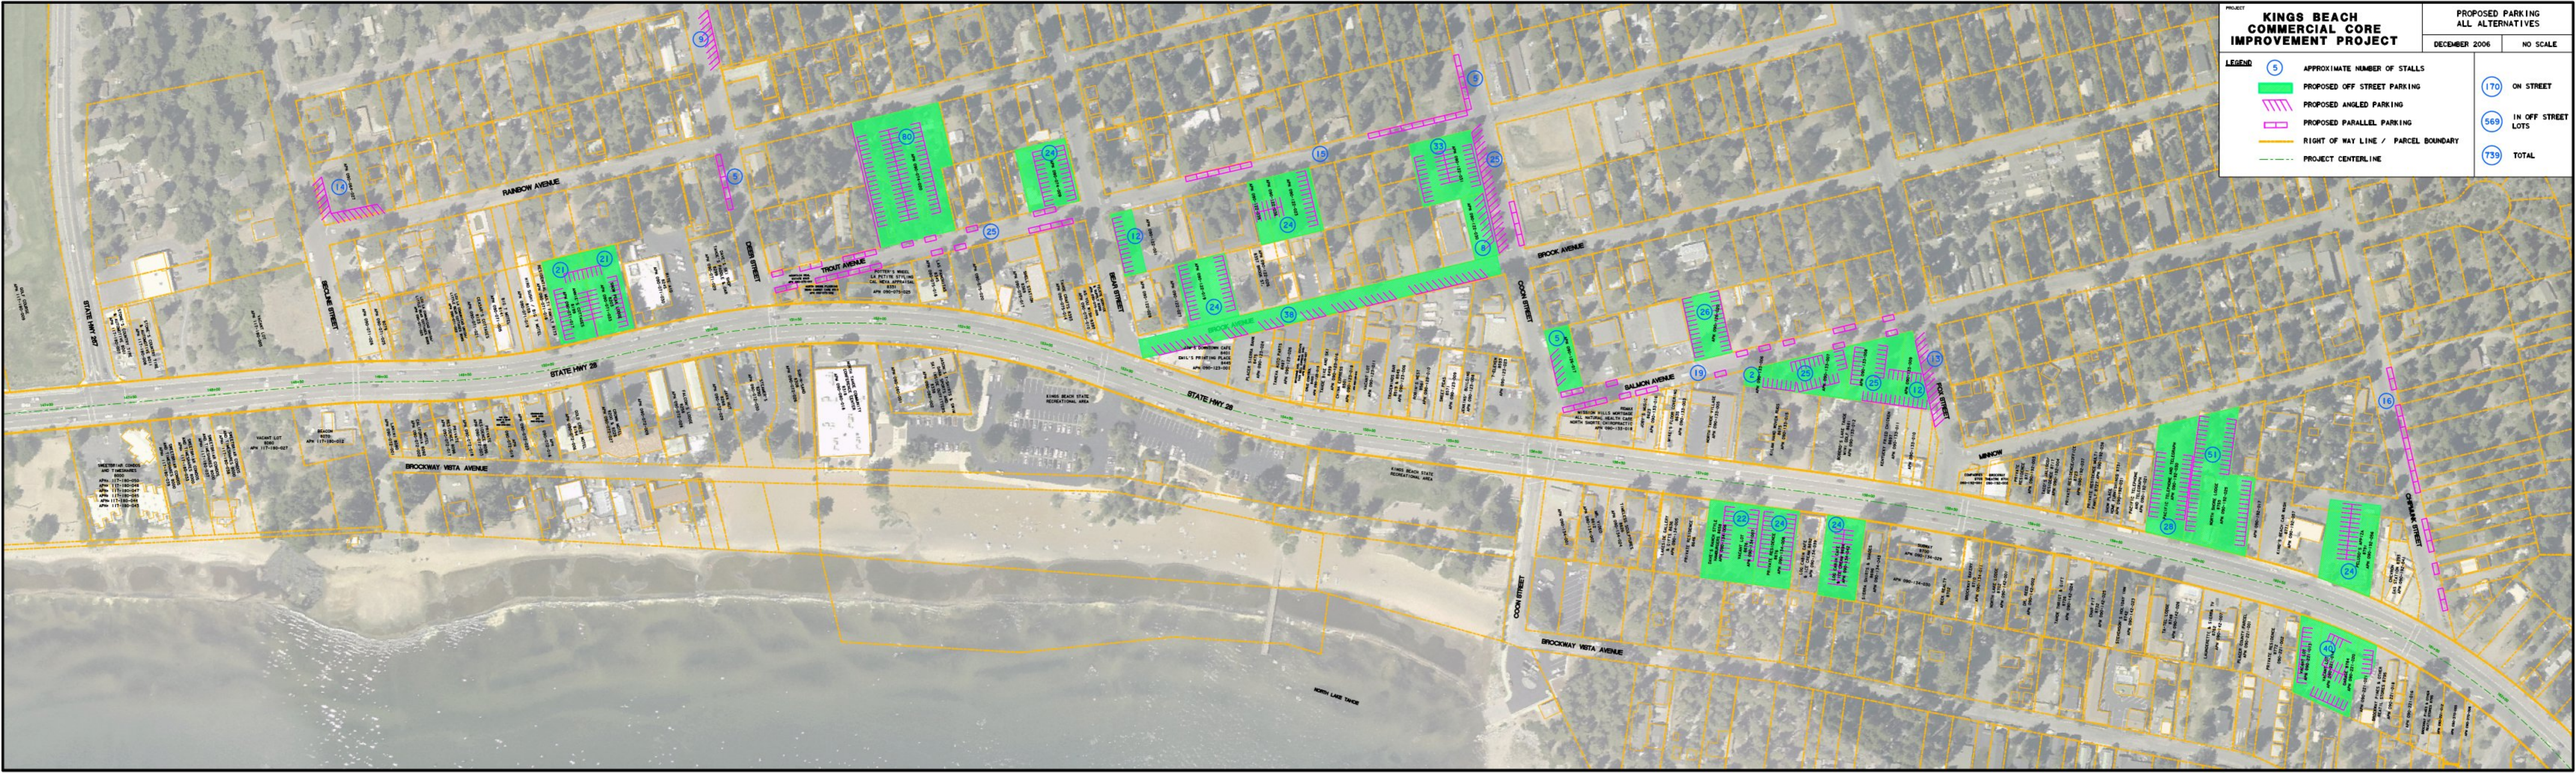
PROJECT
KINGS BEACH COMMERCIAL CORE IMPROVEMENT PROJECT
PROPOSED PARKING ALL ALTERNATIVES
DECEMBER 2006
NO SCALE
LEGEND
5 APPROXIMATE NUMBER OF STALLS
PROPOSED OFF STREET PARKING
PROPOSED ANGLED PARKING
PROPOSED PARALLEL PARKING
RIGHT OF WAY LINE / PARCEL BOUNDARY
PROJECT CENTERLINE
170 ON STREET
569 IN OFF STREET LOTS
739 TOTAL
RAINBOW AVENUE
TROUT AVENUE
BROOK AVENUE
SALMON AVENUE
STATE HWY 28
BROCKWAY VISTA AVENUE
COON STREET
CHINLAK STREET
MINNOW
STATE HWY 267
BEACH STREET
DEER STREET
BEAR STREET
FOX STREET
KINGS BEACH STATE RECREATIONAL AREA
NORTH LAKE TAHOE