## ALTERNATIVE 3 - ROADWAY CROSS SECTION:

2 - 3.3 m (11') TRAFFIC LANES EACH DIRECTION
1- 1.5 m (5'±) BIKE LANE EACH DIRECTION
1- 2.4 m (8'±) PARKING LANE EACH DIRECTION
1 - 1.7 m (5'±) SIDEWALKS EACH DIRECTION
(SEE SHEET 12 FOR TYPICAL X-SECTION - ALTERNATIVE 3)

| REVISION # | DATE. | DESCRIPTION AND SHEET NO.: | APPROVED BY. | DATE. |
|---|---|---|---|---|
| | | | | |

Metric

THE COUNTY OF PLACER OR ITS OFFICERS OR AGENTS SHALL NOT BE RESPONSIBLE FOR THE ACCURACY OR COMPLETENESS OF ELECTRONIC COPIES OF THIS PLAN SHEET.

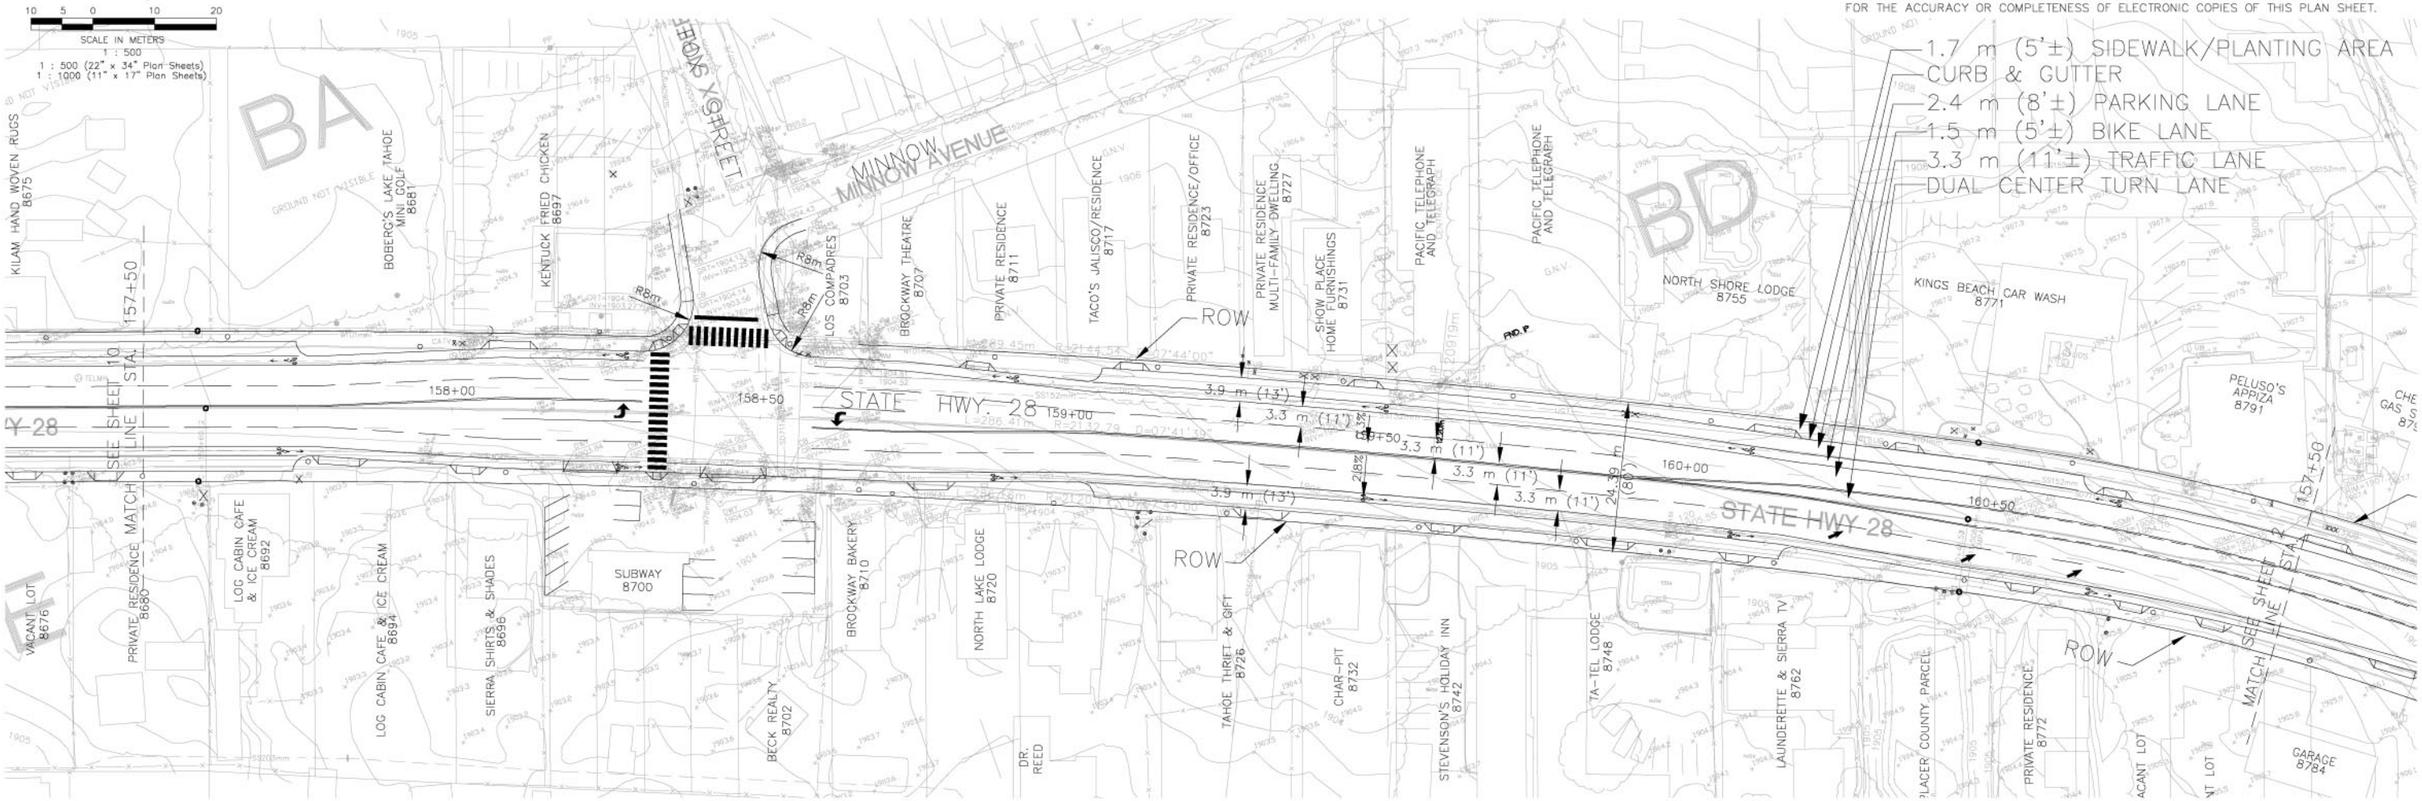


**Figure 2-1**
**Kings Beach Commercial Core Improvement Project Alternatives**

Source: Dokken Engineering

PLAN SCALE: 1:500
PROFILE SCALE:
HORIZ: 1:500
VERT: 1:50

DATE:
DESIGNED: BRS
DRAWN: BRS
CHECKED: RTL 12/01/06
RECORD DRAWING:

CONTRACT NO. 73108

COUNTY OF PLACER DEPARTMENT OF PUBLIC WORKS

*KINGS BEACH COMMERCIAL CORE IMPROVEMENT PROJECT*
*FEASIBILITY STUDY - ALTERNATIVE 3 - PLAN, PROFILE & STRIPING LAYOUT*

SHEET NO. 10 OF 18