ALTERNATIVE 4 - ROADWAY CROSS SECTION:

1 - 3.6 m (12') TRAFFIC LANE EACH DIRECTION
1 - 3.6 m (12') DUAL CENTER TURN LANE
1- 1.5 m (5') BIKE LANE EACH DIRECTION
1 - 5.3 m (18'±) SIDEWALK/PLANTING AREA EACH DIRECTION
(SEE SHEET 18 FOR TYPICAL X-SECTION - ALTERNATIVE 4)

REVISION #	DATE:	DESCRIPTION AND SHEET NO.:	APPROVED BY:	DATE:

THE COUNTY OF PLACER OR ITS OFFICERS OR AGENTS SHALL NOT BE RESPONSIBLE FOR THE ACCURACY OR COMPLETENESS OF ELECTRONIC COPIES OF THIS PLAN SHEET.

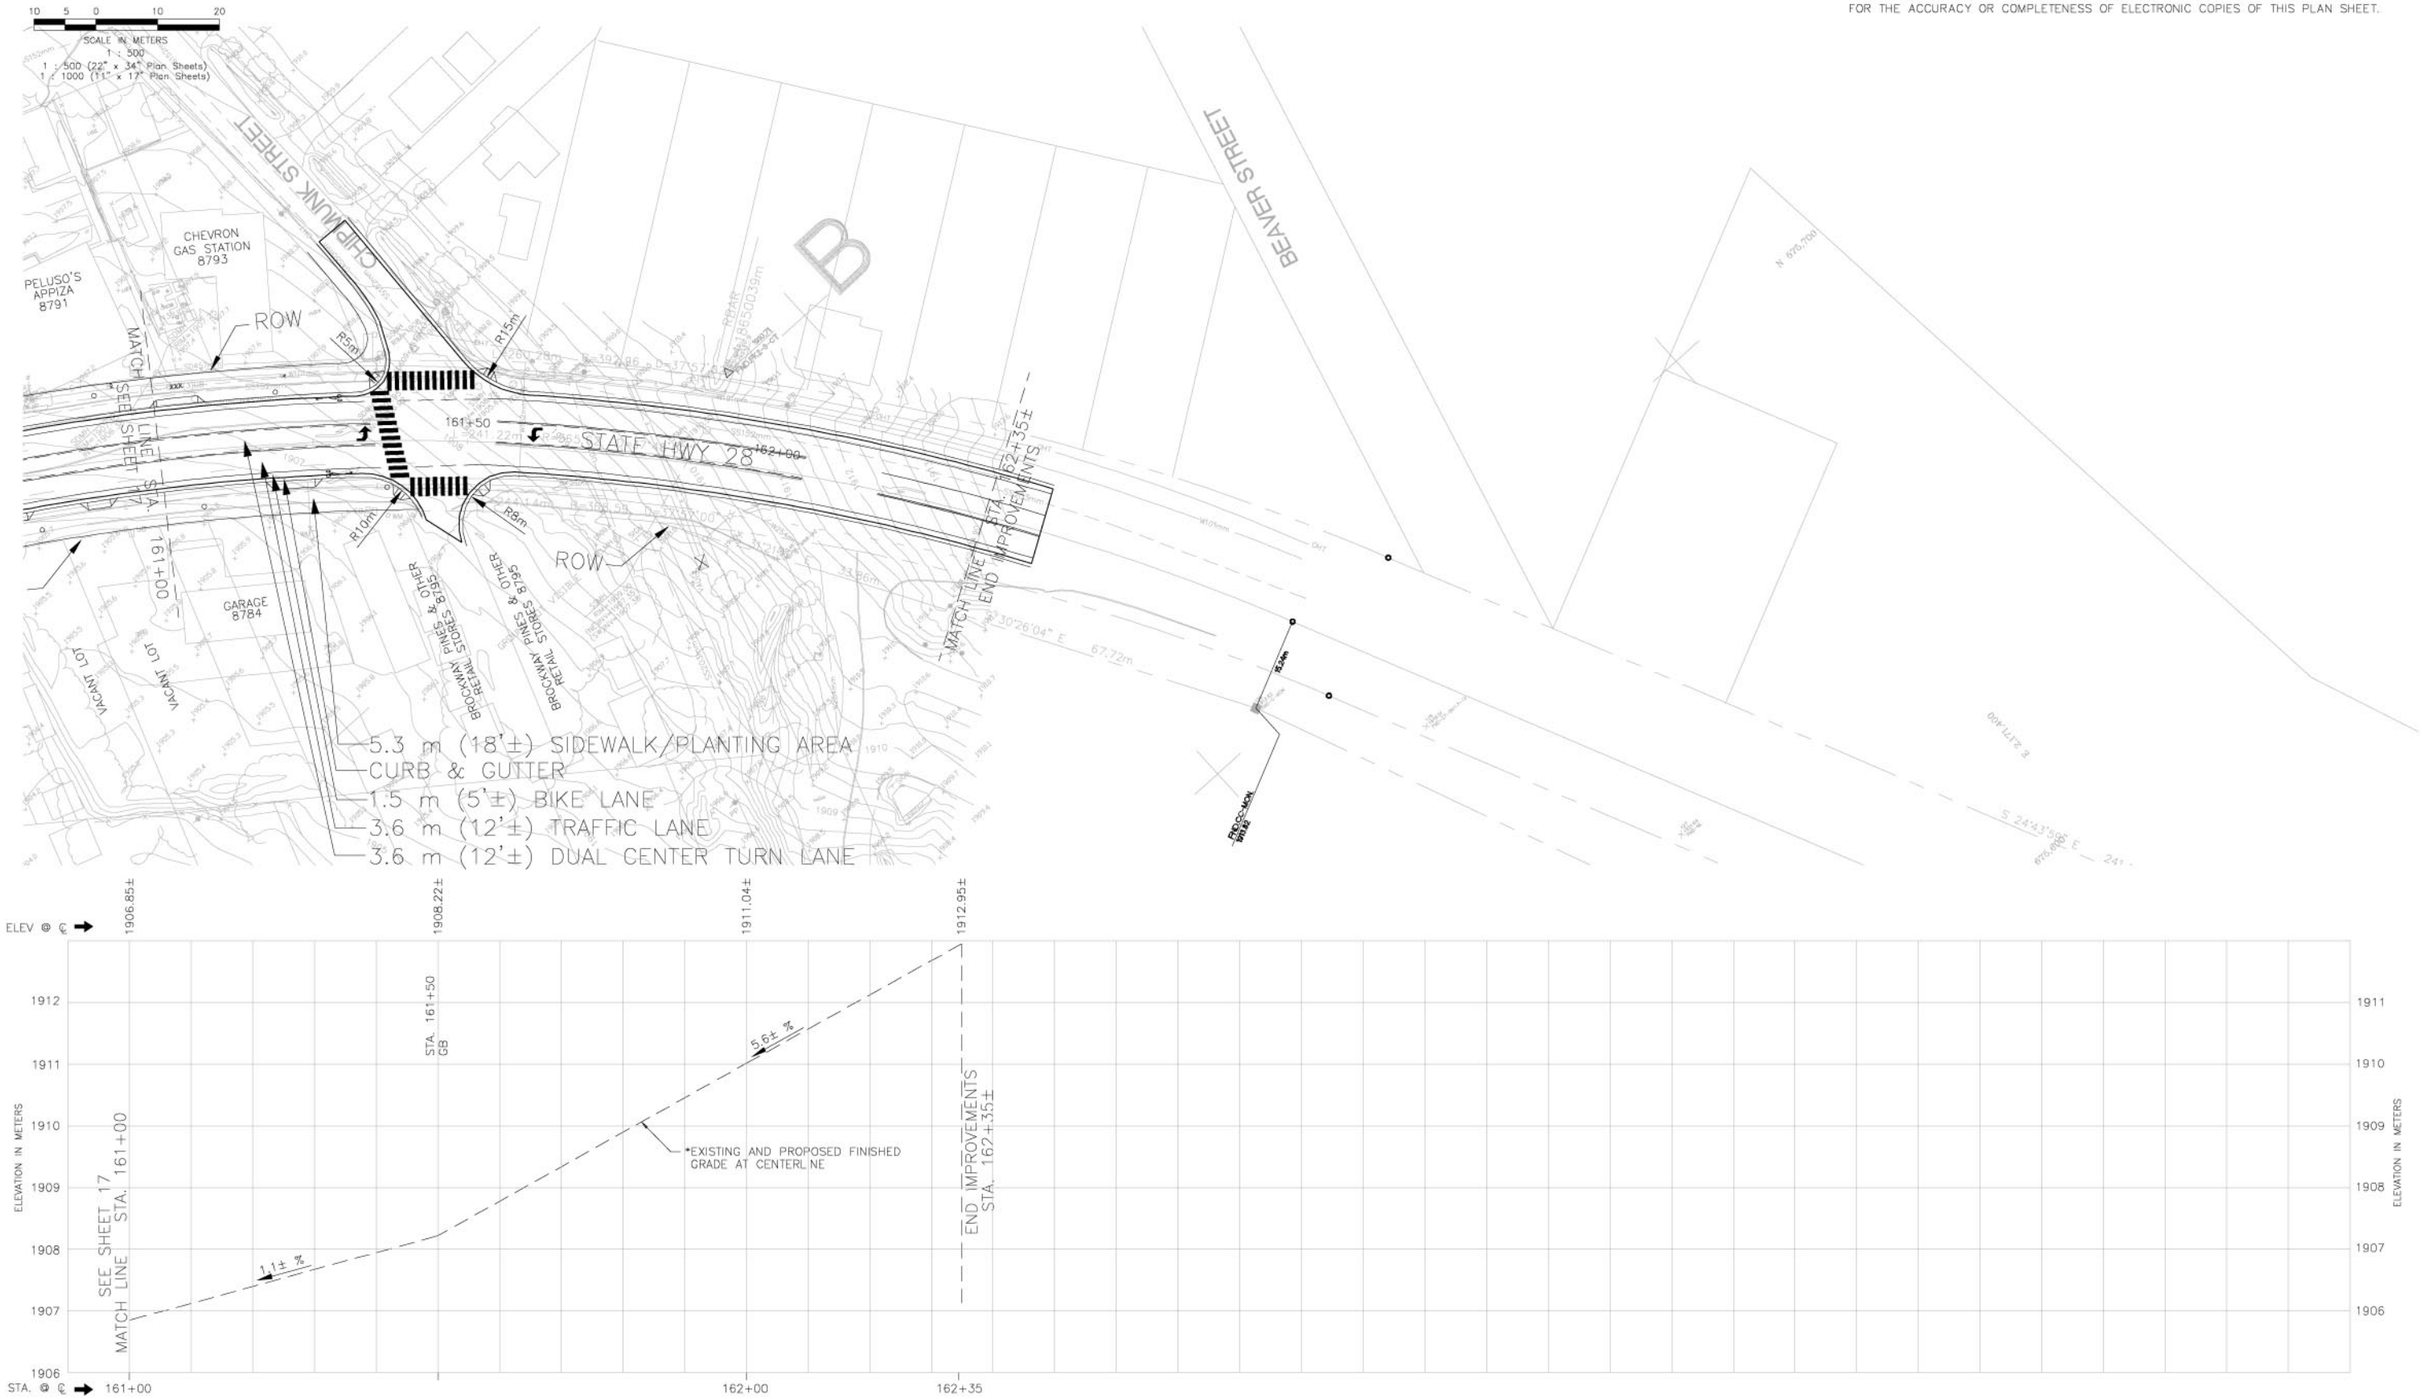

Figure 2-1
Kings Beach Commercial Core Improvement Project Alternatives

Source: Dokken Engineering

PLAN SCALE: 1:500
PROFILE SCALE:
HORIZ: 1:500
VERT: 1:50

DESIGNED: BRS
DRAWN: BRS
CHECKED: RTL
DATE: 12/01/08
RECORD DRAWING:

CONTRACT NO. 73108

COUNTY OF PLACER
DEPARTMENT OF PUBLIC WORKS

KINGS BEACH COMMERCIAL CORE IMPROVEMENT PROJECT
FEASIBILITY STUDY - ALTERNATIVE 4 - PLAN, PROFILE & STRIPING LAYOUT

SHEET NO. 17 OF 18