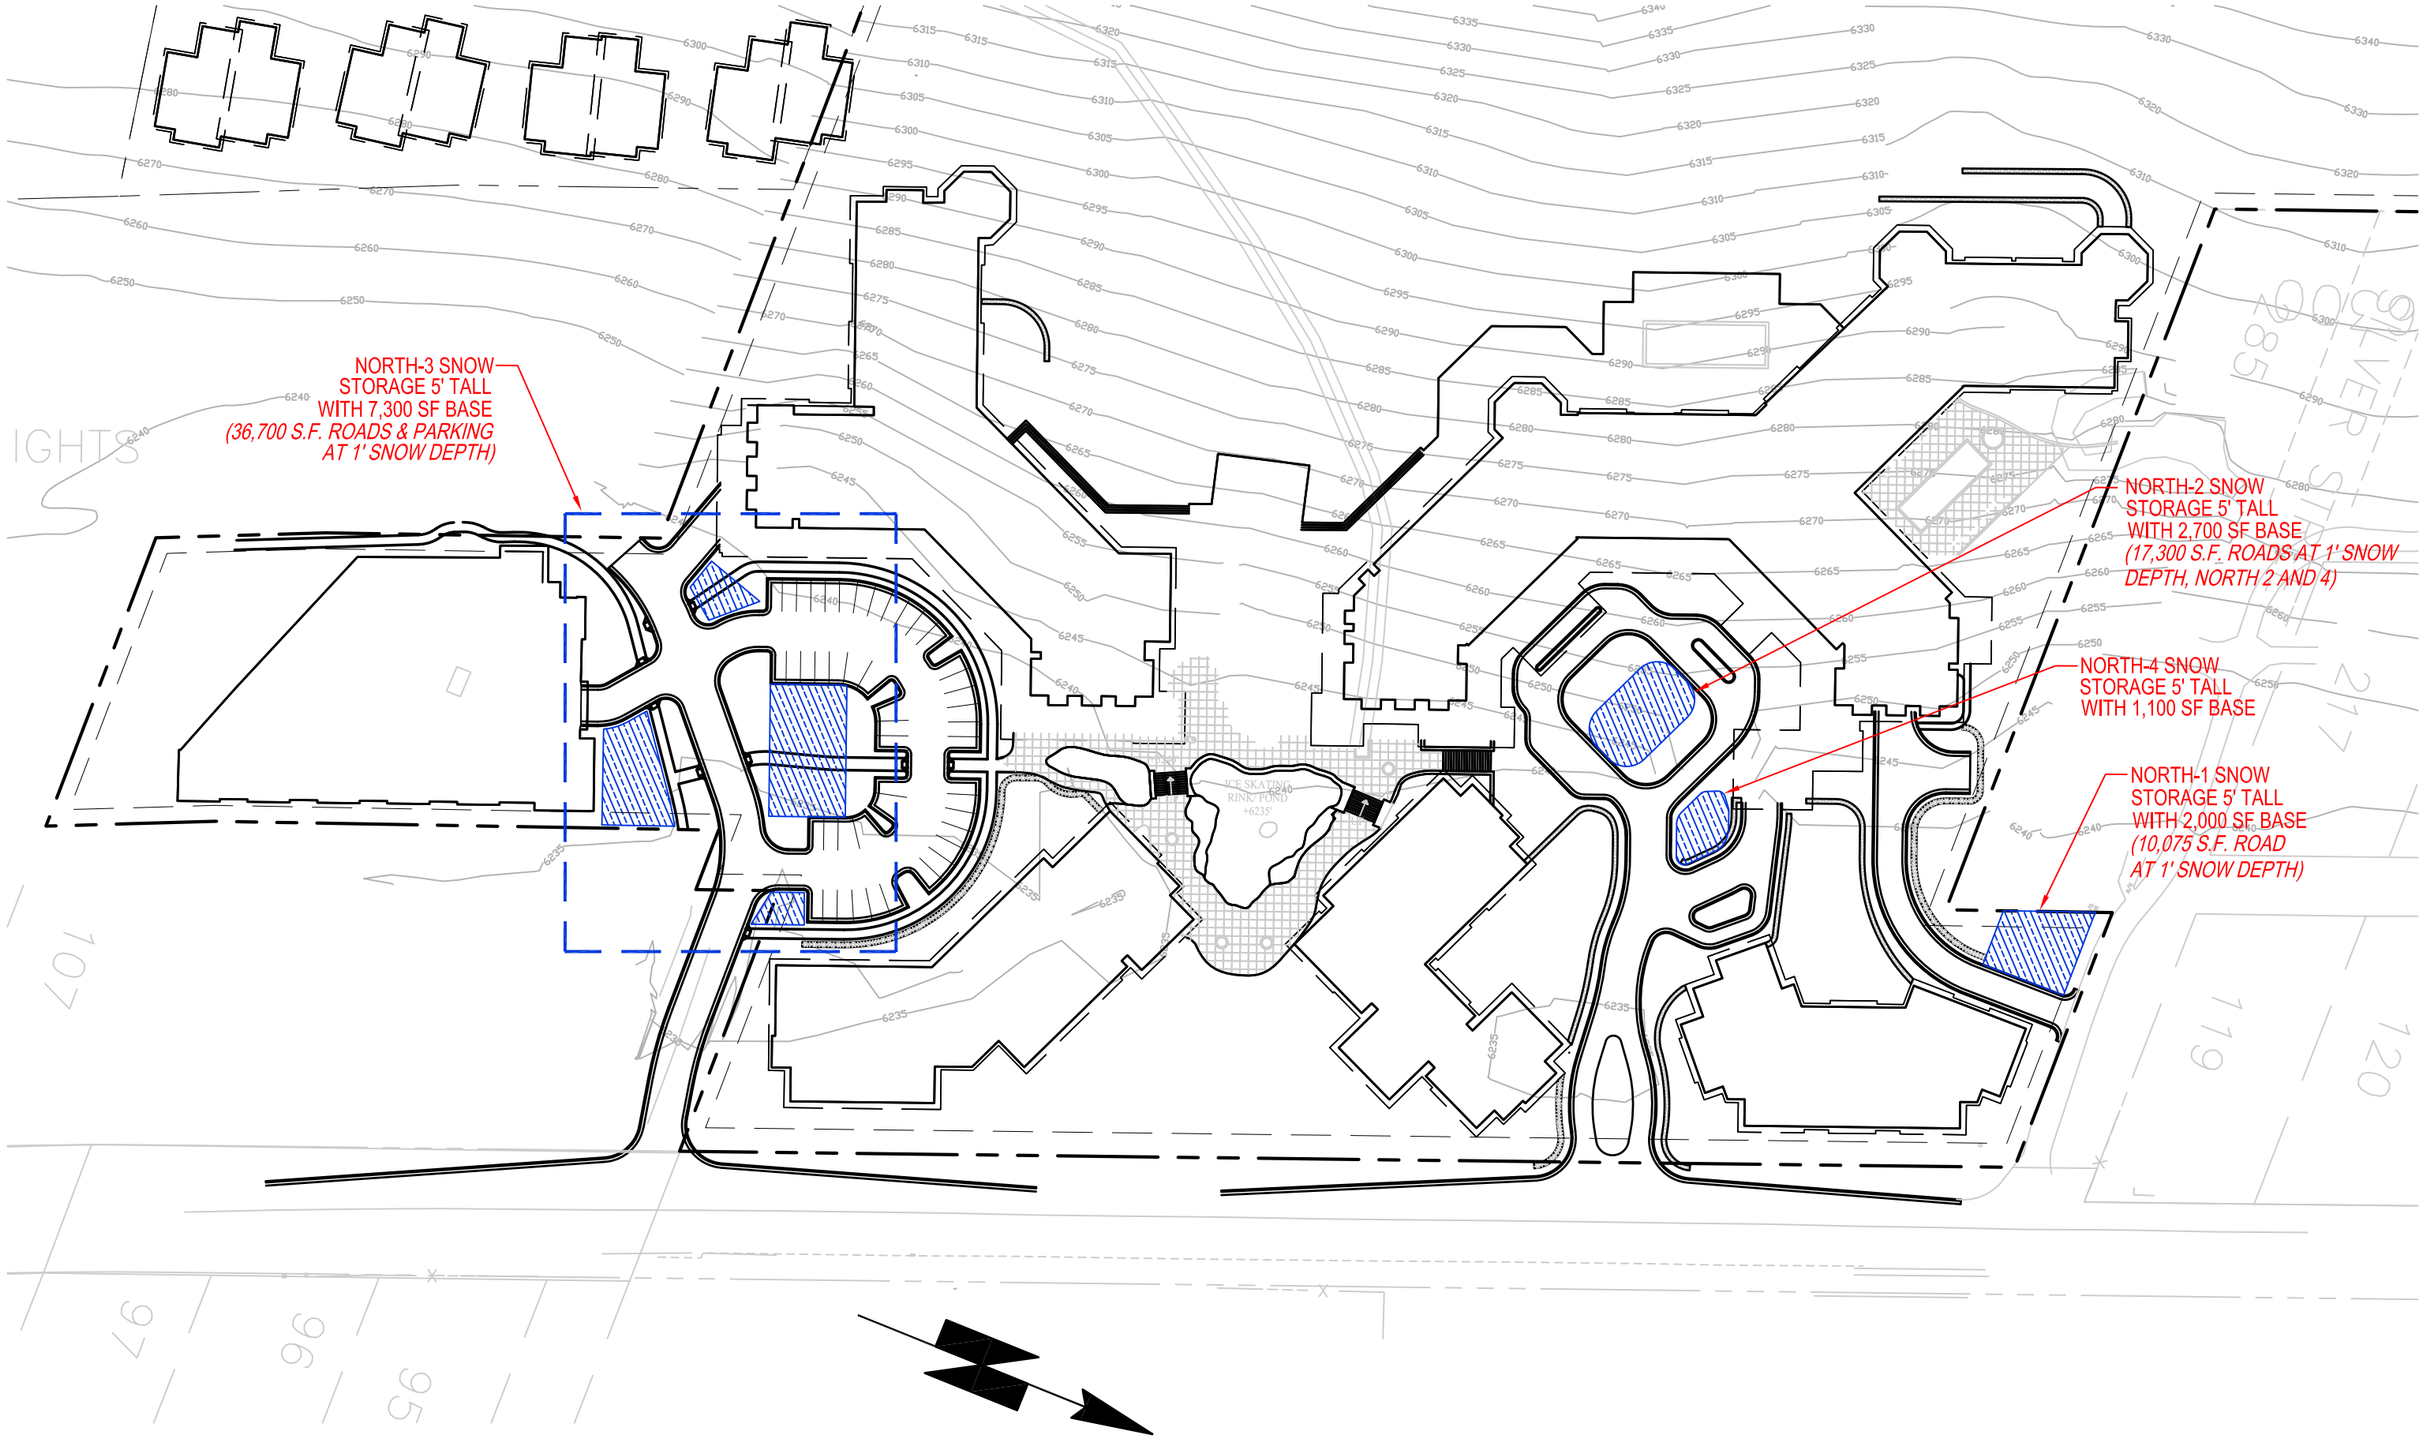

Nichols Consulting
Engineers, Chtd.
1885 S. Arlington Ave., Suite 111
Reno, NV 89509
(775) 329-4955

HOMEWOOD RESORT
NORTH BASE SNOW REMOVAL
STORAGE AREA

FIGURE
1

DRAWN	JOB NUMBER	APPROVED	DATE	REVISED DATE
DRG	A514.02.14		MARCH 2011	