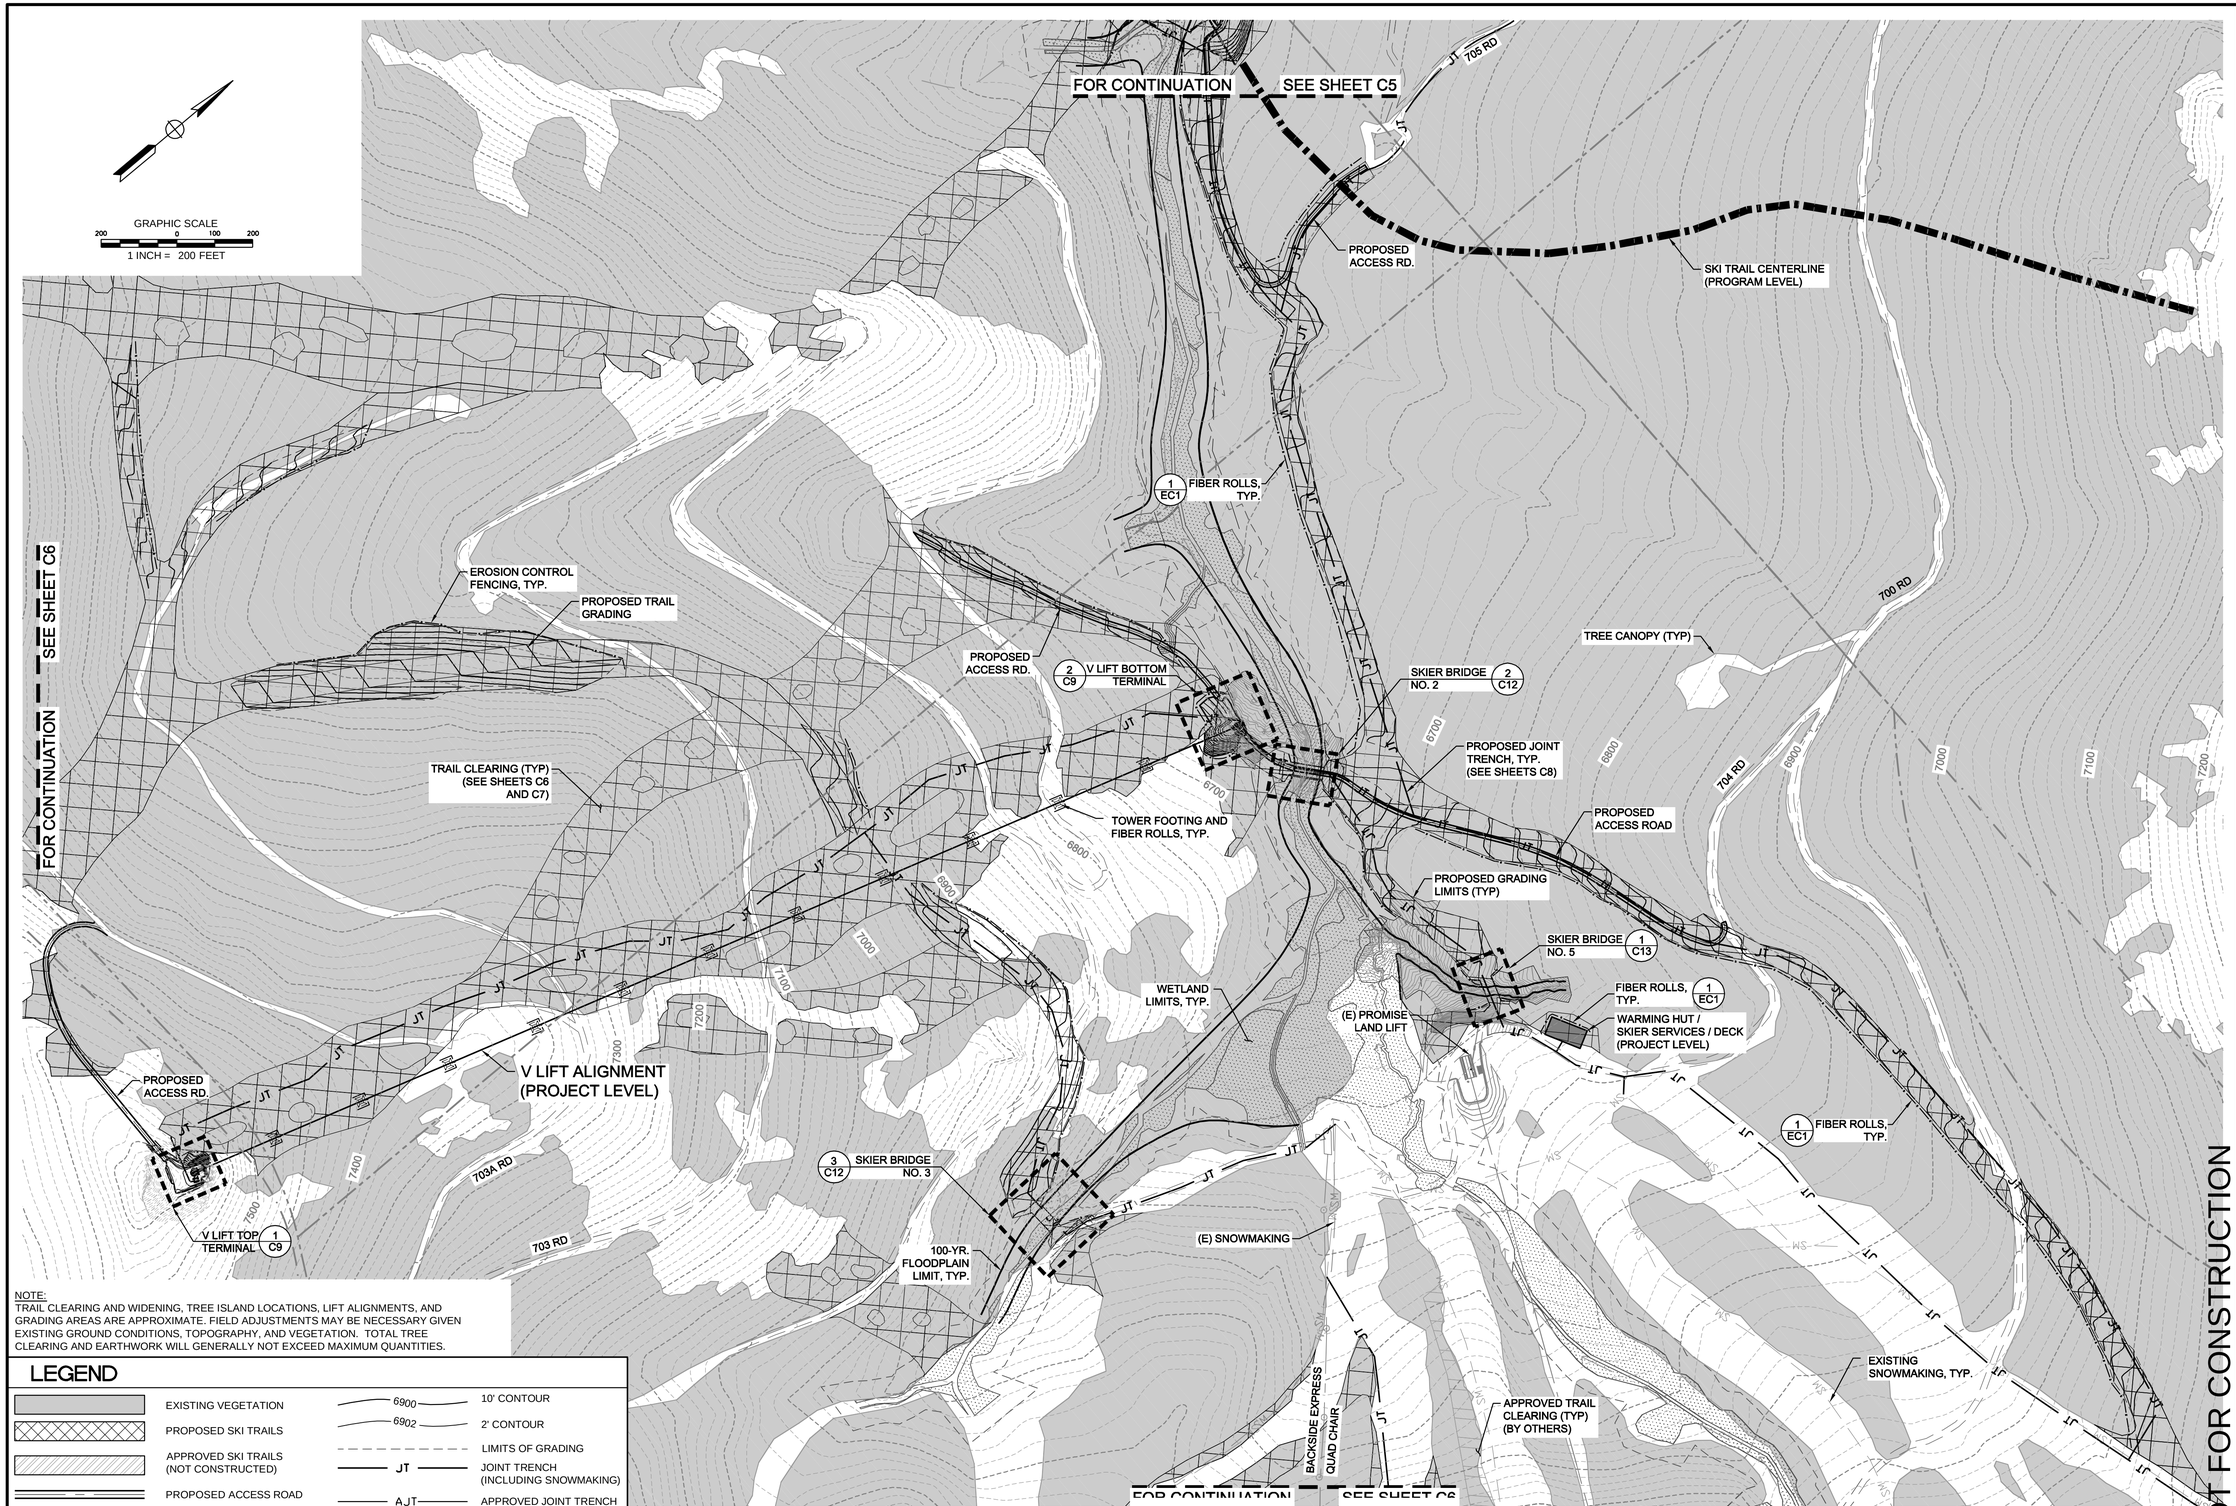

NOTE:
TRAIL CLEARING AND WIDENING, TREE ISLAND LOCATIONS, LIFT ALIGNMENTS, AND GRADING AREAS ARE APPROXIMATE. FIELD ADJUSTMENTS MAY BE NECESSARY GIVEN EXISTING GROUND CONDITIONS, TOPOGRAPHY, AND VEGETATION. TOTAL TREE CLEARING AND EARTHWORK WILL GENERALLY NOT EXCEED MAXIMUM QUANTITIES.

LEGEND

EXISTING VEGETATION	6900 — 10' CONTOUR
PROPOSED SKI TRAILS	6902 — 2' CONTOUR
APPROVED SKI TRAILS (NOT CONSTRUCTED)	LIMITS OF GRADING
PROPOSED ACCESS ROAD	JT — JOINT TRENCH (INCLUDING SNOWMAKING)
FIBER ROLL	AJT — APPROVED JOINT TRENCH (NOT CONSTRUCTED, INCLUDING SNOWMAKING)
	SM — EXISTING SNOWMAKING

PLAN

SCALE: 1"=200'

REV	DATE	REVISIONS	INITIAL

AUERBACH ENGINEERING CORP.
CIVIL ENGINEERING • LAND SURVEYING • ENVIRONMENTAL PLANNING
PROGRAM MANAGEMENT AND PLANNING
P.O. BOX 5399 • 3092 NORTH LAKE • TAHOE CITY • CALIFORNIA 96145
VOICE (530) 581-1116 • FAX (530) 581-3162
WWW.AUERBACHENGINEERING.COM

REUSE OF DOCUMENTS
THIS DOCUMENT & THE IDEAS & DESIGNS INCORPORATED HEREIN, AS AN INSTRUMENT OF PROFESSIONAL SERVICE, IS THE PROPERTY OF AUERBACH ENGINEERING CORP. IN PART, FOR ANY OTHER PROJECT WITHOUT THE WRITTEN AUTHORIZATION OF AEC.

NORTHSTAR MOUNTAIN MASTER PLAN

V LIFT AREA SITE PLAN

NORTHSTAR — PLACER COUNTY — CALIFORNIA

0 — 1
BAR IS ONE INCH ON ORIG. DRAWING
IF NOT ONE INCH ON THIS SHEET, ADJUST SCALES ACCORDINGLY

PROJECT NUMBER:	1111.05N
SURVEY BY:	KM
SURVEY DATE:	N/A
DESIGN BY:	NC
DRAFTING BY:	NC
CHECKED BY:	WA
FILE PATH:	J:\1111.05N\dwg\Final Sheets
FILE NAME:	1111.05N_C4.dwg
DATE:	FEBRUARY 11, 2013
SCALES: HORIZONTAL	1" = 200'
VERTICAL	N/A
SHEET:	C4