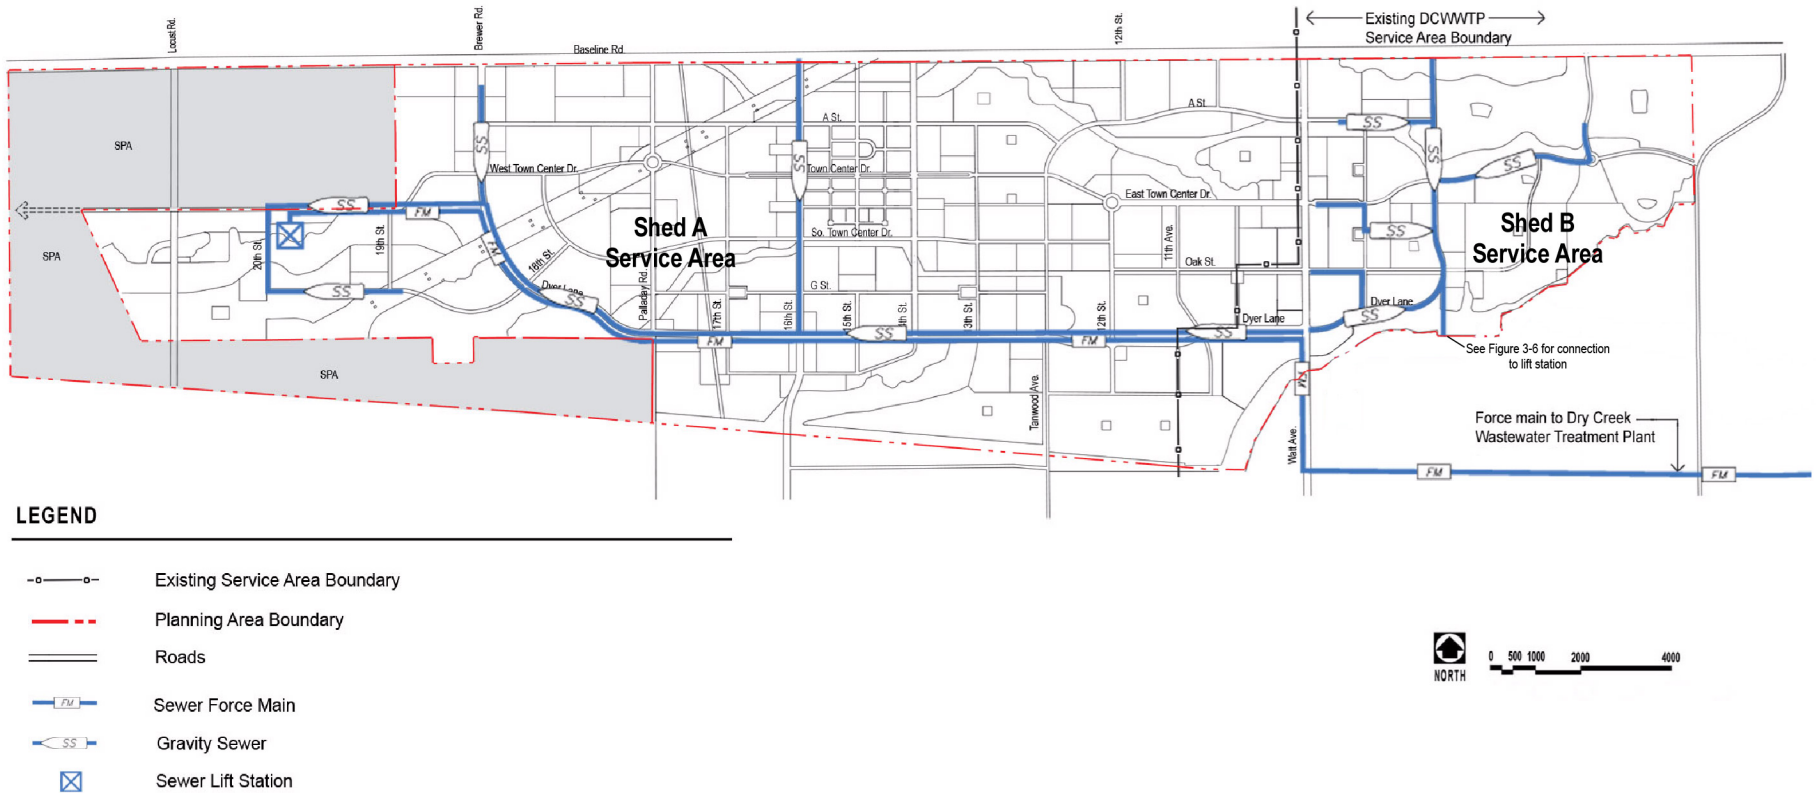

Source: MacKay and Somps, 2006 / Quad Knopf, 3/24/2006

Quad Knopf

PLACER VINEYARDS SPECIFIC PLAN

BACKBONE INFRASTRUCTURE - PREFERRED SEWER DCWWTP OPTION

Figure 3-17A

Job No.: 97218