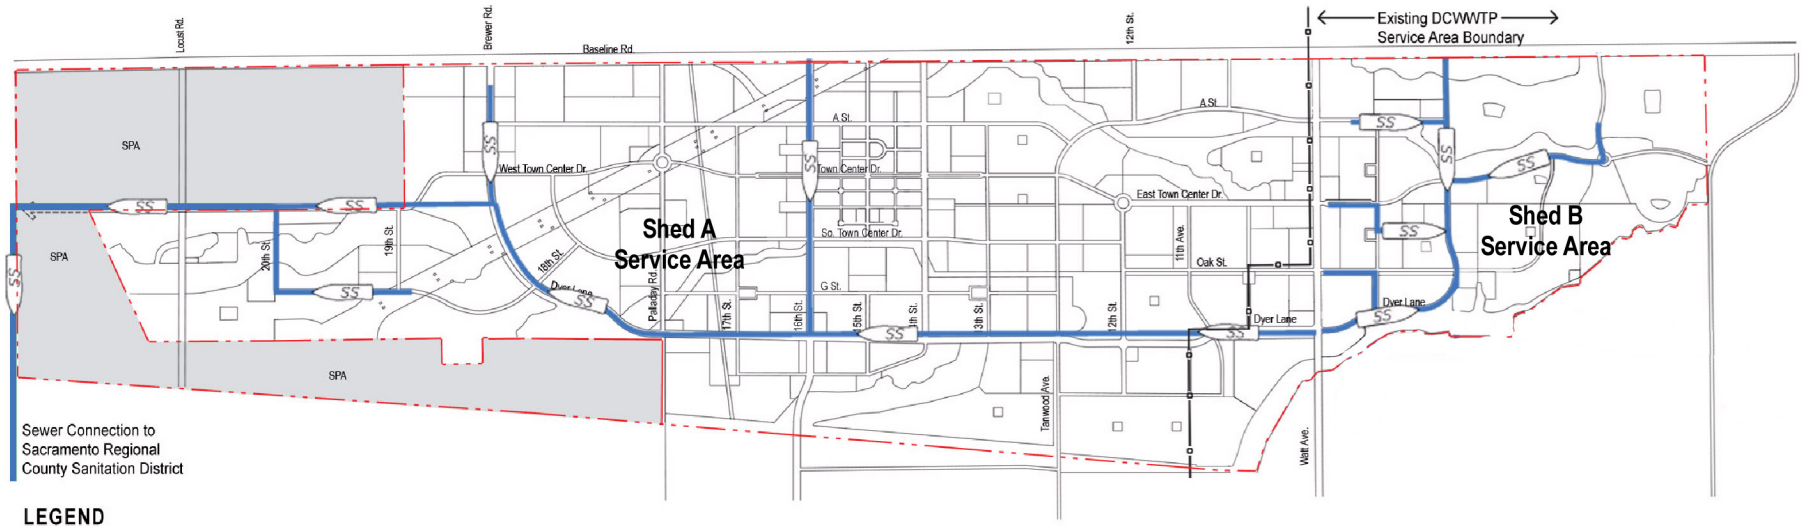

LEGEND

- Existing Service Area Boundary
- Planning Area Boundary
- Roads
- Existing Sewer Force Main
- Sewer Force Main
- Gravity Sewer
- Sewer Lift Station

NORTH

0 500 1000 2000 4000

Source: MacKay and Somps, 2006 / Quad Knopf, 3/24/2006

Quad Knopf

PLACER VINEYARDS SPECIFIC PLAN
BACKBONE INFRASTRUCTURE - SEWER
SRCSD OPTION

Figure 3-17B

Job No.: 97218