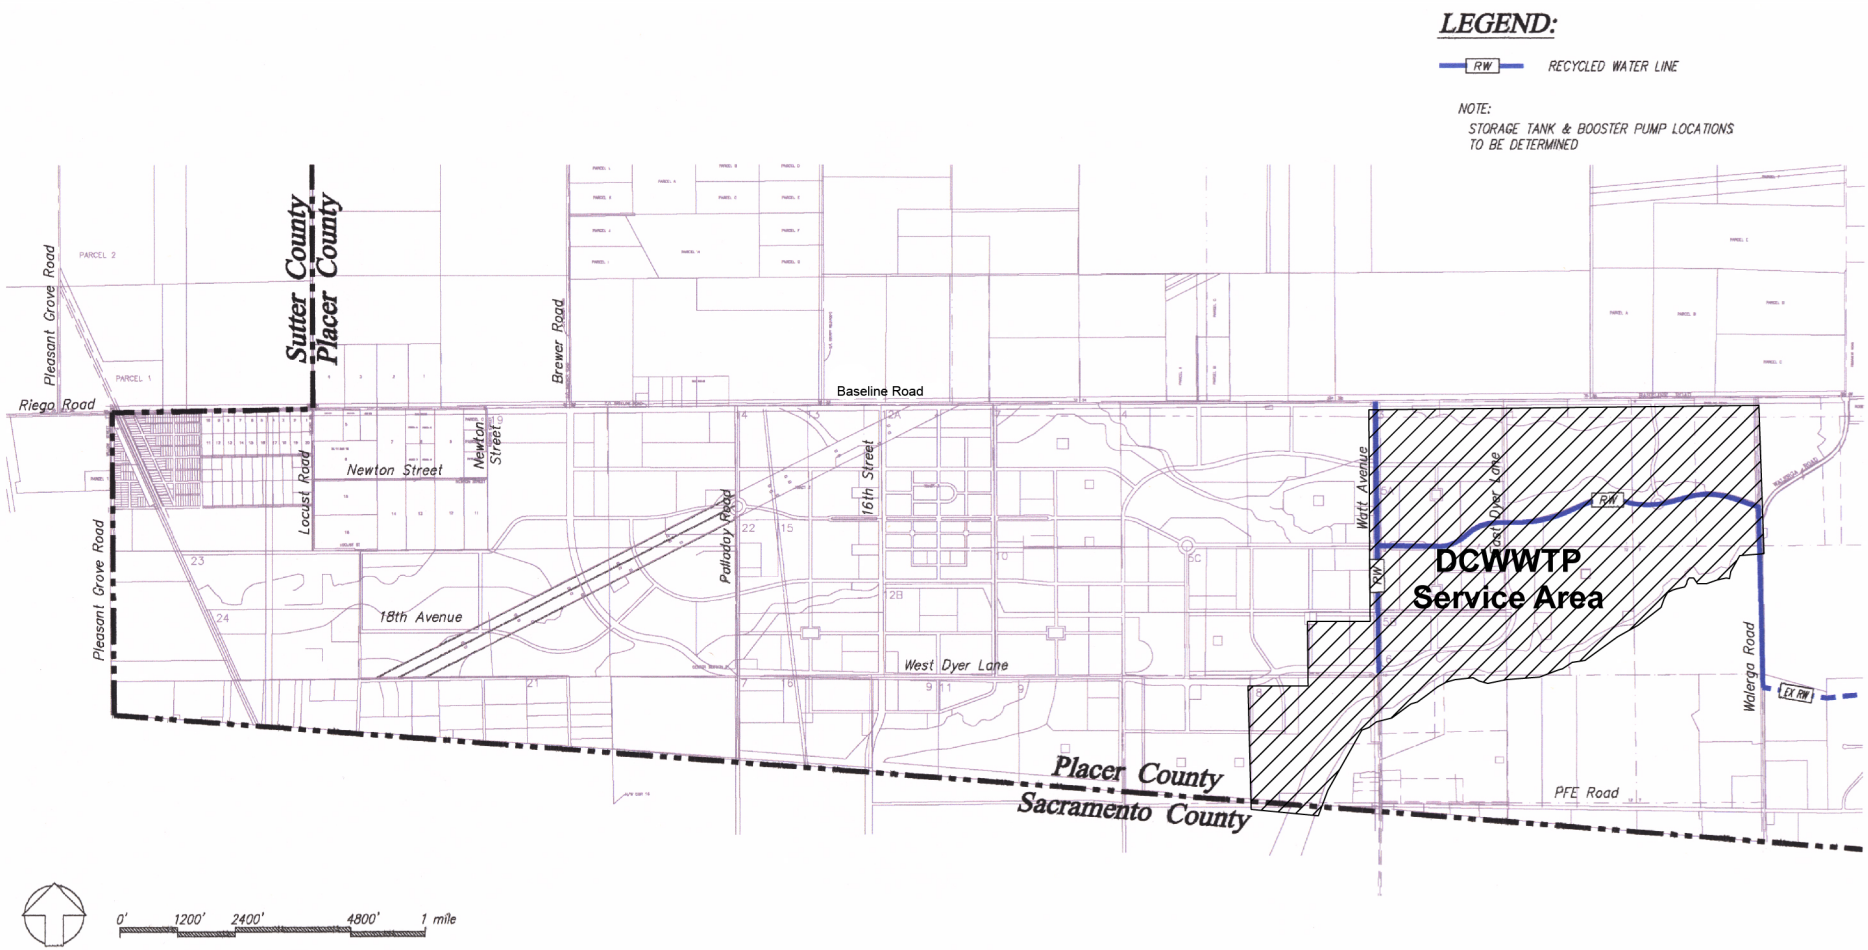

Source: MacKay and Somps, 2005 / Quad Knopf, 2006

Quad Knopf

PLACER VINEYARDS SPECIFIC PLAN

BACKBONE INFRASTRUCTURE - RECYCLED WATER
CURRENT DRY CREEK WASTEWATER TREATMENT PLANT SERVICE AREA

Figure 3-19

Job No.: 97218