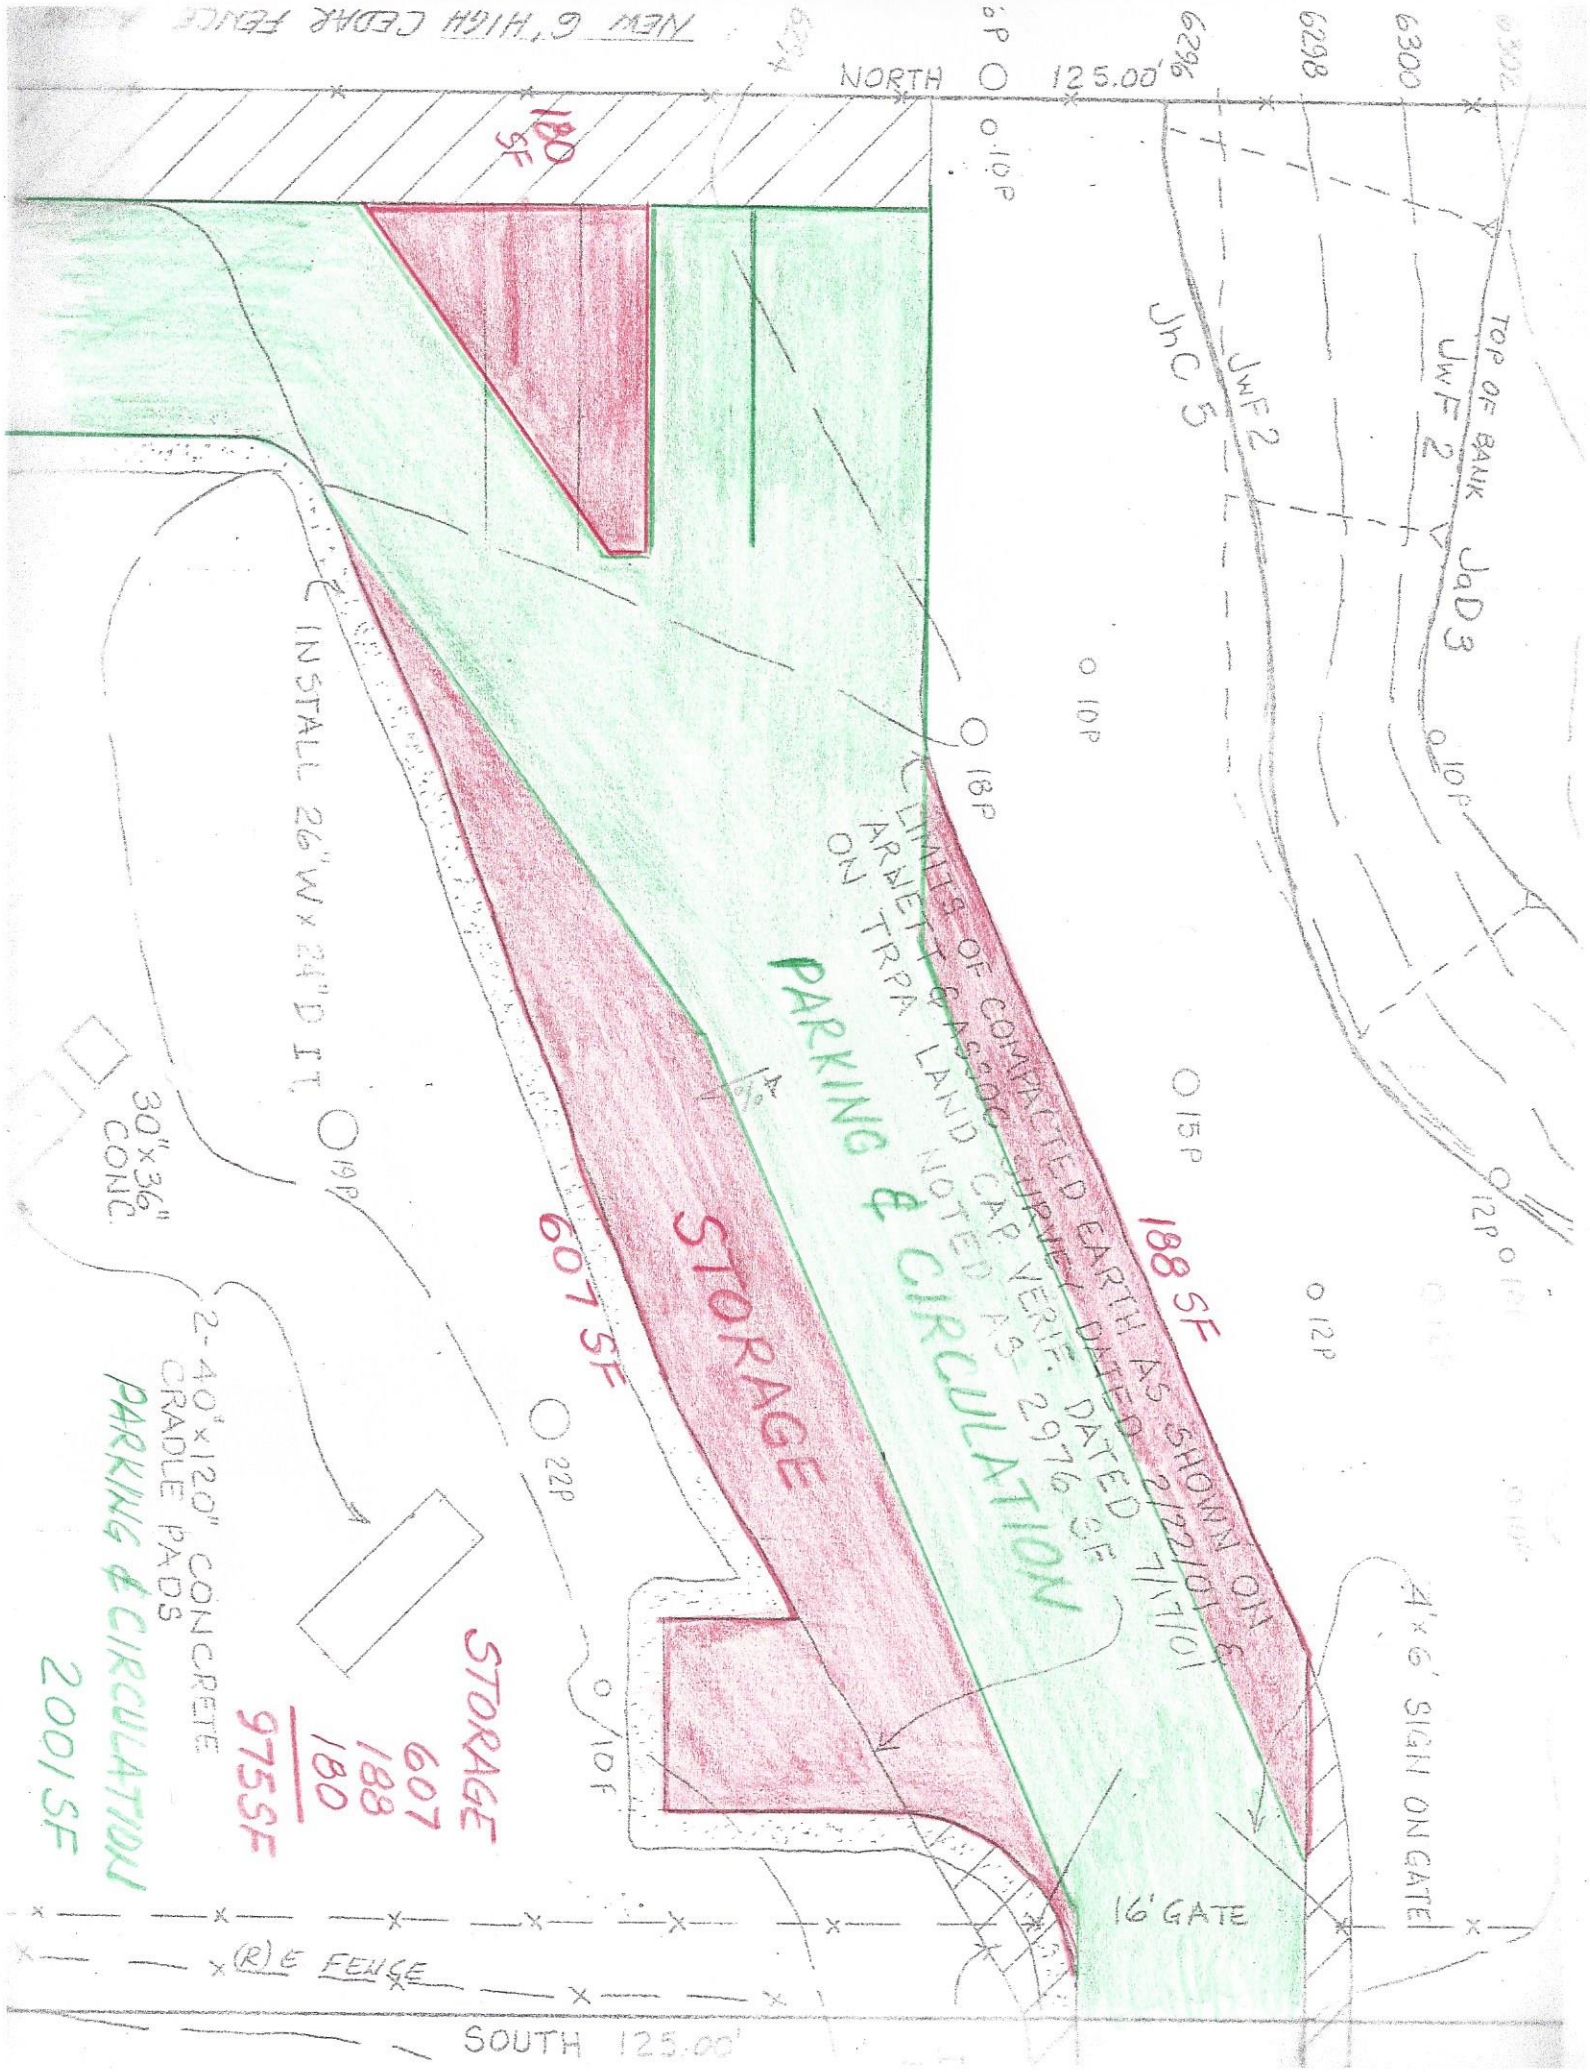
NEW 6' HIGH CEDAR FENCE
NORTH 125.00'
6296
6298
6300
180 SF
TOP OF BANK
JwF 2
JhC 5
JwF 2
JaD 3
10P
18P
15P
12P
19P
22P
10P
INSTALL 26"W x 24"D I.T.
30"x36" CONC.
LIMITS OF COMPACTED EARTH AS SHOWN ON ARNETT & ASSOC. SURVEY DATED 2/22/01 & ON TRPA LAND CAP. VERIF. DATED 7/17/01 NOTED AS 2976 SF
PARKING & CIRCULATION
STORAGE
607 SF
188 SF
2-40"x120" CONCRETE CRADLE PADS
PARKING & CIRCULATION
2001 SF
STORAGE
607
188
180
975 SF
4'x6' SIGN ON GATE
16' GATE
(R) E FENCE
SOUTH 125.00'