25% DESIGN PLANS
NOT FOR CONSTRUCTION

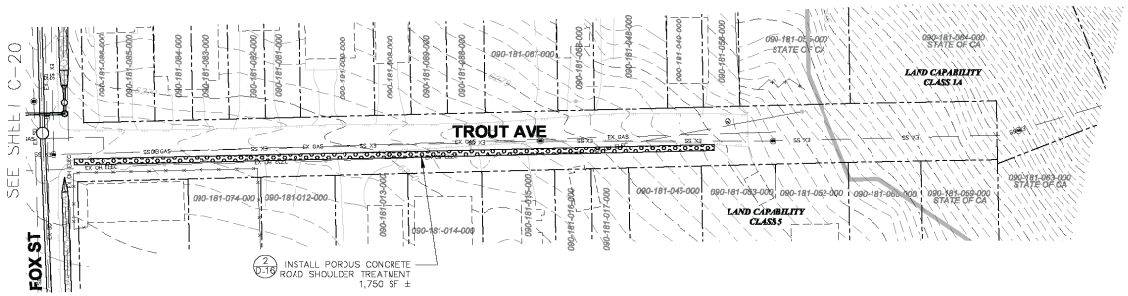

0 40 80
SCALE: 1" = 40'

REVISION				
NUMBER	DATE	DESCRIPTION	BY	

PREPARED UNDER THE SUPERVISION OF :

REGISTERED CIVIL ENGINEER

DATE:

DESIGNED:	DRAWN:
RCN	MBG
CHECKED:	DATE:
SP	12/07
ROAD NUMBER:	
N/A	

PLACER COUNTY
DEPARTMENT OF PUBLIC WORKS

ENTRIX
1048 Ski Run Boulevard
South Lake Tahoe, CA 96150
(530) 542-0201 Main

KINGS BEACH WATERSHED AND SEZ IMPROVEMENT PROJECT
COON WATERSHED (TROUT AVE)
PLACER COUNTY, CALIFORNIA

SHEET
C-18

W.O. No.
3128703

25% DESIGN PLANS
NOT FOR CONSTRUCTION

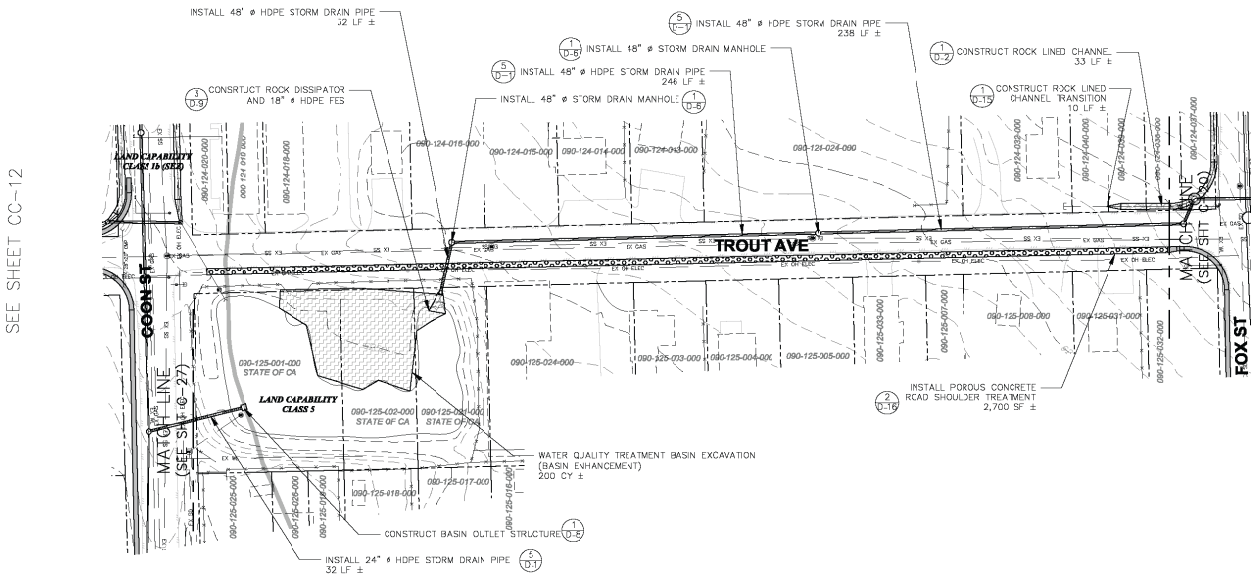

SEE SHEET CC-12

0 40 80
SCALE: 1" = 40'

REVISION				
NUMBER	DATE	DESCRIPTION	BY

PREPARED UNDER THE SUPERVISION OF :

REGISTERED CIVIL ENGINEER

DATE:

DESIGNED:	DRAWN:
RCN	MBG
CHECKED:	DATE:
SP	12/07
ROAD NUMBER:	
N/A	

PLACER COUNTY
DEPARTMENT OF PUBLIC WORKS

ENTRIX
1048 Elk Run Boulevard
South Lake Tahoe, CA 96150
(530) 542-0001 Main

KINGS BEACH WATERSHED AND SEZ IMPROVEMENT PROJECT
COON WATERSHED (TROUT AVE)
PLACER COUNTY, CALIFORNIA

SHEET
C-19

W.O. No.
3128703

25% DESIGN PLANS
NOT FOR CONSTRUCTION

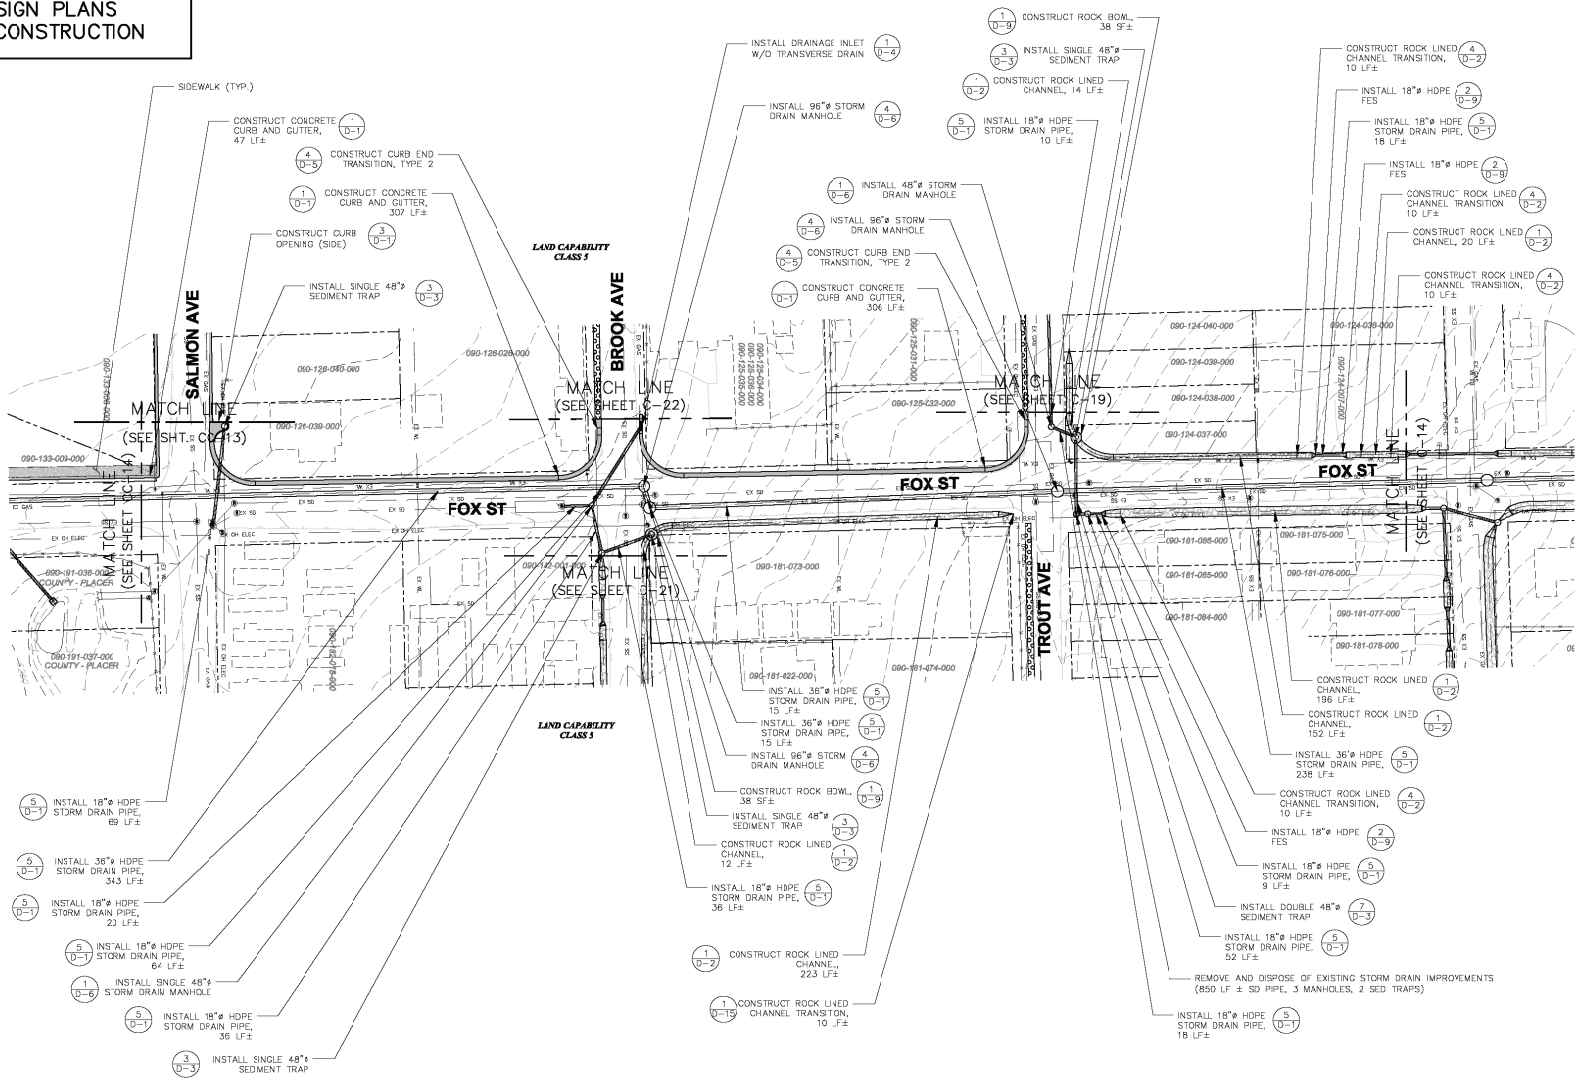

REVISION				
NUMBER	DATE	DESCRIPTION	BY	

PREPARED UNDER THE SUPERVISION OF :

REGISTERED CIVIL ENGINEER

DATE:

DESIGNED:	DRAWN:
RCN	MBG
CHECKED:	DATE:
SP	12/07
ROAD NUMBER:	
N/A	

PLACER COUNTY
DEPARTMENT OF PUBLIC WORKS

ENTRIX
1048 Elk Run Boulevard
South Lake Tahoe, CA 96150
(530) 542-0201 Main

KINGS BEACH AND SEZ WATERSHED IMPROVEMENT PROJECT
COON WATERSHED (FOX ST)
PLACER COUNTY, CALIFORNIA

SHEET C-20

W.O. No. 3128703

25% DESIGN PLANS
NOT FOR CONSTRUCTION

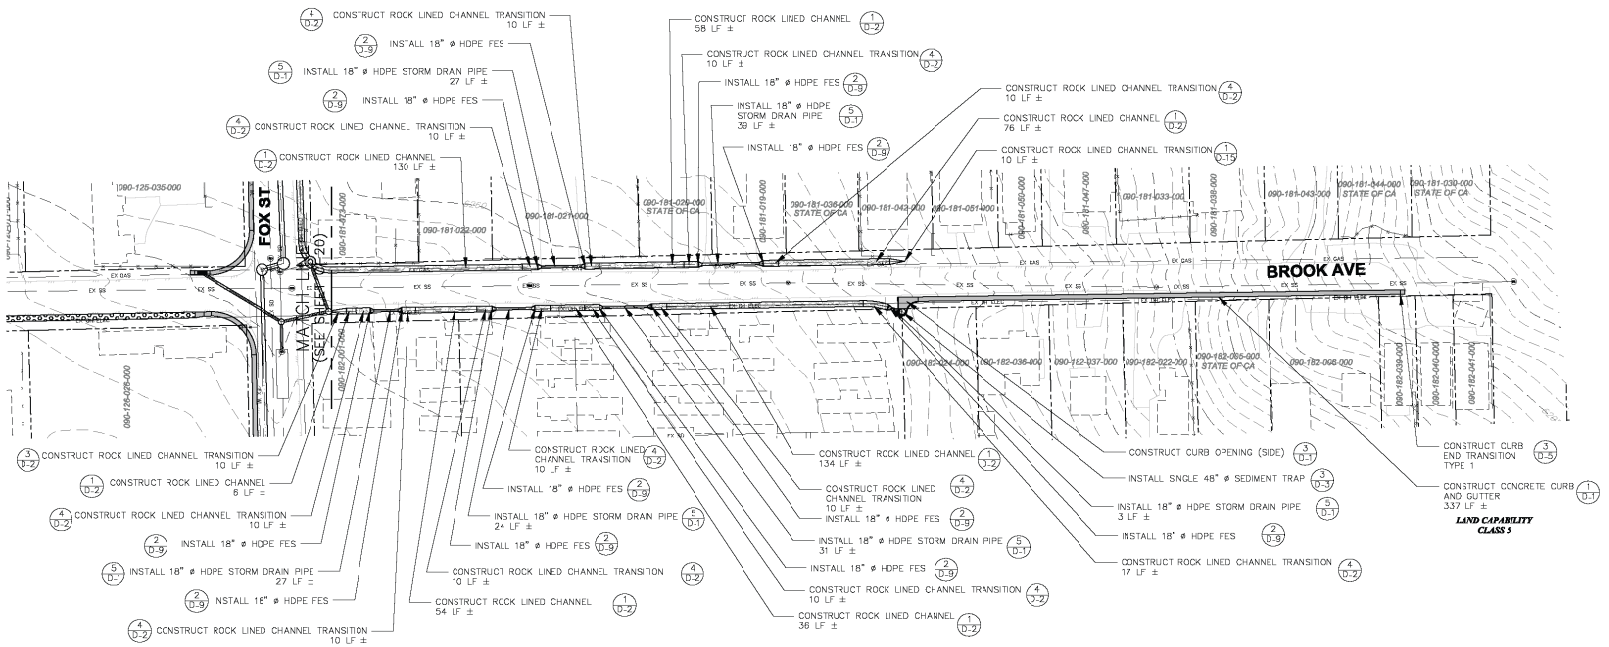

0 40 80
SCALE: 1" = 40'

REVISION				
NUMBER	DATE	DESCRIPTION	BY	

PREPARED UNDER THE SUPERVISION OF :

REGISTERED CIVIL ENGINEER

DATE:

DESIGNED:	DRAWN
RCN	MBG
CHECKED:	DATE:
SP	12/07
ROAD NUMBER:	
N/A	

PLACER COUNTY
DEPARTMENT OF PUBLIC WORKS

ENTRIX
1048 Sk: Run Boulevard
South Lake Tahoe, CA 96150
(530) 542-0201 Main

KINGS BEACH WATERSHED AND SEZ IMPROVEMENT PROJECT
COON WATERSHED (BROOK AVE)
PLACER COUNTY, CALIFORNIA

SHEET
C-21

W.O. No. 3128703

25% DESIGN PLANS
NOT FOR CONSTRUCTION

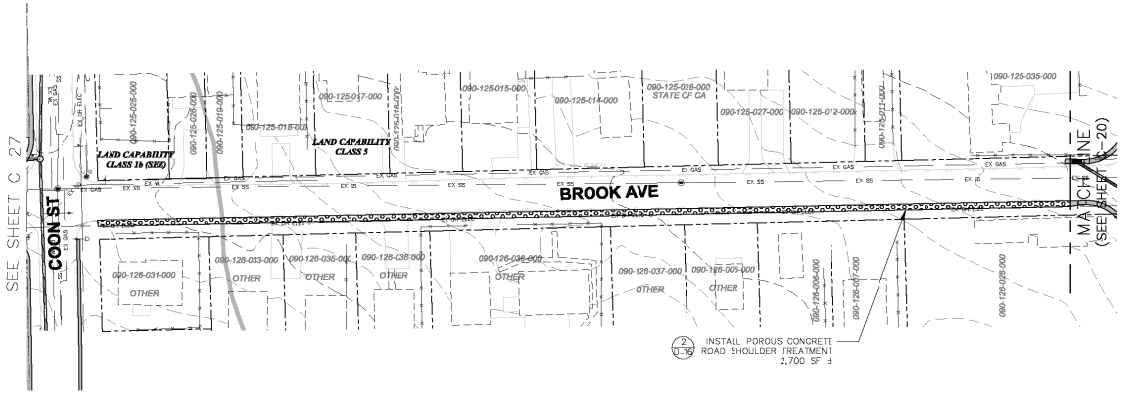

0 40 80
SCALE: 1" = 40'

REVISION				
NUMBER	DATE	DESCRIPTION	BY	

PREPARED UNDER THE SUPERVISION OF :

REGISTERED CIVIL ENGINEER

DATE:

DESIGNED:	RCN	DRAWN:	MBG
CHECKED:	SP	DATE:	12/07
ROAD NUMBER:	N/A		

PLACER COUNTY
DEPARTMENT OF PUBLIC WORKS

ENTRIX
1048 Ski Run Boulevard
South Lake Tahoe, CA 96150
(530) 542-0001 Main

KINGS BEACH WATERSHED AND SEZ IMPROVEMENT PROJECT
COON WATERSHED (BROOK AVE)
PLACER COUNTY, CALIFORNIA

SHEET C-22

W.O. No. 3128703

25% DESIGN PLANS
NOT FOR CONSTRUCTION

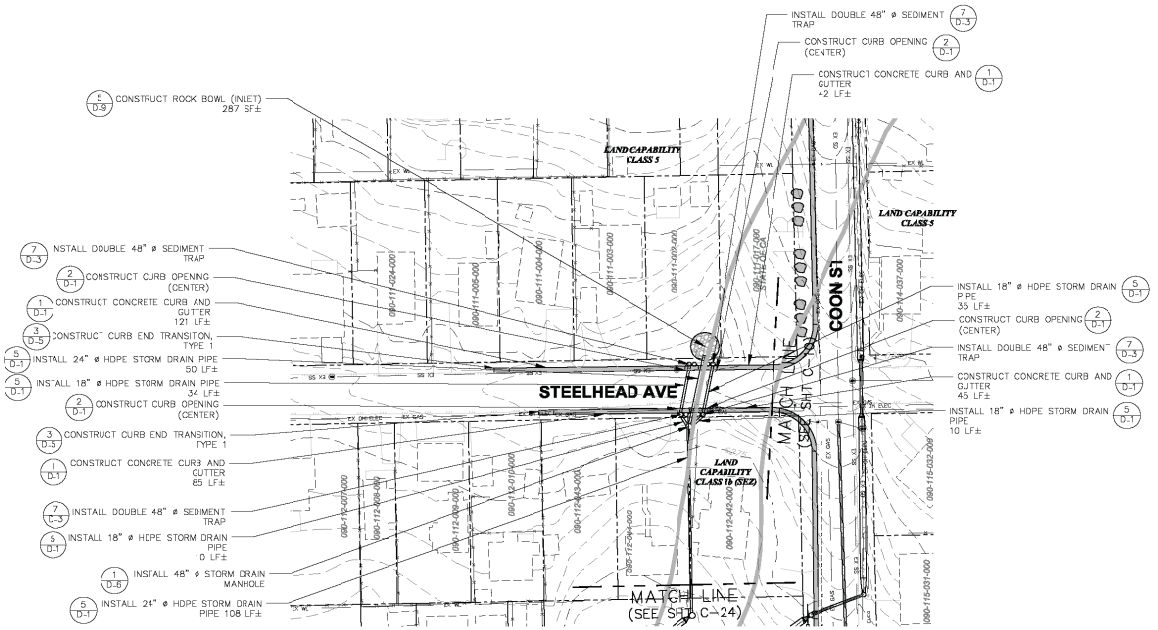

0 40 80
SCALE: 1" = 40'

REVISION				
NUMBER	DATE	DESCRIPTION	BY	

PREPARED UNDER THE SUPERVISION OF :

REGISTERED CIVIL ENGINEER

DATE:

DESIGNED:	DRAWN:
RCN	MBG
CHECKED:	DATE:
SP	12/07
ROAD NUMBER:	
N/A	

PLACER COUNTY
DEPARTMENT OF PUBLIC WORKS

ENTRIX
1048 Ski Run Boulevard
South Lake Tahoe, CA 96150
(530) 542-0201 Main

KINGS BEACH WATERSHED AND SEZ IMPROVEMENT PROJECT
COON WATERSHED (STEELHEAD)
PLACER COUNTY, CALIFORNIA

SHEET C-23

W.O. No. 3128703

25% DESIGN PLANS
NOT FOR CONSTRUCTION

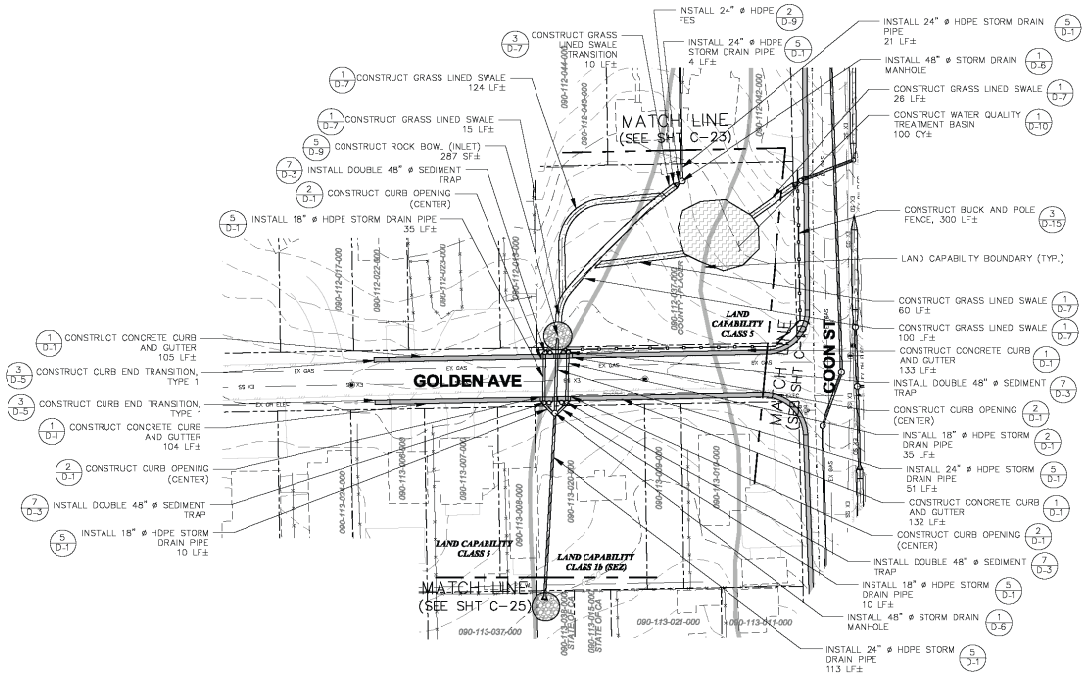

SCALE: 1" = 40'

REVISION				
NUMBER	DATE	DESCRIPTION	BY	

PREPARED UNDER THE SUPERVISION OF :

REGISTERED CIVIL ENGINEER

DATE:

DESIGNED:	DRAWN:
RCN	MBG
CHECKED:	DATE:
SP	12/07
ROAD NUMBER:	
N/A	

PLACER COUNTY
DEPARTMENT OF PUBLIC WORKS

ENTRIX
1048 Sk' Rus Boulevard
South Lake Tahoe, CA 96150
(530) 542-0201 Main

KINGS BEACH WATERSHED AND SEZ IMPROVEMENT PROJECT
COON WATERSHED (GOLDEN)
PLACER COUNTY, CALIFORNIA

SHEET C-24

W.O. No. 3128703

25% DESIGN PLANS
NOT FOR CONSTRUCTION

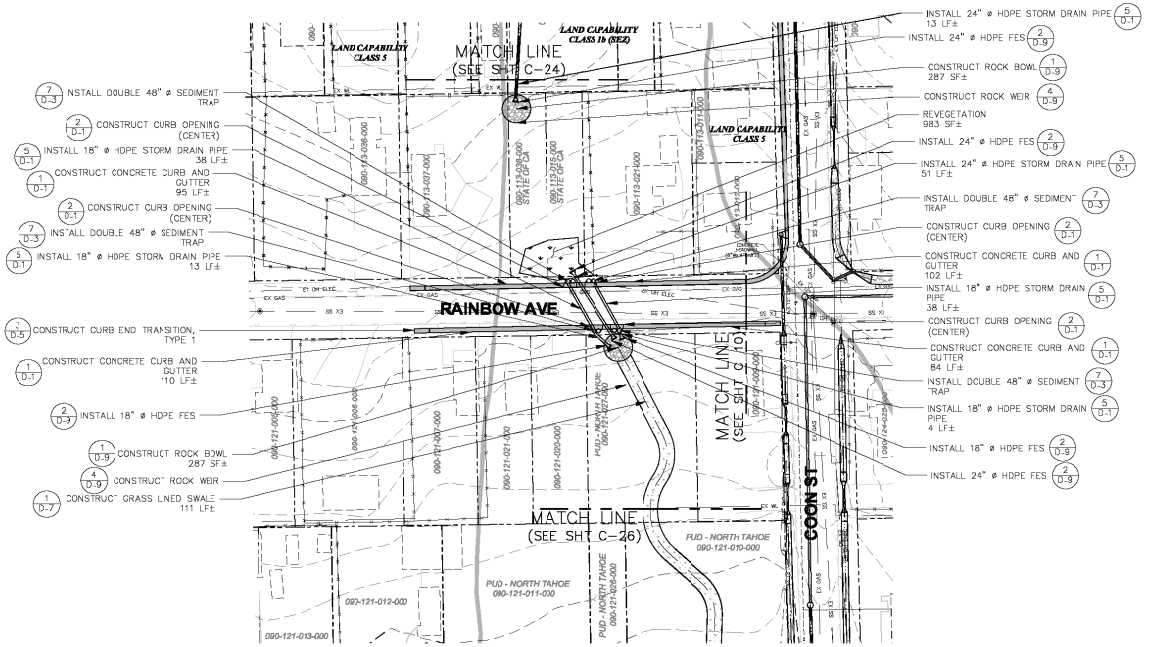

0 40 80
SCALE: 1" = 40'

REVISION				
NUMBER	DATE	DESCRIPTION	BY	

PREPARED UNDER THE SUPERVISION OF :

REGISTERED CIVIL ENGINEER

DATE:

DESIGNED:	DRAWN:
RCN	MBG
CHECKED:	DATE:
SP	12/07
ROAD NUMBER:	
N/A	

PLACER COUNTY
DEPARTMENT OF PUBLIC WORKS

ENTRIX
1048 Ski Run Boulevard
South Lake Tahoe, CA 96150
(530) 542-0201 Main

KINGS BEACH WATERSHED AND SEZ IMPROVEMENT PROJECT
COON WATERSHED (RAINBOW)
PLACER COUNTY, CALIFORNIA

SHEET
C-25

W.O. No.
3128703

25% DESIGN PLANS
NOT FOR CONSTRUCTION

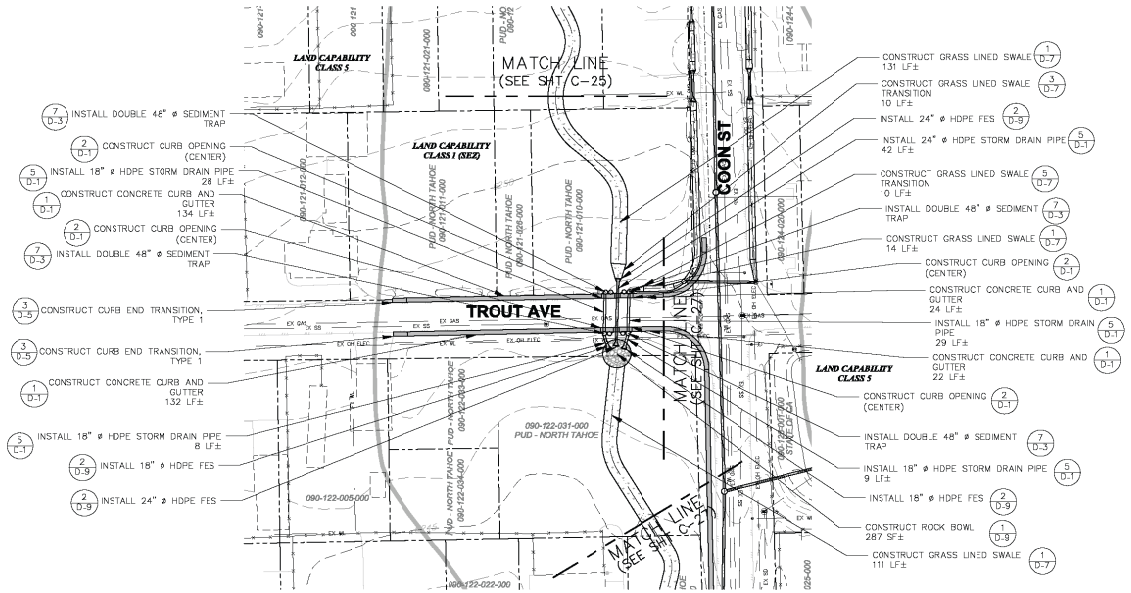

0 40 80
SCALE: 1" = 40'

REVISION				
NUMBER	DATE	DESCRIPTION	BY	

PREPARED UNDER THE SUPERVISION OF :

REGISTERED CIVIL ENGINEER

DATE:

DESIGNED:	DRAWN:
RCN	MBG
CHECKED:	DATE:
SP	12/07
ROAD NUMBER:	
N/A	

PLACER COUNTY
DEPARTMENT OF PUBLIC WORKS

ENTRIX
1048 Sk: Rus Boulevard
South Lake Tahoe, CA 96150
(530) 542-0201 Main

KINGS BEACH WATERSHED AND SEZ IMPROVEMENT PROJECT
COON WATERSHED (TROUT AVE)
PLACER COUNTY, CALIFORNIA

SHEET
C-26

W.O. No.
3128703

25% DESIGN PLANS
NOT FOR CONSTRUCTION

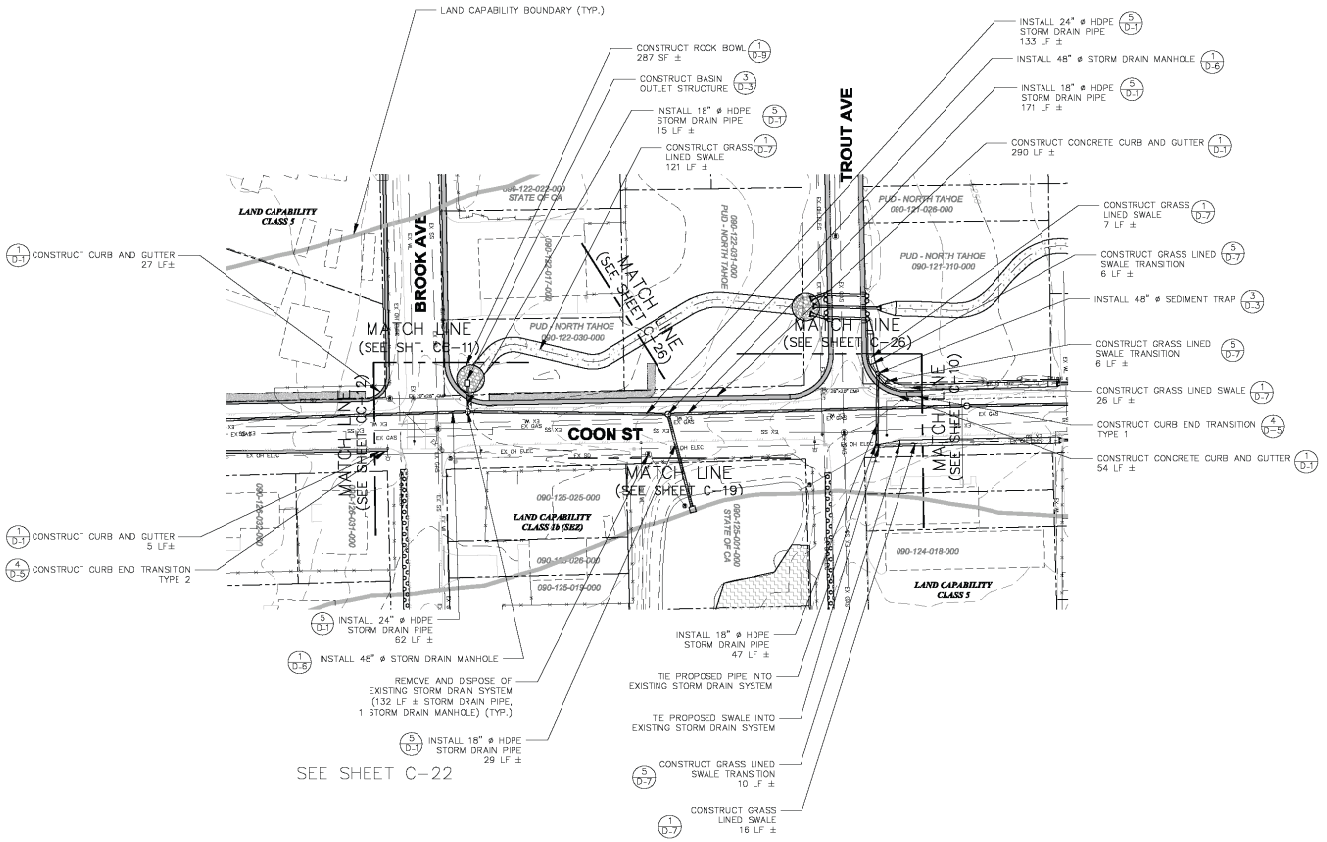

0 40 80
SCALE: 1" = 40'

REVISION				
NUMBER	DATE	DESCRIPTION	BY	

PREPARED UNDER THE SUPERVISION OF :

REGISTERED CIVIL ENGINEER

DATE:

DESIGNED:	RCN	DRAWN:	MBG
CHECKED:	SP	DATE:	12/07
ROAD NUMBER:	N/A		

PLACER COUNTY
DEPARTMENT OF PUBLIC WORKS

ENTRIX
1048 Ski Run Boulevard
South Lake Tahoe, CA 96150
(530) 542-0201 Main

KINGS BEACH WATERSHED AND SEZ IMPROVEMENT PROJECT
COON WATERSHED (COON ST.)
PLACER COUNTY, CALIFORNIA

SHEET C-27

W.O. No. 3128703

25% DESIGN PLANS
NOT FOR CONSTRUCTION

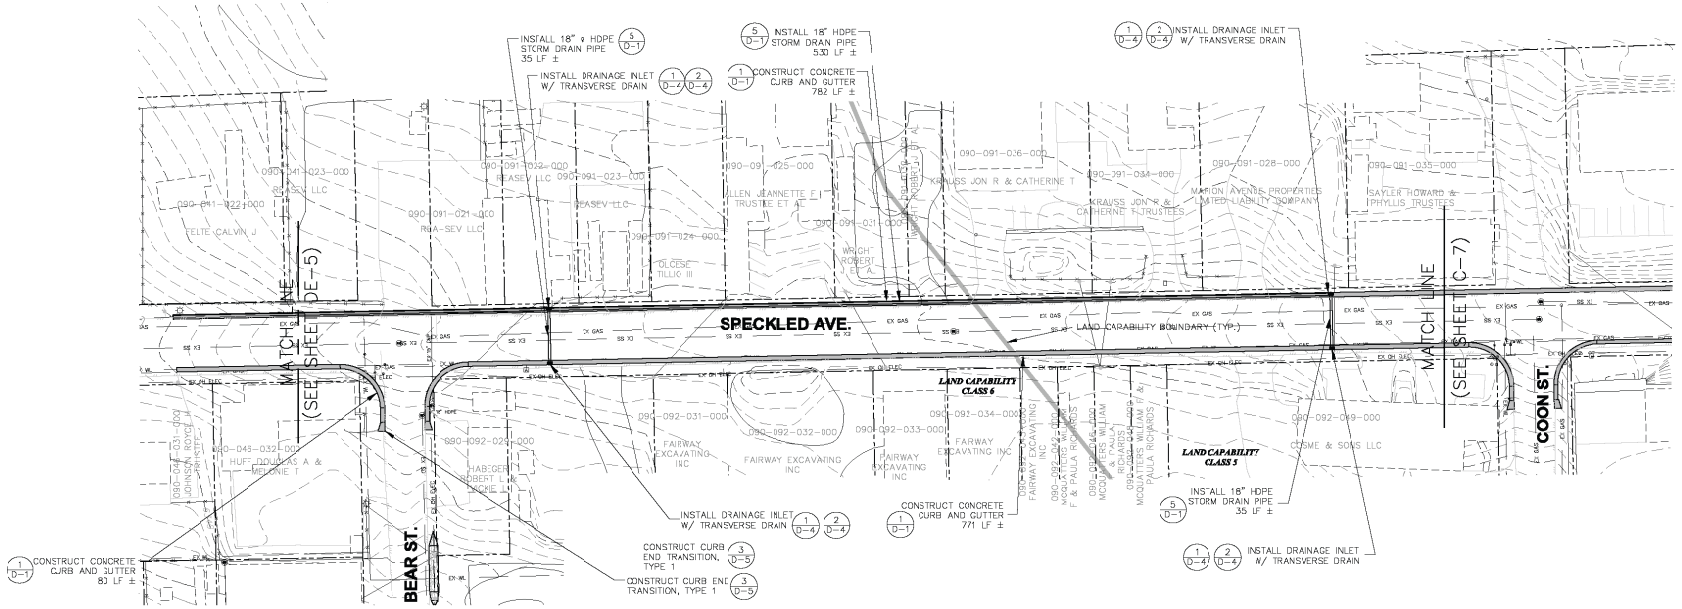
INSTALL 18" x HDPE STORM DRAIN PIPE 35 LF ±
INSTALL DRAINAGE INLET W/ TRANSVERSE DRAIN
CONSTRUCT CONCRETE CURB AND GUTTER 782 LF ±
INSTALL 18" HDPE STORM DRAN PIPE 530 LF ±
INSTALL DRAINAGE INLET W/ TRANSVERSE DRAIN
SPECKLED AVE.
LAND CAPABILITY BOUNDARY (TYP.)
LAND CAPABILITY CLASS 6
LAND CAPABILITY CLASS 5
MATCH LINE (SEE SHEET DE-5)
MATCH LINE (SEE SHEET C-7)
COON ST.
BEAR ST.
CONSTRUCT CONCRETE CURB AND GUTTER 83 LF ±
INSTALL DRAINAGE INLET W/ TRANSVERSE DRAIN
CONSTRUCT CURB END TRANSITION, TYPE 1
CONSTRUCT CURB END TRANSITION, TYPE 1
CONSTRUCT CONCRETE CURB AND GUTTER 771 LF ±
INSTALL 18" HDPE STORM DRAIN PIPE 35 LF ±
INSTALL DRAINAGE INLET W/ TRANSVERSE DRAIN
090-091-026-000
090-091-028-000
090-091-035-000
090-091-034-000
090-091-033-000
090-092-031-000
090-092-032-000
090-092-033-000
090-092-069-000
090-092-024-000
090-041-023-000
090-091-022-000
090-091-021-000
090-091-024-000
090-091-025-000
090-091-031-000
090-045-032-000
090-041-031-000
KRAUSS JON R & CATHERINE T
MARION AVENUE PROPERTIES LIMITED LIABILITY COMPANY
SAYLER HOWARD & PHYLLIS TRUSTEES
ALLEN JEANNETTE E TRUSTEE ET AL
WRIGHT ROBERT A
OLCESE TILLIO III
RGA-SEV LLC
SEASEV LLC
ELITE CALVIN J
HUFF DOUGLAS A & MELONIE T
HABGER ROBERT L & HOPE L
JOHNSON ROYCE J & PRINTZ
FAIRWAY EXCAVATING INC
COSME & SONS LLC
EX GAS
EX OH
EX W
EX SS
EX 12" W
EX 8" W
EX 6" W
EX 4" GAS
EX 6" GAS
EX 8" GAS
EX 12" GAS
EX 8" SS
EX 12" SS
EX 15" SS
EX 18" SS
EX 24" SS
EX

25% DESIGN PLANS
NOT FOR CONSTRUCTION

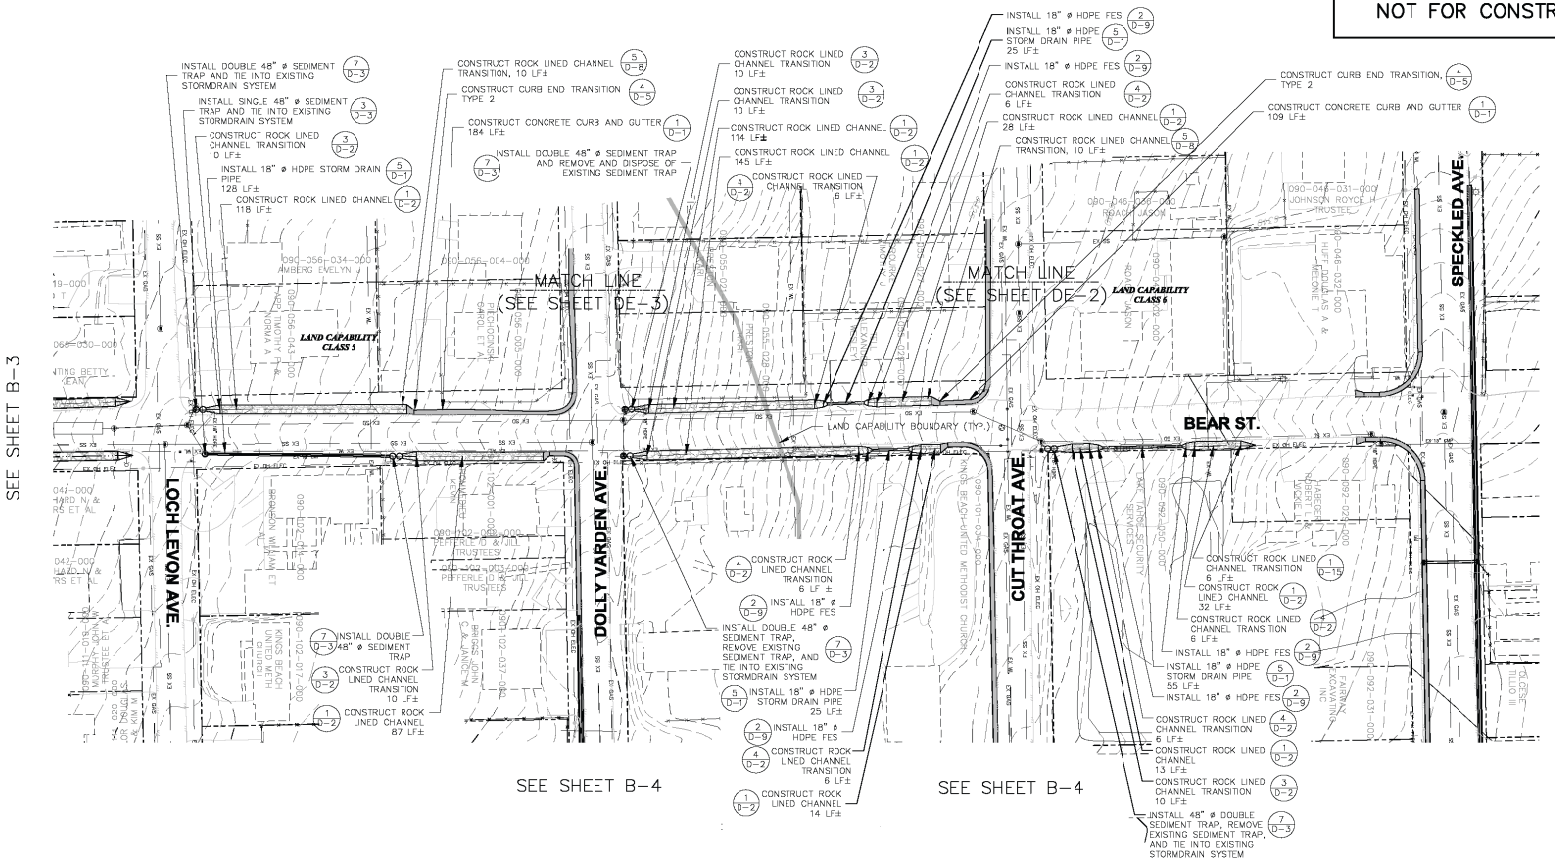

0 40 80
SCALE: 1" = 40'

REVISION				
NUMBER	DATE	DESCRIPTION	BY	

PREPARED UNDER THE SUPERVISION OF :

REGISTERED CIVIL ENGINEER

DATE:

DESIGNED:	DRAWN:
CMD	CMD
CHECKED:	DATE:
SP	12/07
ROAD NUMBER:	
N/A	

PLACER COUNTY
DEPARTMENT OF PUBLIC WORKS

ENTRIX
1048 Ski Run Boulevard
South Lake Tahoe, CA 96150
(530) 542-0201 Main

KINGS BEACH WATERSHED AND SEZ IMPROVEMENT PROJECT
BEAR WATERSHED (BEAR ST)
PLACER COUNTY, CALIFORNIA

SHEET B-2

W.O. No. 3128703

25% DESIGN PLANS
NOT FOR CONSTRUCTION

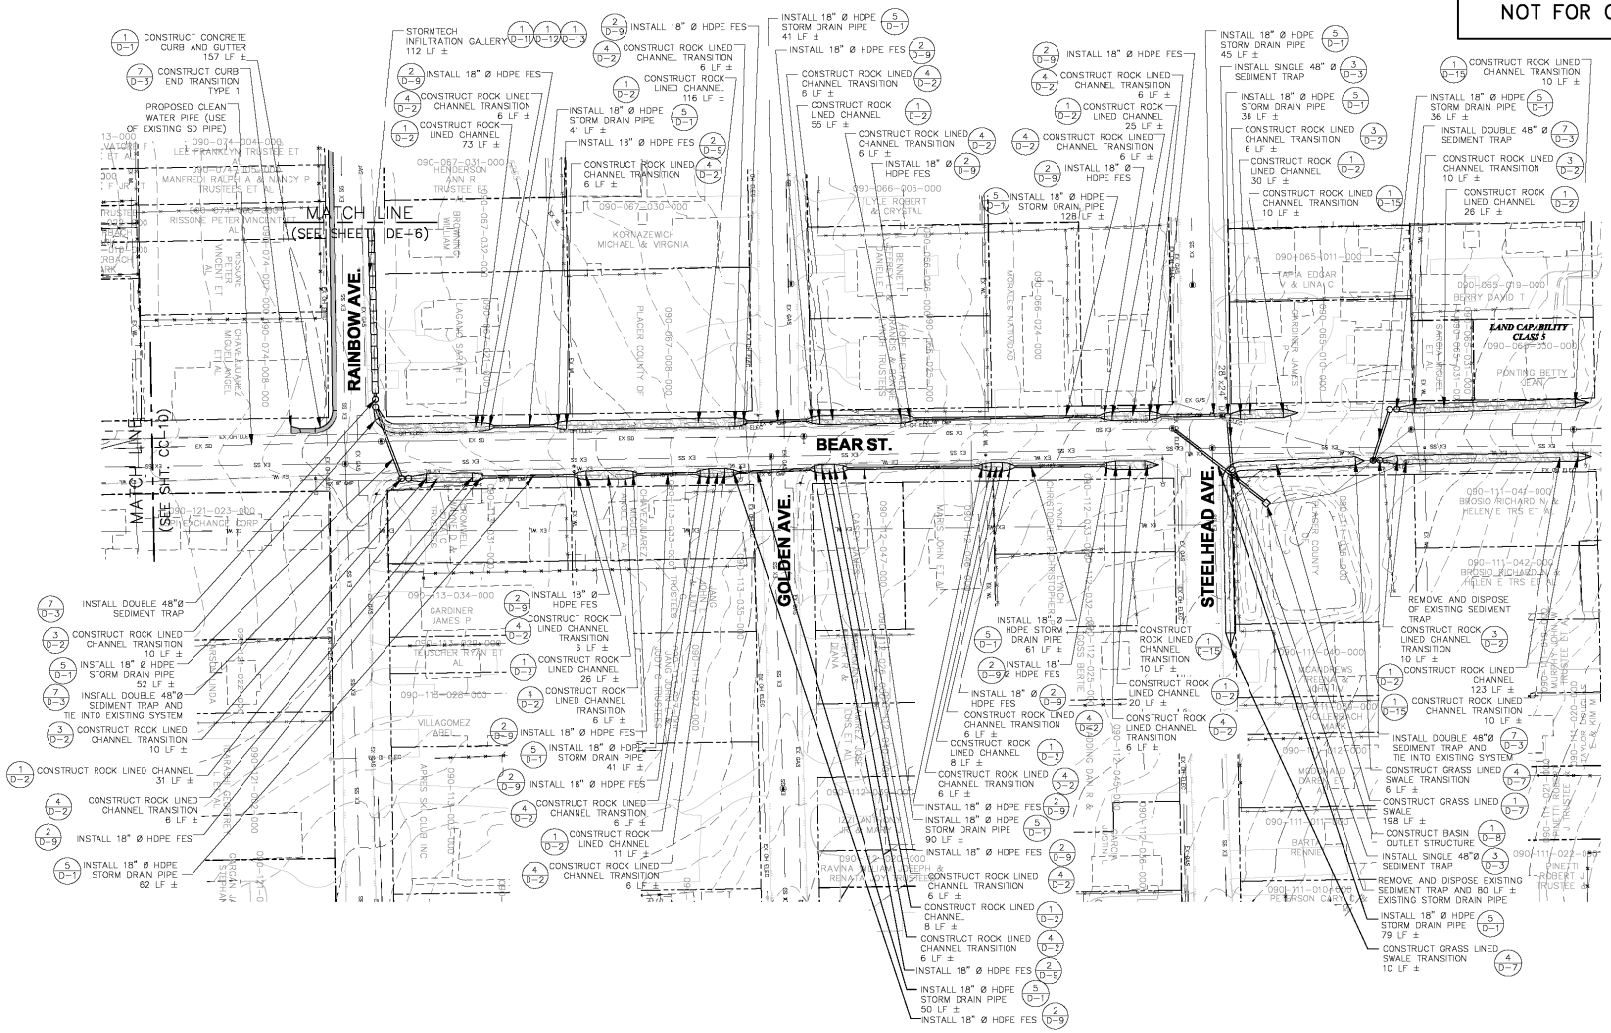

0 40 80
SCALE: 1" = 40'

REVISION				
NUMBER	DATE	DESCRIPTION	BY	

PREPARED UNDER THE SUPERVISION OF :

REGISTERED CIVIL ENGINEER DATE:

DESIGNED:	DRAWN:
CMD	CMD
CHECKED:	DATE:
SP	12/07
ROAD NUMBER:	
N/A	

PLACER COUNTY
DEPARTMENT OF PUBLIC WORKS

ENTRIX
1048 Sk: Rus Boulevard
South Lake Tahoe, CA 96150
(530) 542-0201 Main

KINGS BEACH WATERSHED AND SEZ IMPROVEMENT PROJECT
BEAR WATERSHED (BEAR ST)
PLACER COUNTY, CALIFORNIA

SHEET B-3

W.O. No. 3128703

25% DESIGN PLANS
NOT FOR CONSTRUCTION

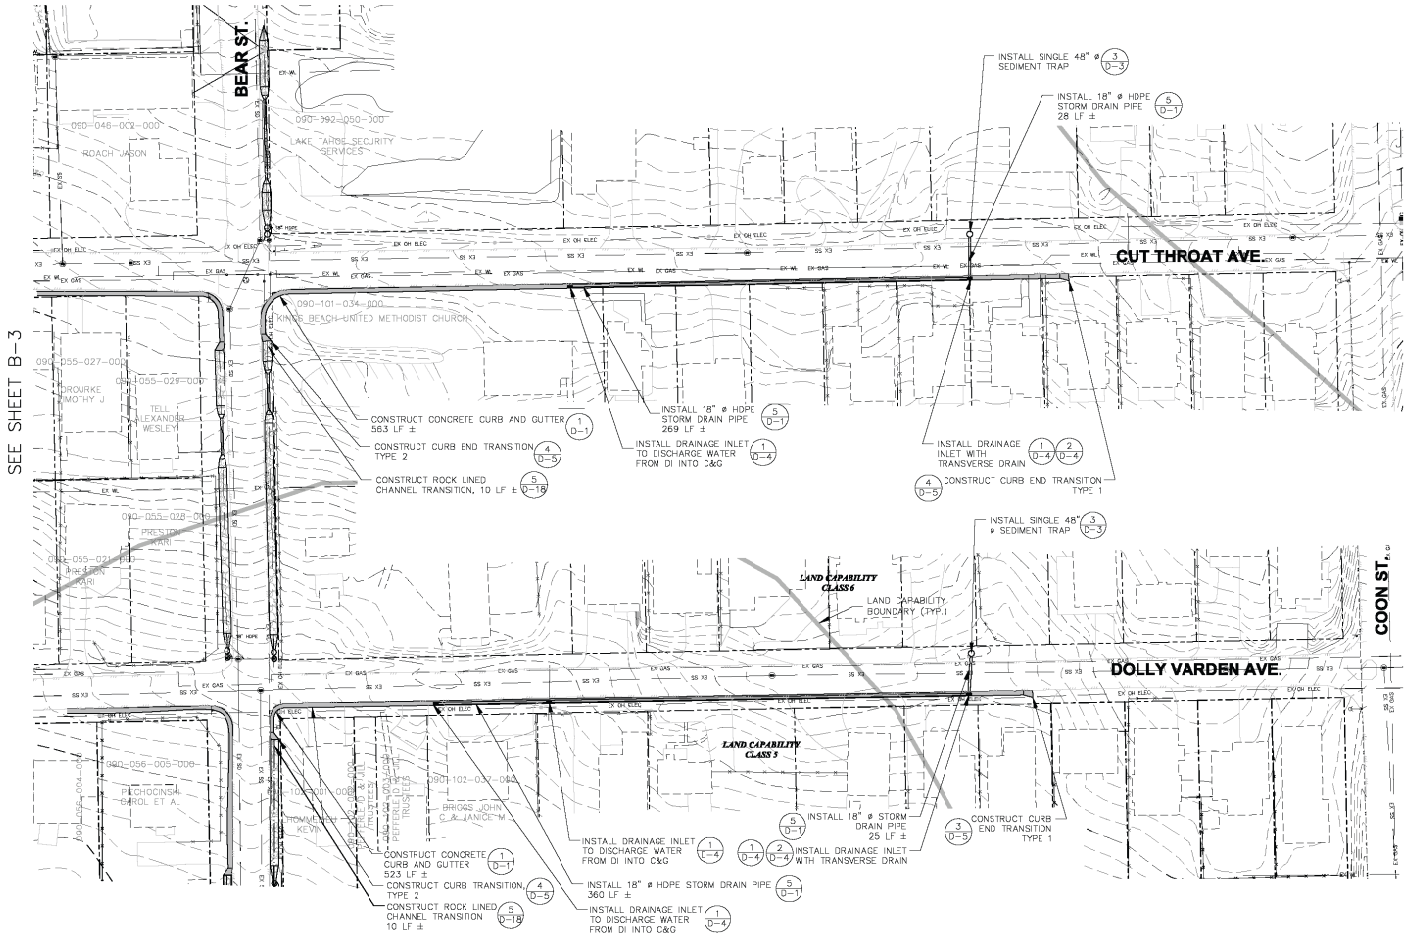

0 40 80
SCALE: 1" = 40'

REVISION				
NUMBER	DATE	DESCRIPTION	BY	

PREPARED UNDER THE SUPERVISION OF :

REGISTERED CIVIL ENGINEER

DATE:

DESIGNED:	DRAWN:
CMD	CMD
CHECKED:	DATE:
SP	12/07
ROAD NUMBER:	
N/A	

PLACER COUNTY
DEPARTMENT OF PUBLIC WORKS

ENTRIX
1048 Sir Run Boulevard
South Lake Tahoe, CA 96150
(530) 542-0201 Main

KINGS BEACH WATERSHED AND SEZ IMPROVEMENT PROJECT
BEAR WATERSHED (CUTTHROAT AVE)
PLACER COUNTY, CALIFORNIA

SHEET B-4

W.O. No. 3128703

25% DESIGN PLANS
NOT FOR CONSTRUCTION

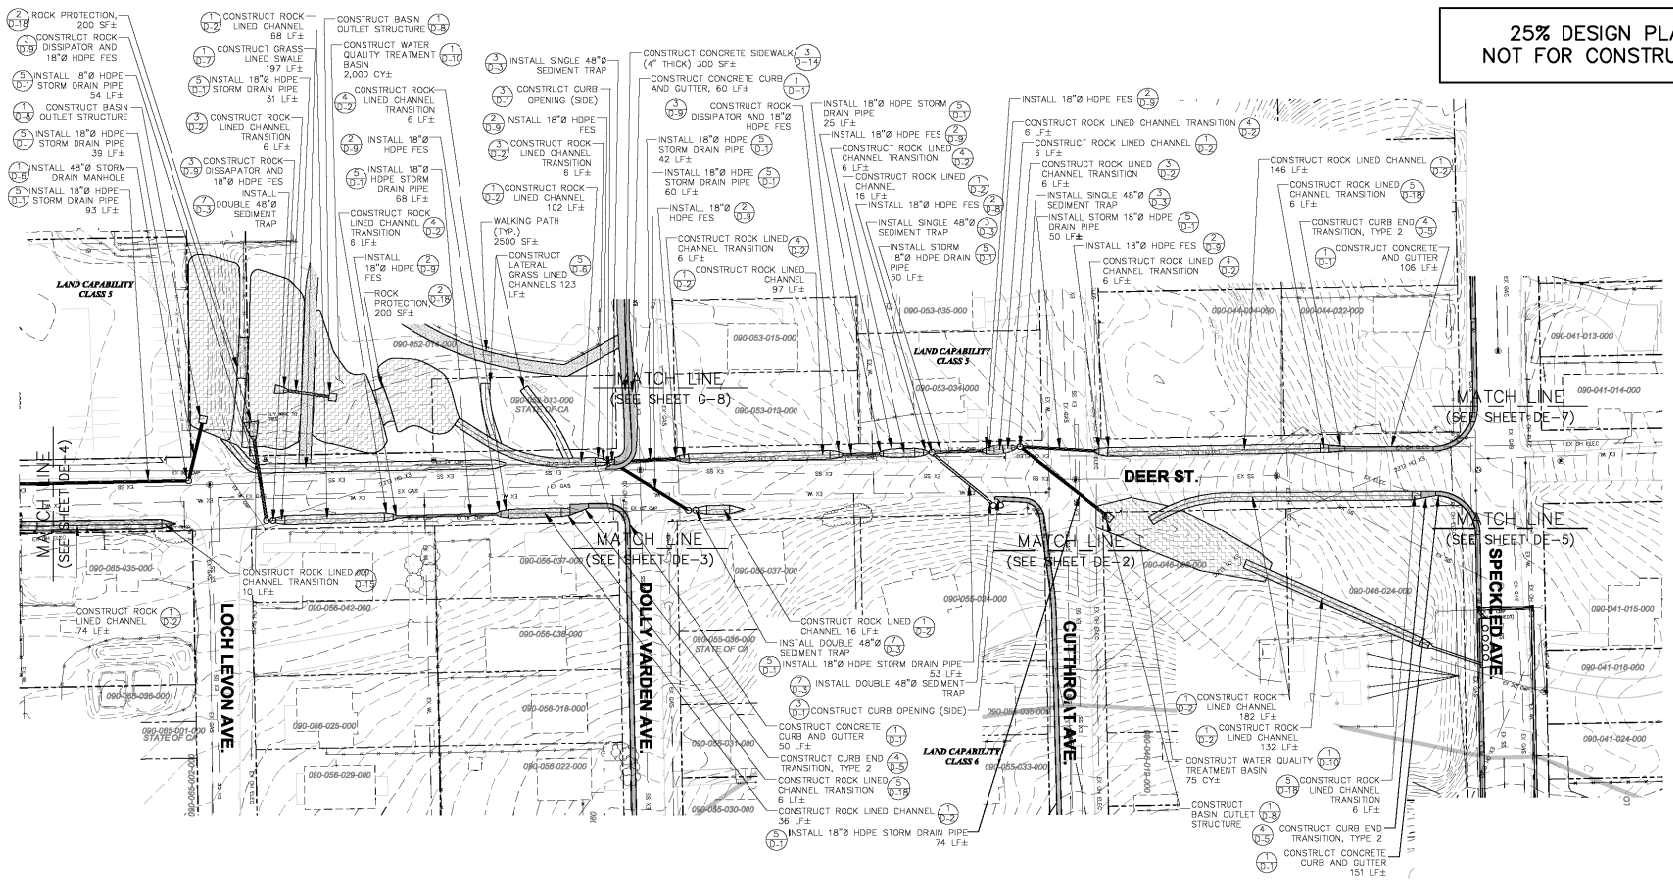

0 40 80
SCALE: 1" = 40'

REVISION			
NUMBER	DATE	DESCRIPTION	BY

PREPARED UNDER THE SUPERVISION OF :

REGISTERED CIVIL ENGINEER

DATE:

DESIGNED:	DRAWN:
CMD	CMD
CHECKED:	DATE:
SP	12/07
ROAD NUMBER:	
N/A	

PLACER COUNTY
DEPARTMENT OF PUBLIC WORKS

ENTRIX
1048 Ski Run Boulevard
South Lake Tahoe, CA 96150
(530) 542-0201 Main

KINGS BEACH
WATERSHED IMPROVEMENT PROJECT
DEER WATERSHED (DEER ST.)
PLACER COUNTY, CALIFORNIA

SHEET
DE-1

W.O. No. 3128703

25% DESIGN PLANS
NOT FOR CONSTRUCTION

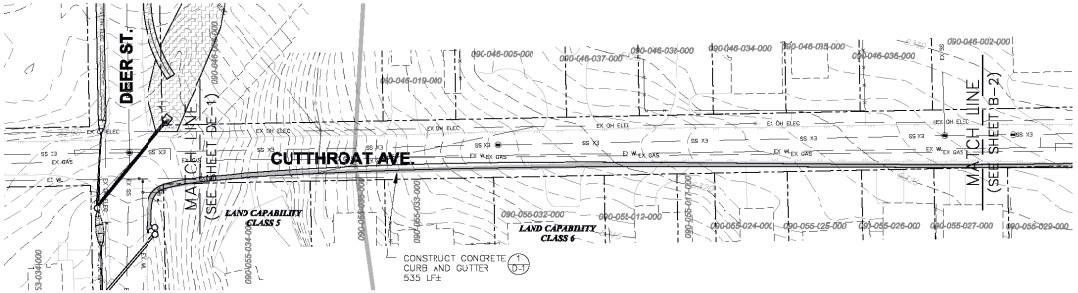

0 40 80
SCALE: 1" = 40'

REVISION				
NUMBER	DATE	DESCRIPTION	BY	

PREPARED UNDER THE SUPERVISION OF :

REGISTERED CIVIL ENGINEER

DATE:

DESIGNED:	DRAWN:
CMD	CMD
CHECKED:	DATE:
SP	12/07
ROAD NUMBER:	
N/A	

PLACER COUNTY
DEPARTMENT OF PUBLIC WORKS

ENTRIX
1048 Ski Run Boulevard
South Lake Tahoe, CA 96150
(530) 542-0201 Main

KINGS BEACH WATERSHED IMPROVEMENT PROJECT
DEER CREEK WATERSHED (CUTTHROAT)
PLACER COUNTY, CALIFORNIA

SHEET
DE-2

W.O. No.
3128703

25% DESIGN PLANS
NOT FOR CONSTRUCTION

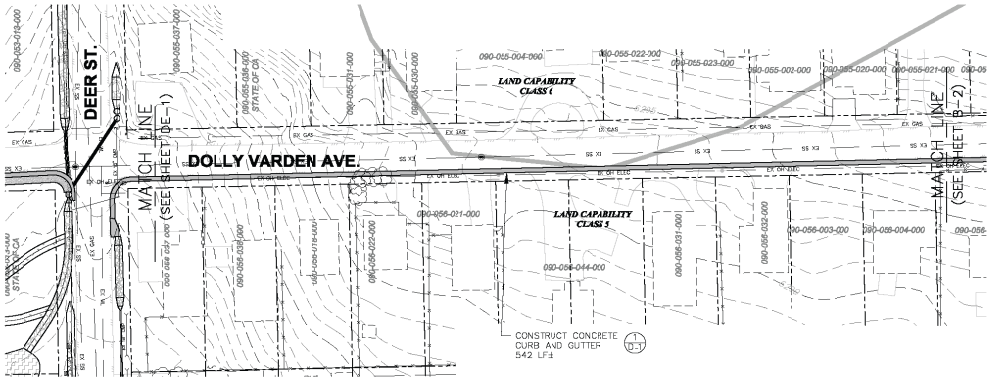

0 40 80
SCALE: 1" = 40'

REVISION				
NUMBER	DATE	DESCRIPTION	BY	

PREPARED UNDER THE SUPERVISION OF :

REGISTERED CIVIL ENGINEER

DATE:

DESIGNED:	DRAWN:
CMD	CMD
CHECKED:	DATE:
SP	12/07
ROAD NUMBER:	
N/A	

PLACER COUNTY
DEPARTMENT OF PUBLIC WORKS

ENTRIX
1048 Sk: Rus Boulevard
South Lake Tahoe, CA 96150
(530) 542-0201 Main

KINGS BEACH
WATERSHED IMPROVEMENT PROJECT
DEER WATERSHED (DOLLY VARDEN)
PLACER COUNTY, CALIFORNIA

SHEET
DE-3

W.O. No. 3128703

25% DESIGN PLANS
NOT FOR CONSTRUCTION

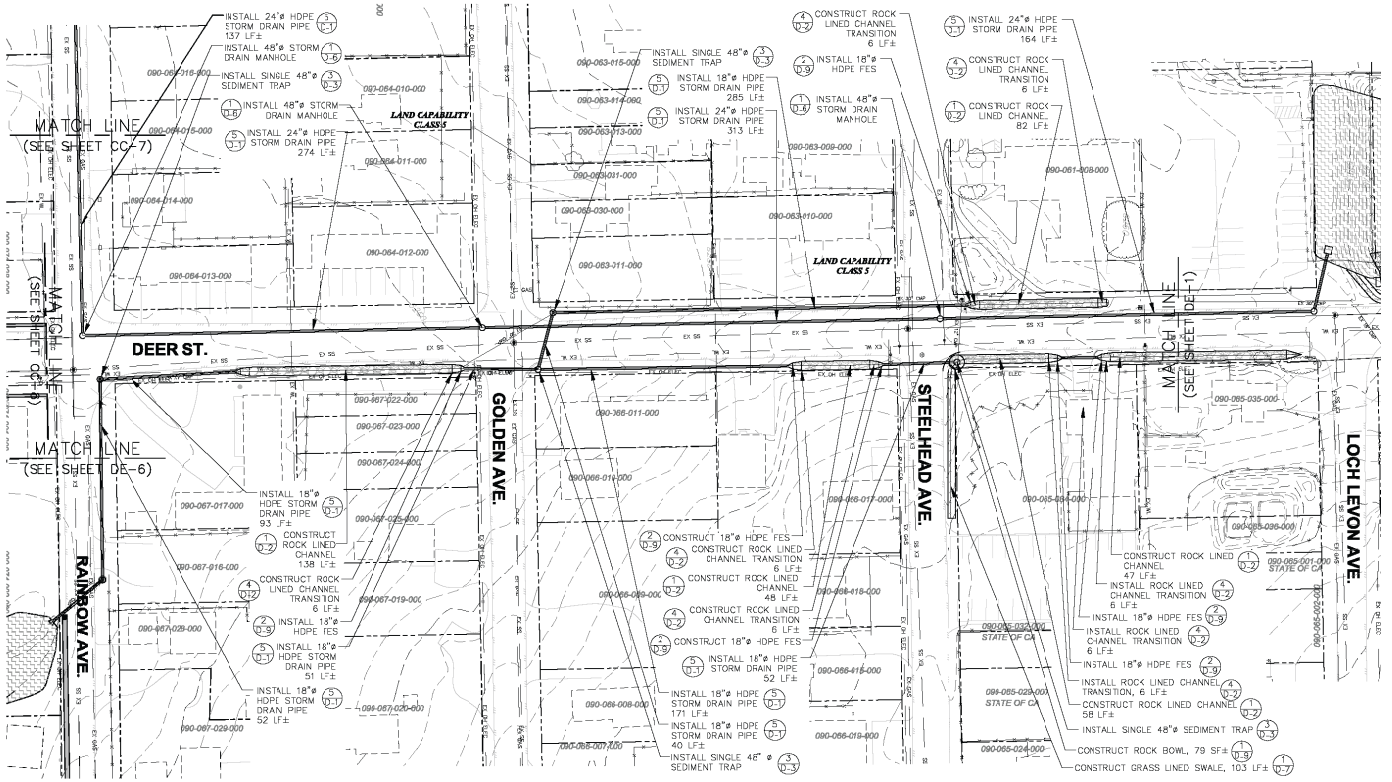

REVISION				
NUMBER	DATE	DESCRIPTION	BY	

PREPARED UNDER THE SUPERVISION OF :

REGISTERED CIVIL ENGINEER

DATE:

DESIGNED:	DRAWN:
CMD	CMD
CHECKED:	DATE:
SP	12/07
ROAD NUMBER:	
N/A	

PLACER COUNTY
DEPARTMENT OF PUBLIC WORKS

ENTRIX
1048 Sk: Rus Boulevard
South Lake Tahoe, CA 96150
(530) 542-0201 Main

KINGS BEACH WATERSHED IMPROVEMENT PROJECT
DEER WATERSHED (DEER ST.)
PLACER COUNTY, CALIFORNIA

SHEET
DE-4

W.O. No.
3128703

25% DESIGN PLANS
NOT FOR CONSTRUCTION

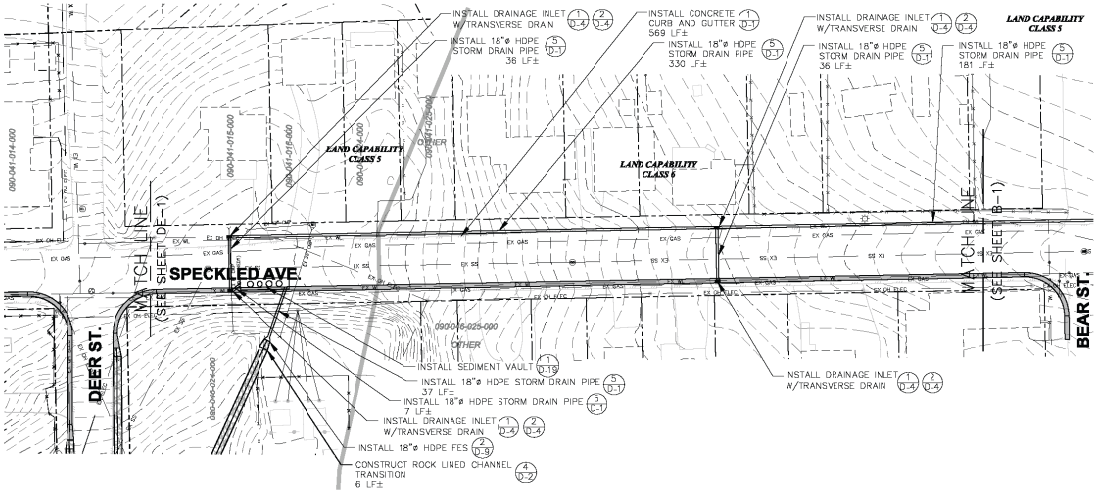

0 40 80
SCALE: 1" = 40'

REVISION				
NUMBER	DATE	DESCRIPTION	BY	

PREPARED UNDER THE SUPERVISION OF :

REGISTERED CIVIL ENGINEER

DATE:

DESIGNED:	DRAWN:
CMD	CMD
CHECKED:	DATE:
SP	12/07
ROAD NUMBER:	
N/A	

PLACER COUNTY
DEPARTMENT OF PUBLIC WORKS

ENTRIX
1048 Sk: Rus Boulevard
South Lake Tahoe, CA 96150
(530) 542-0201 Main

KINGS BEACH
WATERSHED IMPROVEMENT PROJECT
DEER WATERSHED (SPECKLED)
PLACER COUNTY, CALIFORNIA

SHEET
DE-5

W.O. No.
3128703

25% DESIGN PLANS
NOT FOR CONSTRUCTION

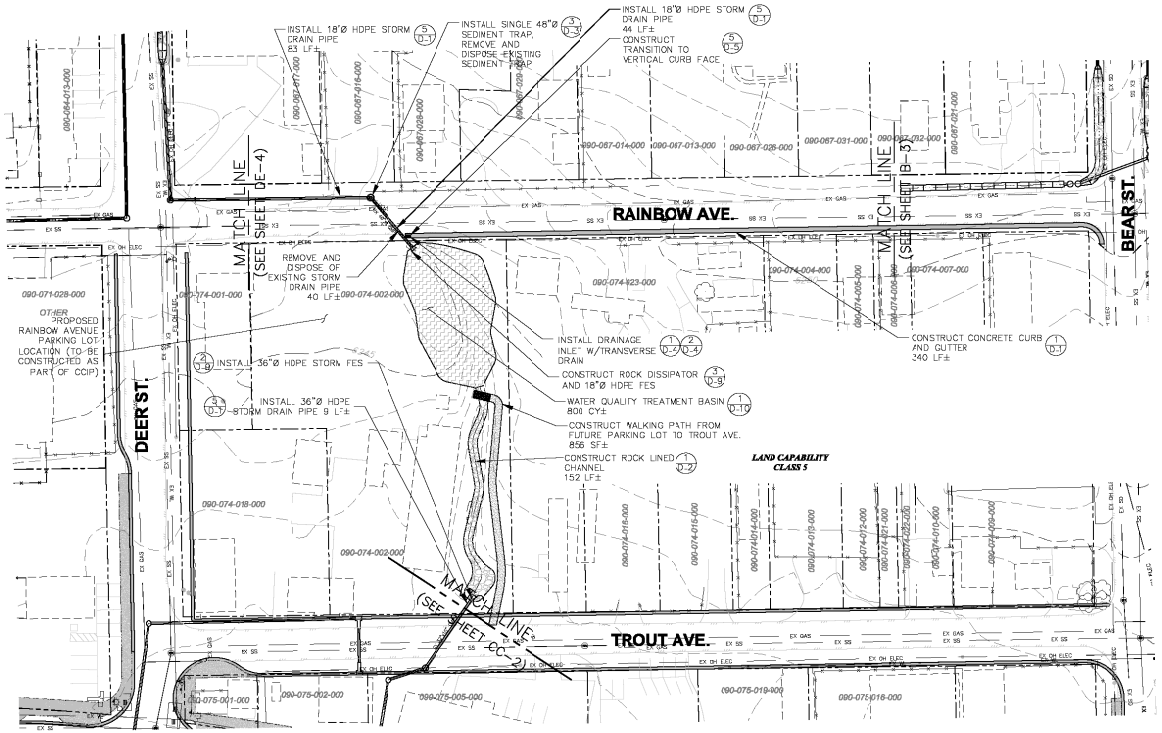

0 40 80
SCALE: 1" = 40'

REVISION				
NUMBER	DATE	DESCRIPTION	BY	

PREPARED UNDER THE SUPERVISION OF :

REGISTERED CIVIL ENGINEER

DATE:

DESIGNED:	DRAWN:
CMD	CMD
CHECKED:	DATE:
SP	12/07
ROAD NUMBER:	
N/A	

PLACER COUNTY
DEPARTMENT OF PUBLIC WORKS

ENTRIX
1048 Sk: Rue Boulevard
South Lake Tahoe, CA 96150
(530) 542-0201 Main

KINGS BEACH WATERSHED IMPROVEMENT PROJECT
DEER WATERSHED (RAINBOW)
PLACER COUNTY, CALIFORNIA

SHEET
DE-6

W.O. No. 3128703

25% DESIGN PLANS
NOT FOR CONSTRUCTION

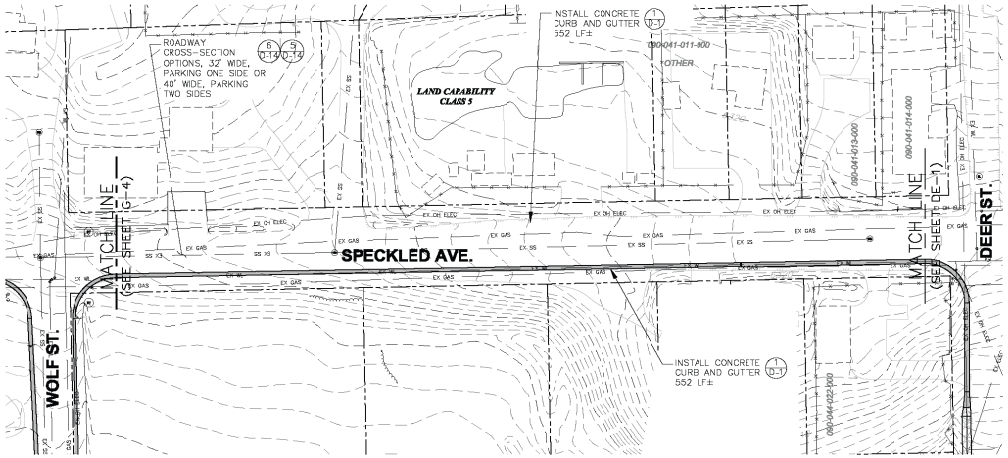

0 40 80
SCALE: 1" = 40'

REVISION				
NUMBER	DATE	DESCRIPTION	BY

PREPARED UNDER THE SUPERVISION OF :

REGISTERED CIVIL ENGINEER

DATE:

DESIGNED:	DRAWN:
CMD	CMD
CHECKED:	DATE:
SP	12/07
ROAD NUMBER:	
N/A	

PLACER COUNTY
DEPARTMENT OF PUBLIC WORKS

ENTRIX
1048 Ski Run Boulevard
South Lake Tahoe, CA 96150
(530) 542-0201 Main

KINGS BEACH
WATERSHED IMPROVEMENT PROJECT
DEER WATERSHED (SPECKLED)
PLACER COUNTY, CALIFORNIA

SHEET
DE-7

W.O. No. 3128703

25% DESIGN PLANS
NOT FOR CONSTRUCTION

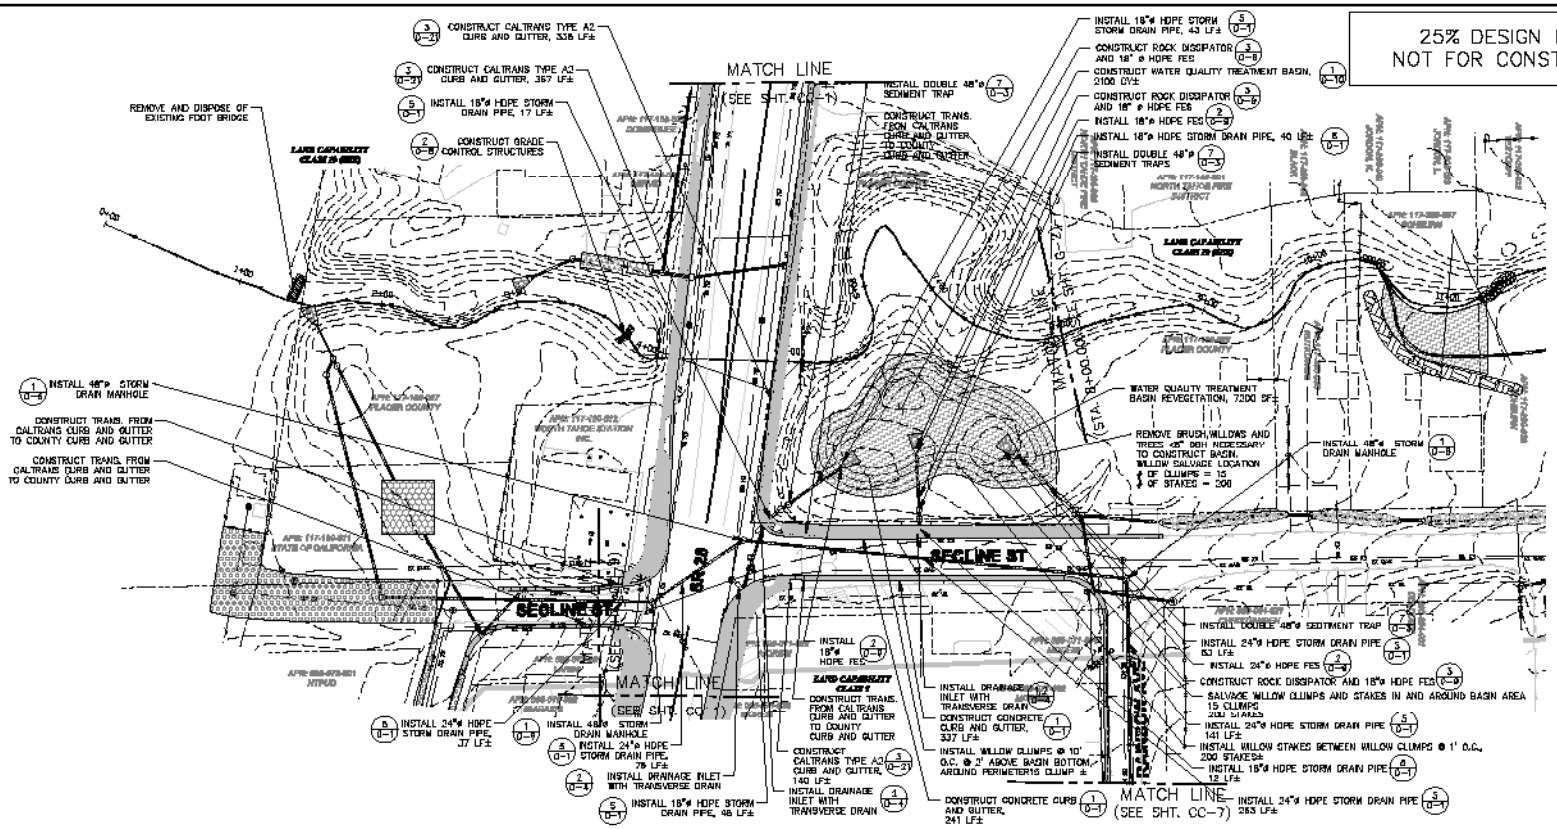

NOTE:

THERE ARE NO MODIFCATIONS TO THE FLOWLINE OF GRIFF CREEK ON SHEET G-1

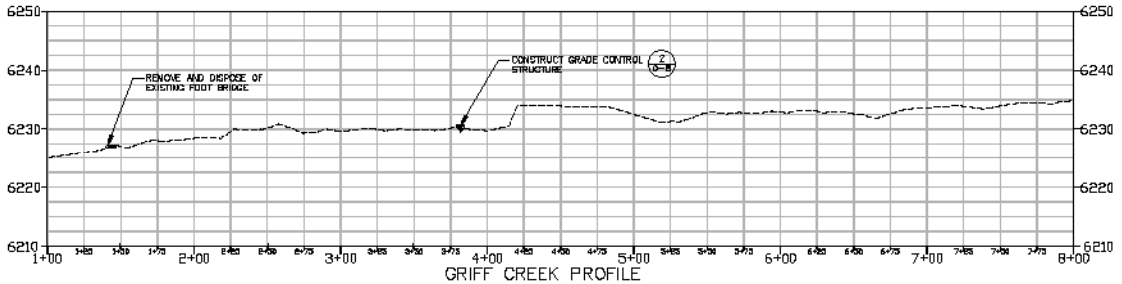

GRIFF CREEK PROFILE
HORIZONTAL SCALE 1"=40', VERTICAL 1"=10'

SCALE: 1"= 40'

REVISION			
NUMBER	DATE	DESCRIPTION	BY

PREPARED UNDER THE SUPERVISION OF :

REGISTERED CIVIL ENGINEER

DATE:

DESIGNED:	DRAWN:
CMD	CMD
CHECKED:	DATE:
SP	12/07
ROAD NUMBER:	
N/A	

PLACER COUNTY
DEPARTMENT OF PUBLIC WORKS

ENTRIX

KINGS BEACH WATERSHED & SEZ IMPROVEMENT PROJECT
GRIFF CREEK WATERSHED (SECLINE ST.)
PLACER COUNTY, CALIFORNIA

SHEET
G-1

W.O. No.
3126709

25% DESIGN PLANS
NOT FOR CONSTRUCTION

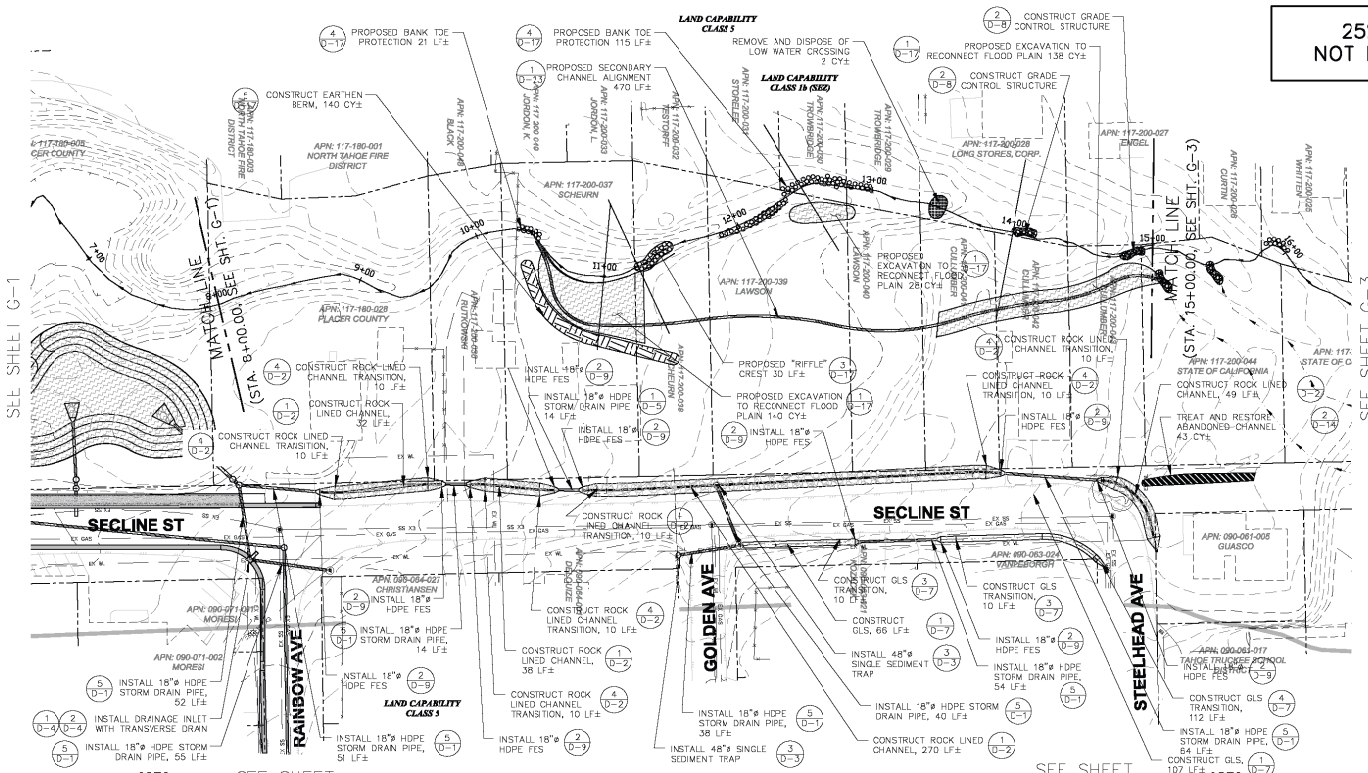

REVISION			
NUMBER	DATE	DESCRIPTION	BY

PREPARED UNDER THE SUPERVISION OF :

REGISTERED CIVIL ENGINEER

DATE:

DESIGNED	DRAWN
CMD	CMD
CHECKED:	DATE:
SP	12/07
ROAD NUMBER:	
N/A	

PLACER COUNTY
DEPARTMENT OF PUBLIC WORKS

ENTRIX
1048 Ski Run Boulevard
South Lake Tahoe, CA 96150
(530) 542-0001 Main

KINGS BEACH WATERSHED & SEZ IMPROVEMENT PROJECT
GRIFF CREEK WATERSHED (SECLINE ST.)
PLACER COUNTY, CALIFORNIA

SHEET G-2

W.O. No. 3128703

25% DESIGN PLANS
NOT FOR CONSTRUCTION

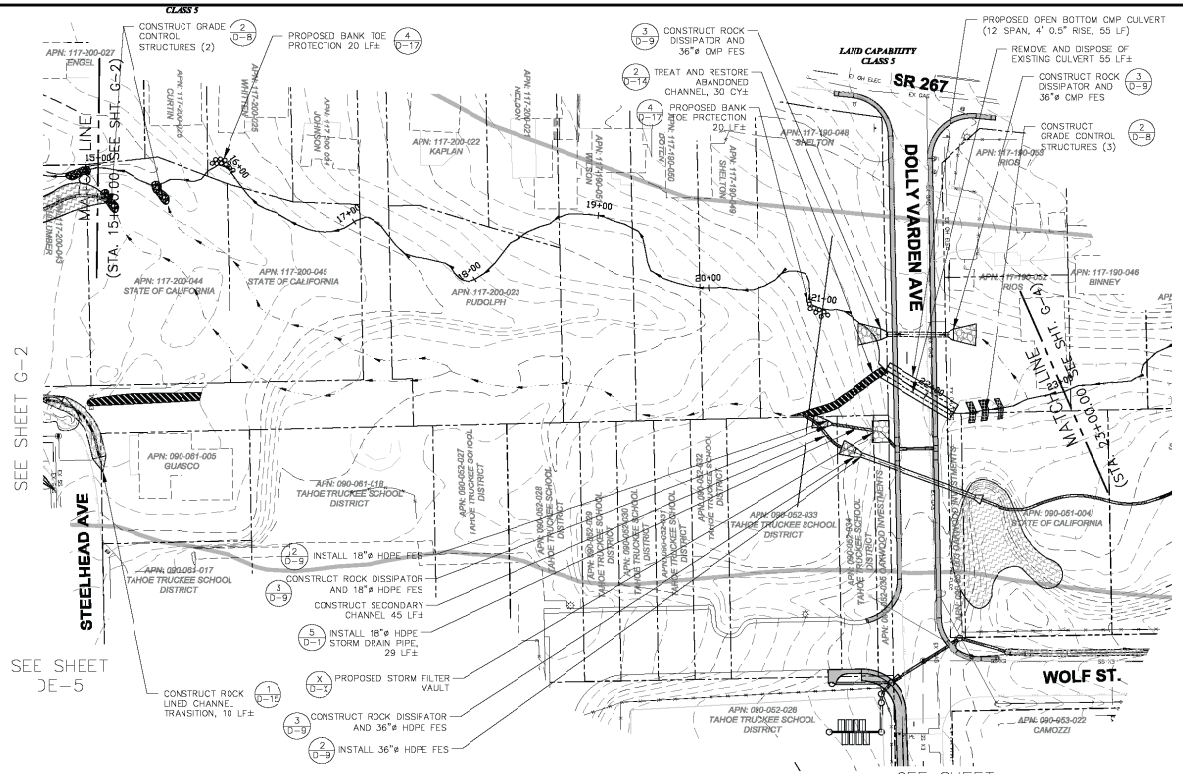

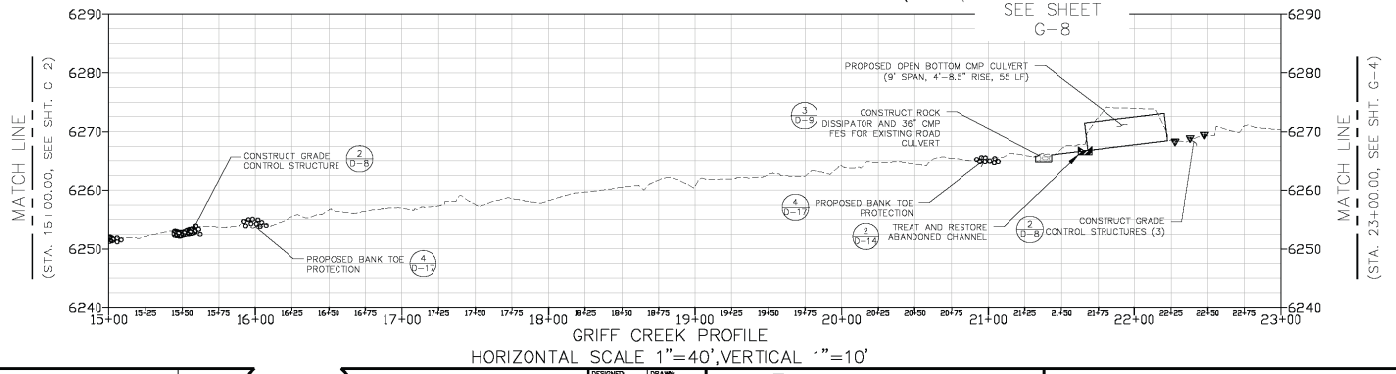

GRIFF CREEK PROFILE
HORIZONTAL SCALE 1"=40', VERTICAL 1"=10'

0 40 80
SCALE: 1" = 40'

REVISION			
NUMBER	DATE	DESCRIPTION	BY

PREPARED UNDER THE SUPERVISION OF :

REGISTERED CIVIL ENGINEER

DATE:

DESIGNED:	DRAWN:
CMB	CMD
CHECKED:	DATE:
SP	12/07
ROAD NUMBER:	
N/A	

PLACER COUNTY
DEPARTMENT OF PUBLIC WORKS

ENTRIX
1048 Ski Run Boulevard
South Lake Tahoe, CA 96150
(530) 542-0201 Main

KINGS BEACH WATERSHED & SEZ IMPROVEMENT PROJECT
GRIFF CREEK WATERSHED (GRIFF CREEK)
PLACER COUNTY, CALIFORNIA

SHEET
G-3

W.O. No.
3128703

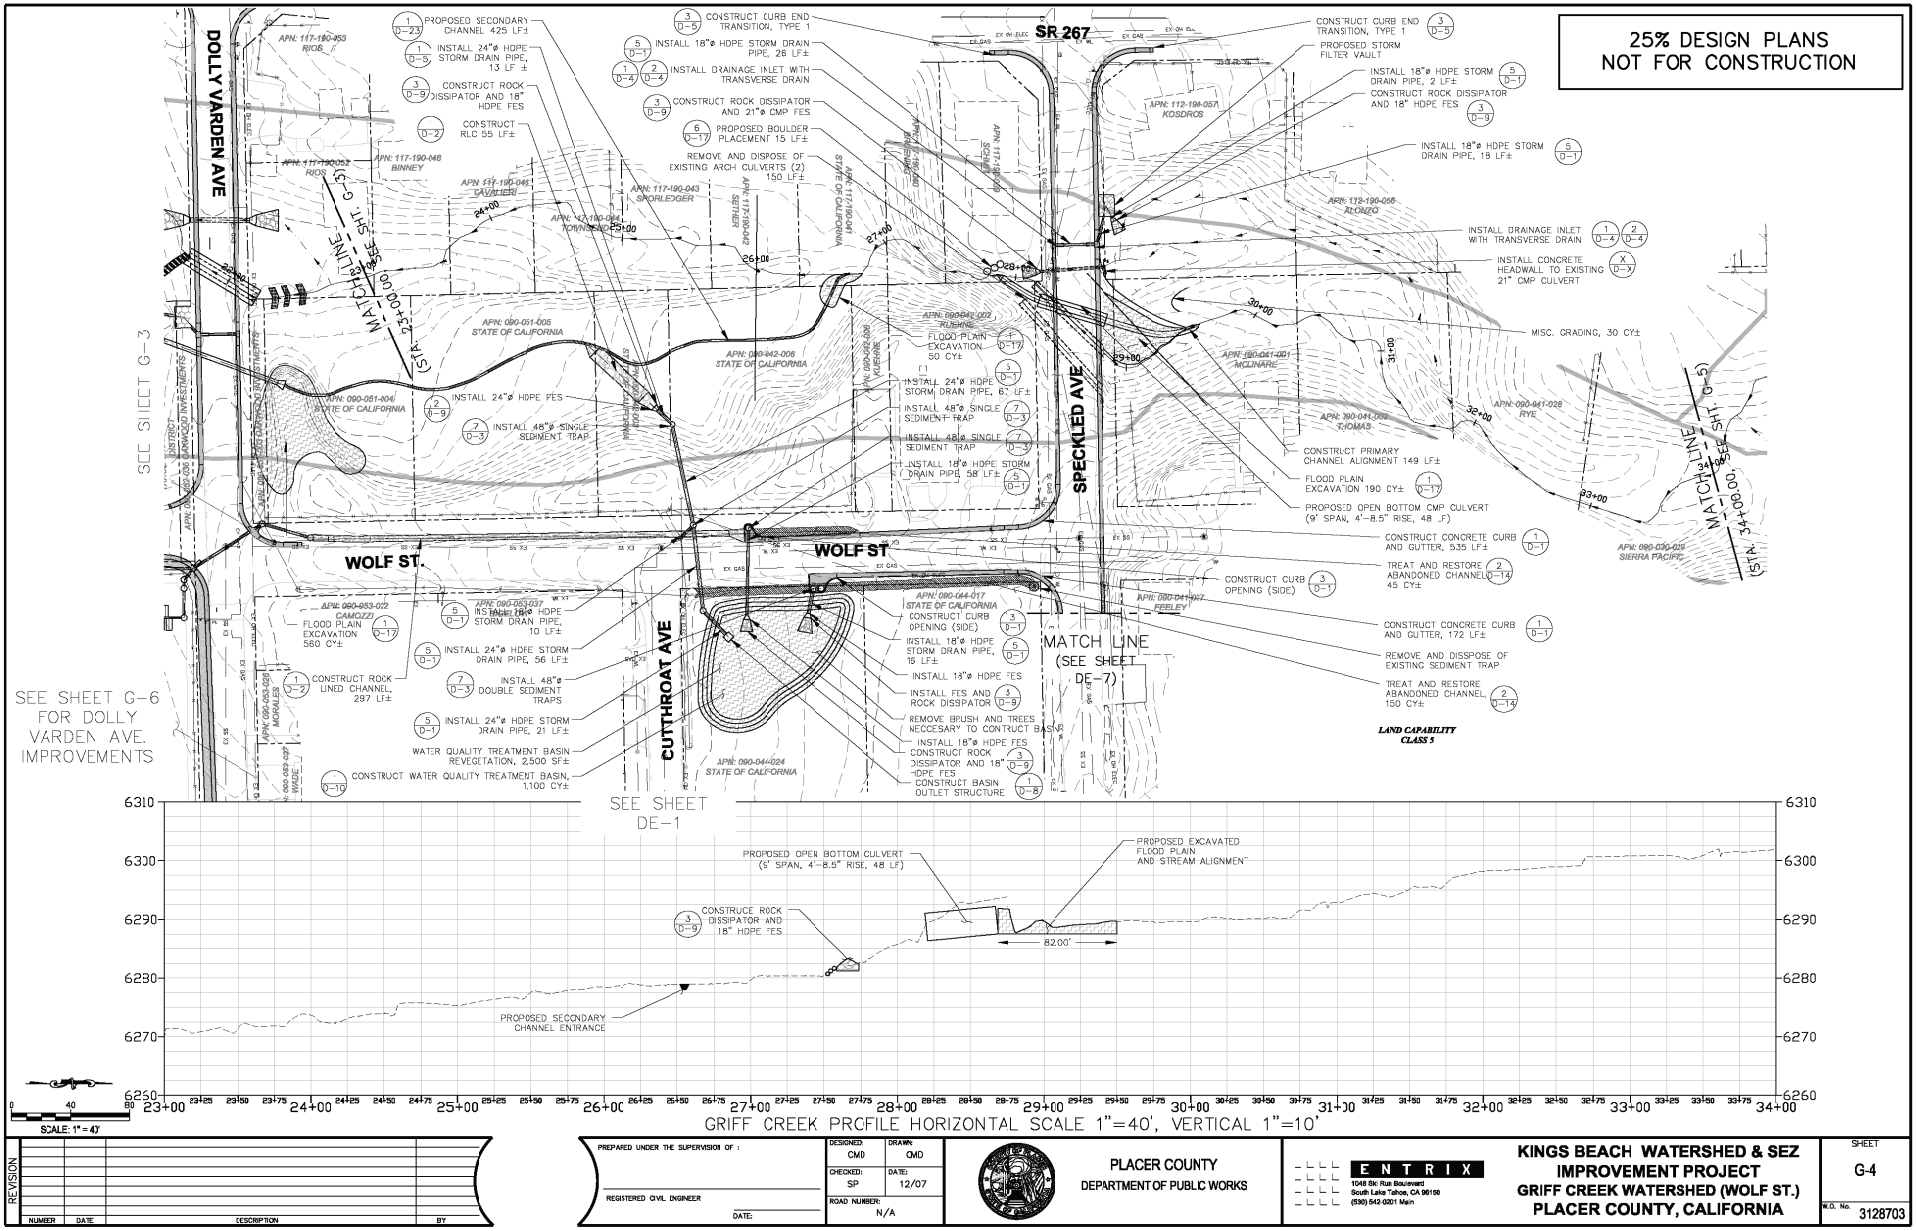

REVISION			
NUMBER	DATE	DESCRIPTION	BY

PREPARED UNDER THE SUPERVISION OF :

REGISTERED CIVIL ENGINEER

DATE:

DESIGNED:	CMD	DRAWN:	CMD
CHECKED:	SP	DATE:	12/07
ROAD NUMBER:	N/A		

PLACER COUNTY
DEPARTMENT OF PUBLIC WORKS

ENTRIX
1048 Ski Run Boulevard
South Lake Tahoe, CA 96150
(530) 542-0201 Main

KINGS BEACH WATERSHED & SEZ IMPROVEMENT PROJECT
GRIFF CREEK WATERSHED (WOLF ST.)
PLACER COUNTY, CALIFORNIA

SHEET G-4

W.O. No. 3128703

25% DESIGN PLANS
NOT FOR CONSTRUCTION

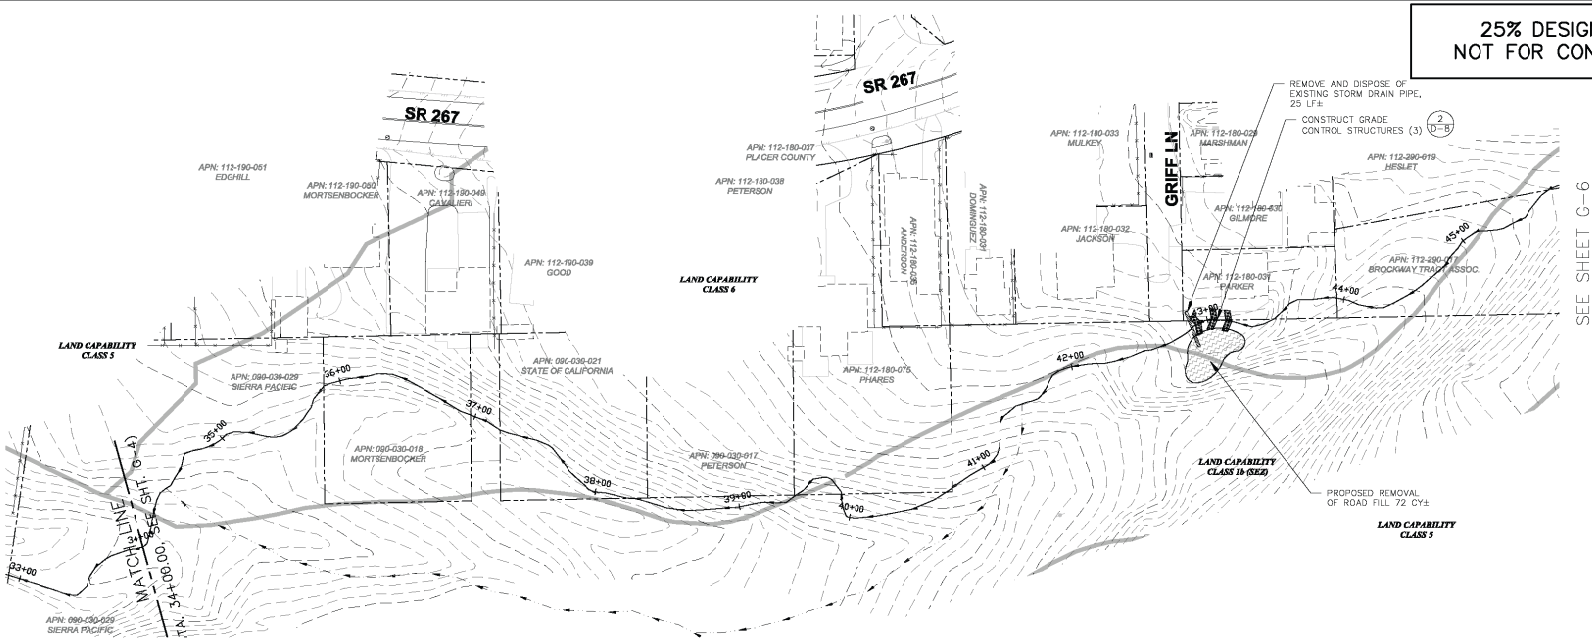

GRIFF CREEK PROFILE
HORIZONTAL SCALE 1"=40'
VERTICAL 1"=10'

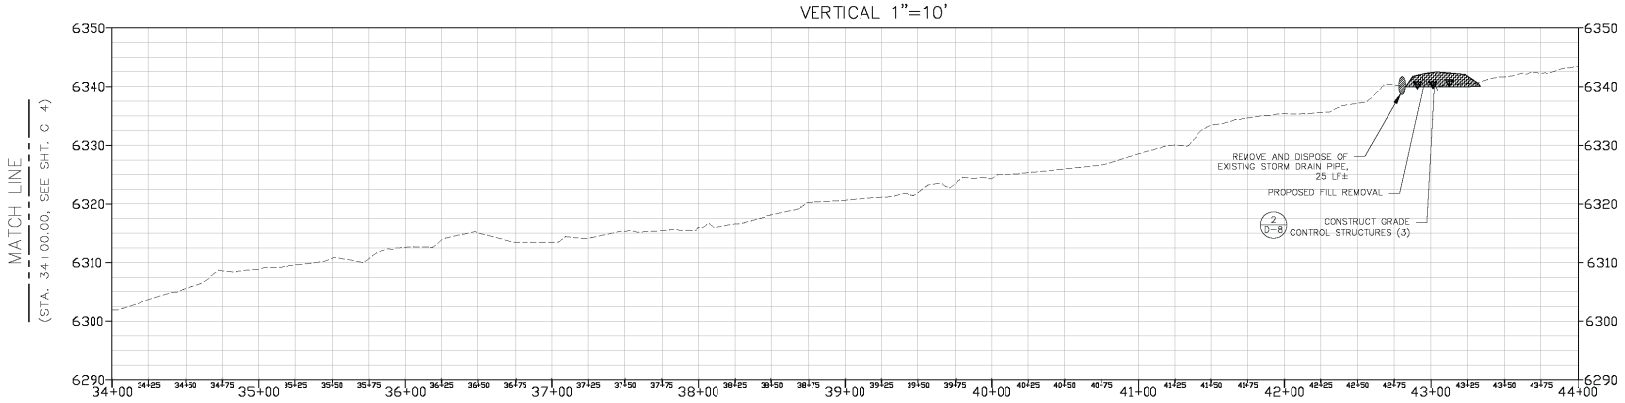

SCALE: 1" = 40'

REVISION				
NUMBER	DATE	DESCRIPTION	BY	

PREPARED UNDER THE SUPERVISION OF :

REGISTERED CIVIL ENGINEER

DATE:

DESIGNED:	DRAWN:
CMD	CMD
CHECKED:	DATE:
SP	12/07
ROAD NUMBER:	
N/A	

PLACER COUNTY
DEPARTMENT OF PUBLIC WORKS

ENTRIX
1048 Elk Run Boulevard
South Lake Tahoe, CA 96150
(530) 542-0201 Main

KINGS BEACH WATERSHED & SEZ IMPROVEMENT PROJECT
GRIFF CREEK WATERSHED (GRIFF CREEK)
PLACER COUNTY, CALIFORNIA

SHEET G-5

W.O. No. 3128703

25% DESIGN PLANS
NOT FOR CONSTRUCTION

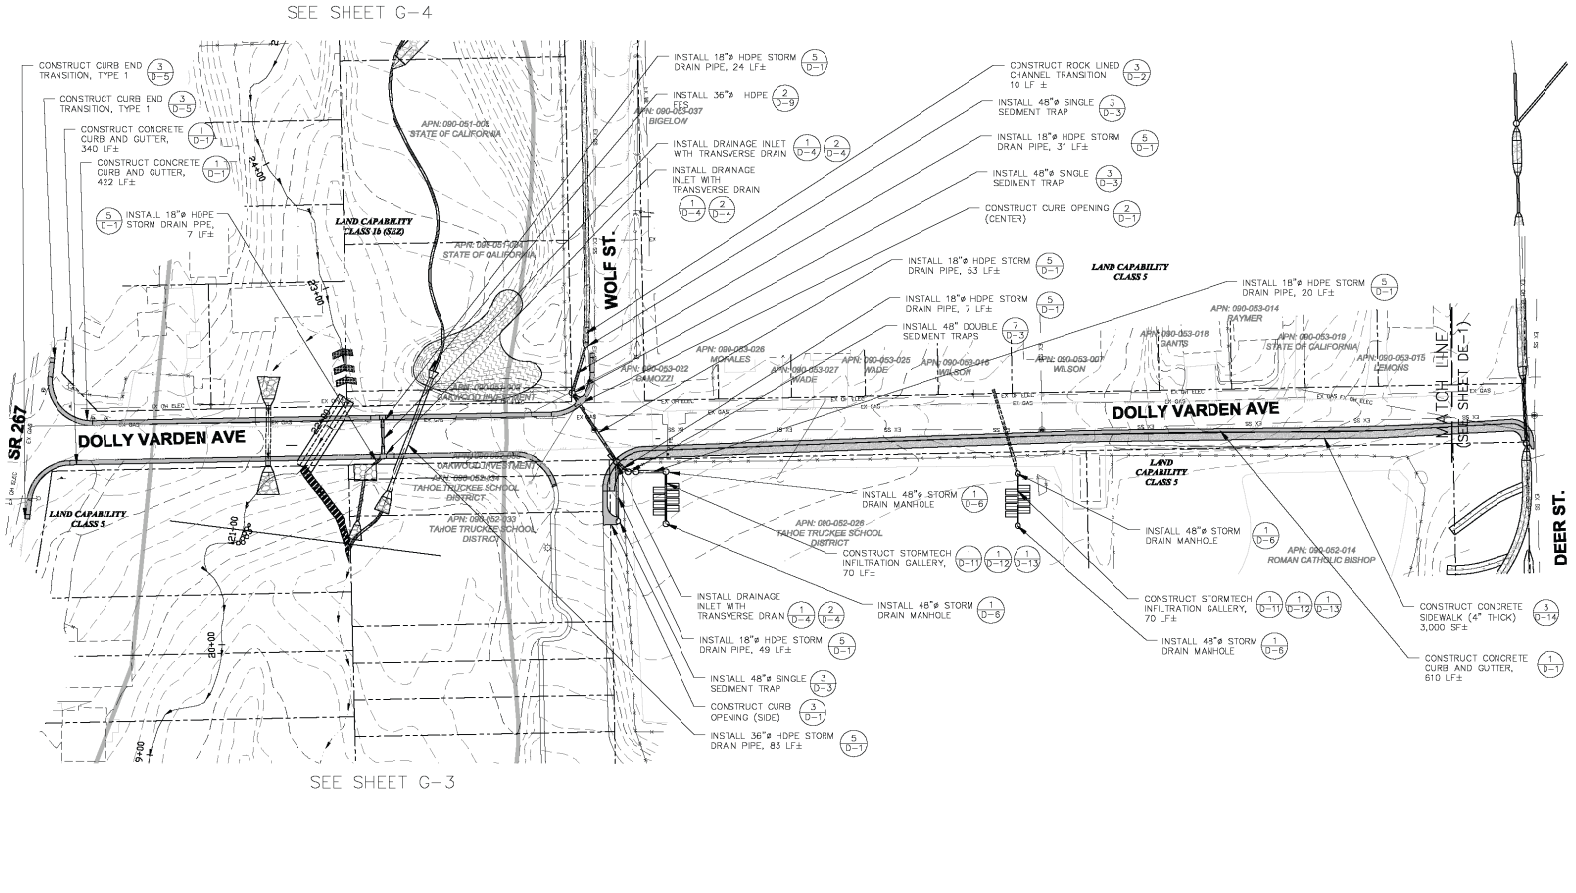

REVISION				
NUMBER	DATE	DESCRIPTION	BY	

PREPARED UNDER THE SUPERVISION OF :

REGISTERED CIVIL ENGINEER

DATE:

DESIGNED:	DRAWN:
CMD	CMD
CHECKED:	DATE:
SP	12/07
ROAD NUMBER:	
N/A	

PLACER COUNTY
DEPARTMENT OF PUBLIC WORKS

ENTRIX
1048 Sk: Rus Boulevard
South Lake Tahoe, CA 96150
(530) 542-0201 Main

KINGS BEACH WATERSHED & SEZ IMPROVEMENT PROJECT
GRIFF CREEK WATERSHED (DOLLY VARDEN)
PLACER COUNTY, CALIFORNIA

SHEET G-6

W.O. No. 3128703

25% DESIGN PLANS
NOT FOR CONSTRUCTION

11+00.00

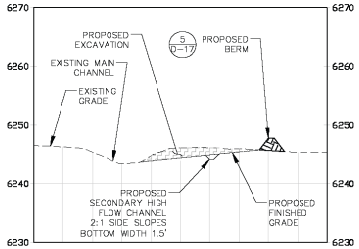

11+25.00

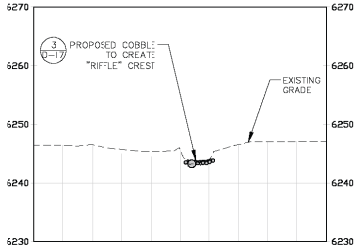

12+50.00

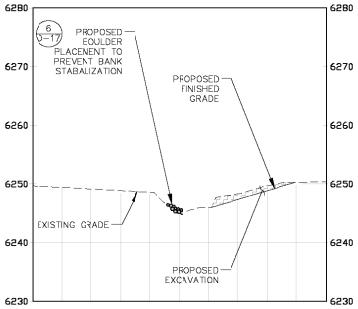

14+00.00

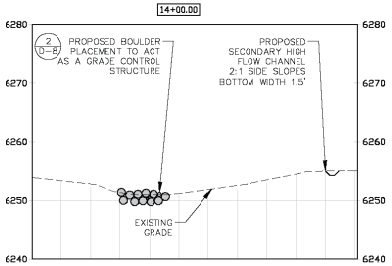

21+00.00

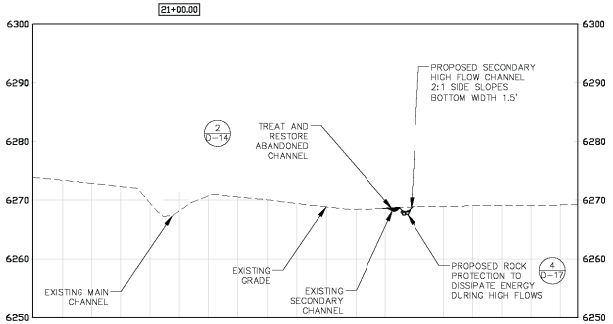

26+00.00

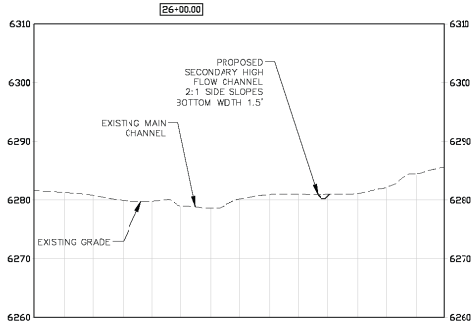

29+25.00

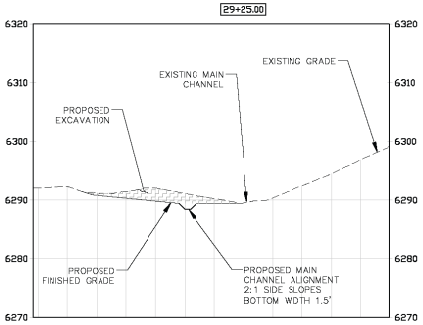

HORIZONTAL SCALE 1"=20'
VERTICAL SCALE 2:1

REVISION

NUMBER	DATE	DESCRIPTION	BY

PREPARED UNDER THE SUPERVISION OF :

REGISTERED CIVIL ENGINEER

DATE:

DESIGNED:	DRAWN:
CMD	CMD
CHECKED:	DATE:
SP	12/07
ROAD NUMBER:	
N/A	

PLACER COUNTY
DEPARTMENT OF PUBLIC WORKS

ENTRIX
1048 Ski Run Boulevard
South Lake Tahoe, CA 96150
(530) 542-0201 Main

KINGS BEACH WATERSHED &SEZ IMPROVEMENT PROJECT
GRIFF CREEK WATERSHED (SECTIONS)
PLACER COUNTY, CALIFORNIA

SHEET
G-7

W.O. No.
3128703

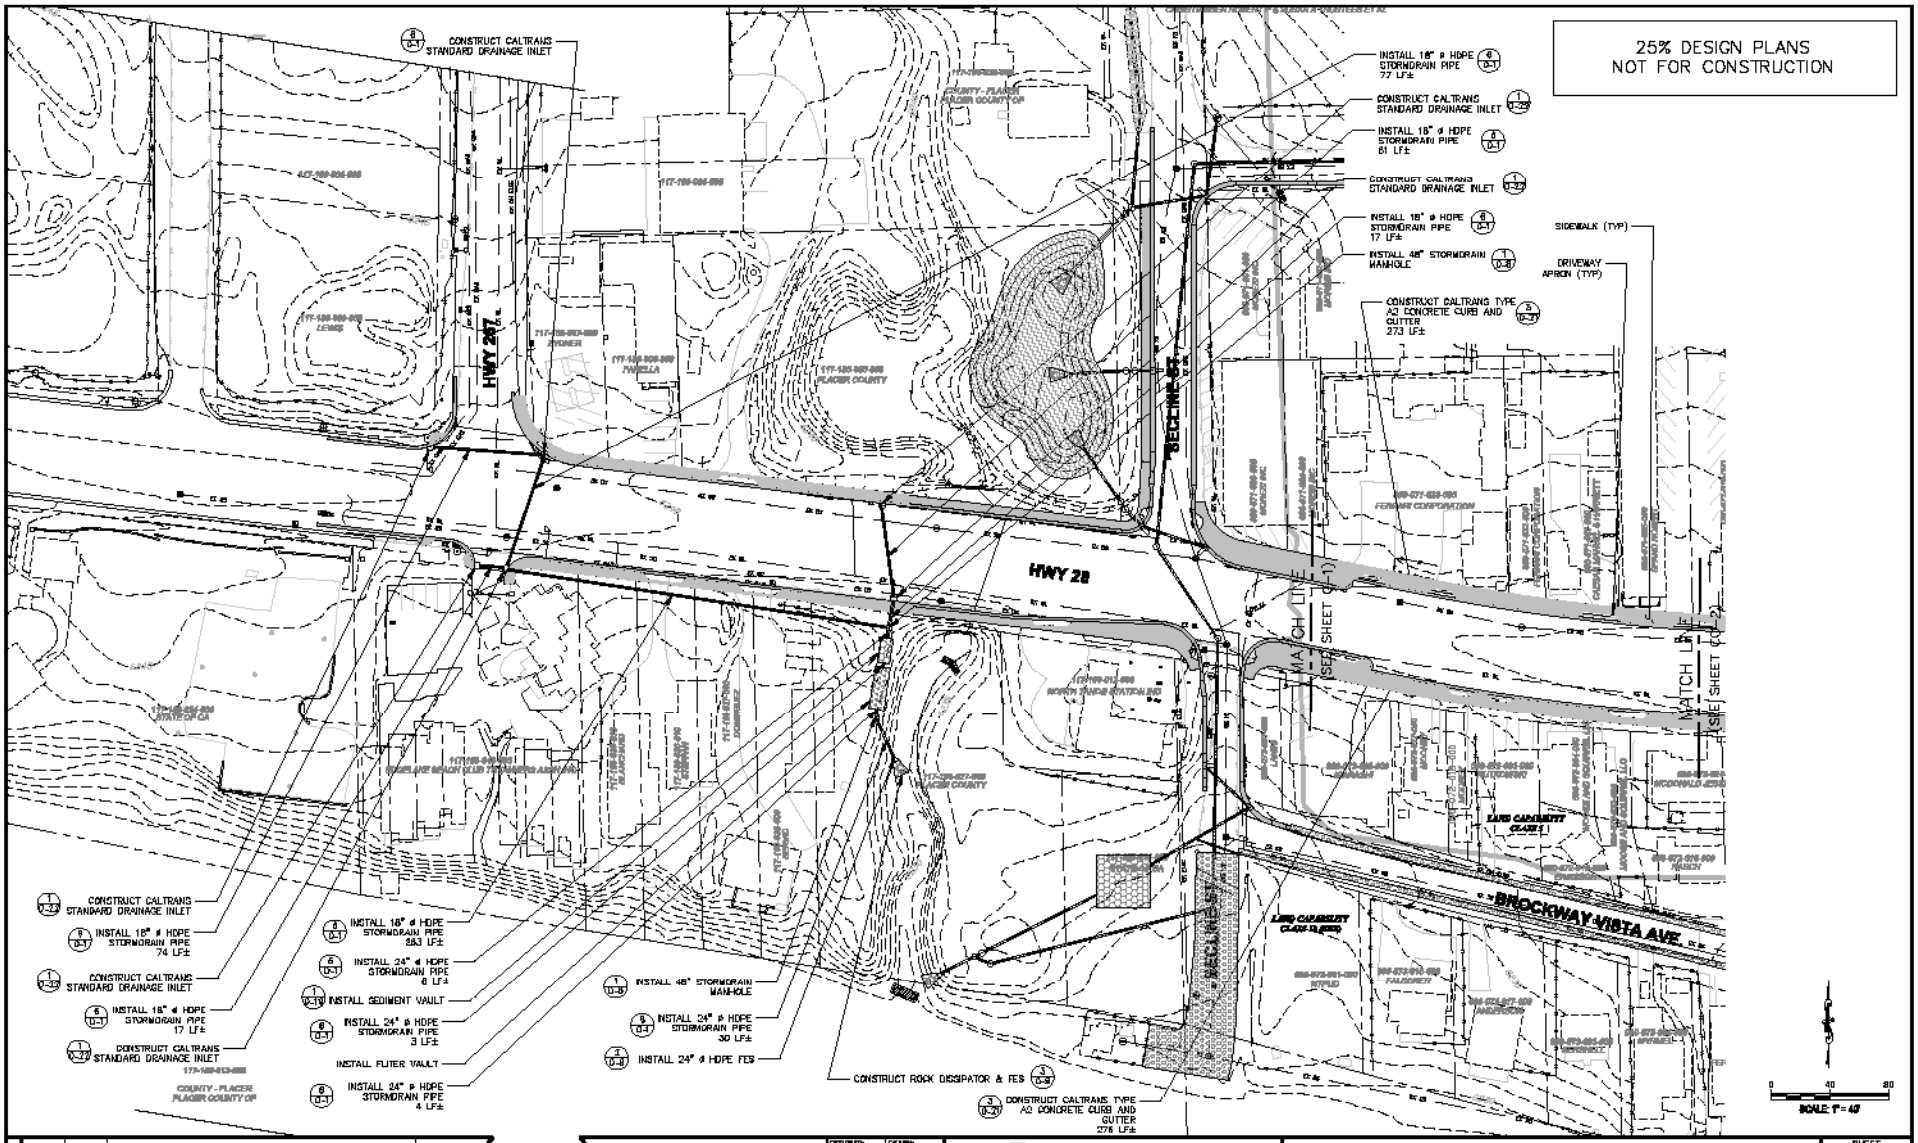

REVISION			
NUMBER	DATE	DESCRIPTION	BY

PREPARED UNDER THE SUPERVISION OF :

REGISTERED CIVIL ENGINEER

DATE:

DESIGNED: DMD	DRAWN: DMD
CHECKED: SP	DATE: 12/07
ROAD NUMBER: N/A	

PLACER COUNTY
DEPARTMENT OF PUBLIC WORKS

ENTRIX

KINGS BEACH WATERSHED IMPROVEMENT PROJECT COMMERCIAL CORE (HWY 28) PLACER COUNTY, CALIFORNIA

SHEET CC-1

W.O. No. 3126709

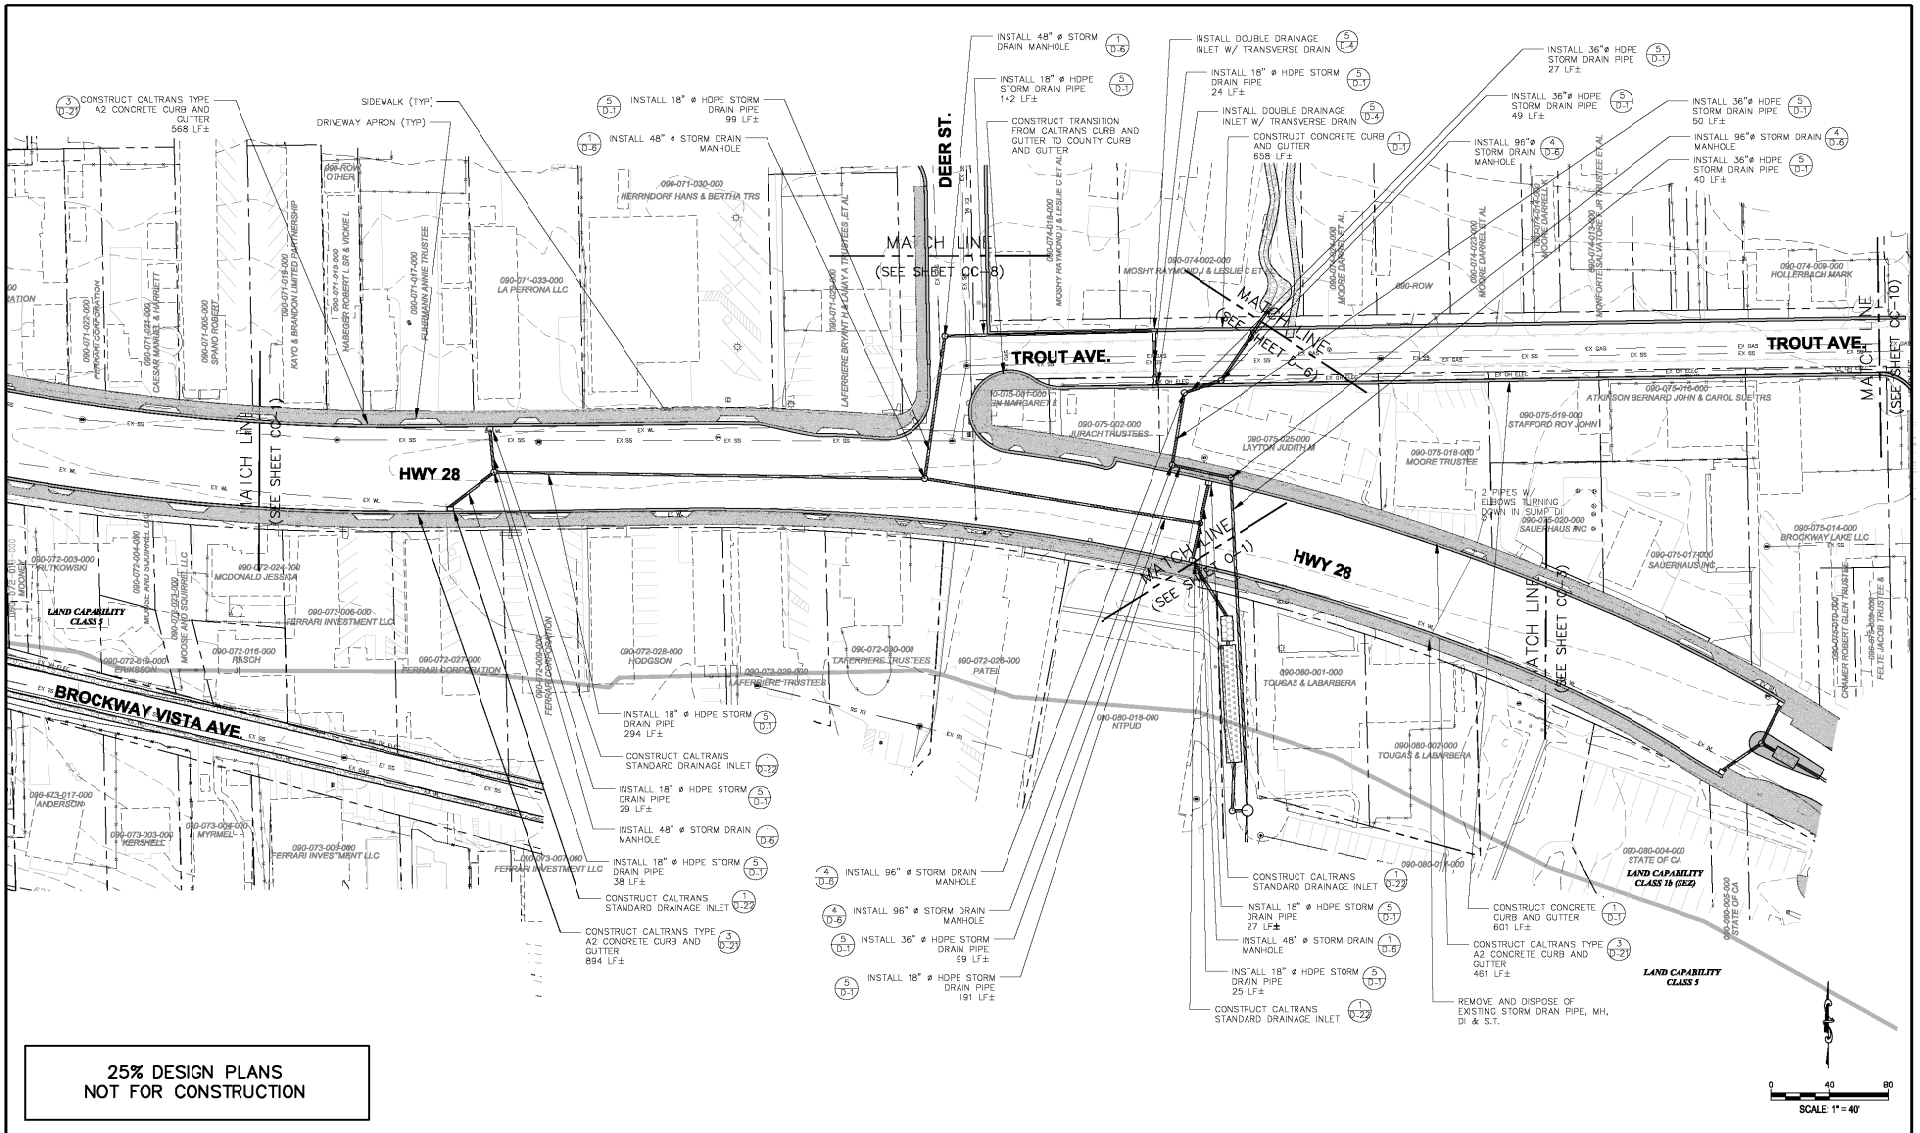

25% DESIGN PLANS
NOT FOR CONSTRUCTION

REVISION				
NUMBER	DATE	DESCRIPTION	BY	

PREPARED UNDER THE SUPERVISION OF :

REGISTERED CIVIL ENGINEER

DATE:

DESIGNED:	DRAWN:
CMD	CMD
CHECKED:	DATE:
SP	12/07
ROAD NUMBER:	
N/A	

PLACER COUNTY
DEPARTMENT OF PUBLIC WORKS

ENTRIX
1048 Ski Run Boulevard
South Lake Tahoe, CA 96150
(530) 542-0201 Main

KINGS BEACH WATERSHED IMPROVEMENT PROJECT COMMERCIAL CORE PLACER COUNTY, CALIFORNIA

SHEET CC-2

W.O. No. 3128703