ATTACHMENT 2
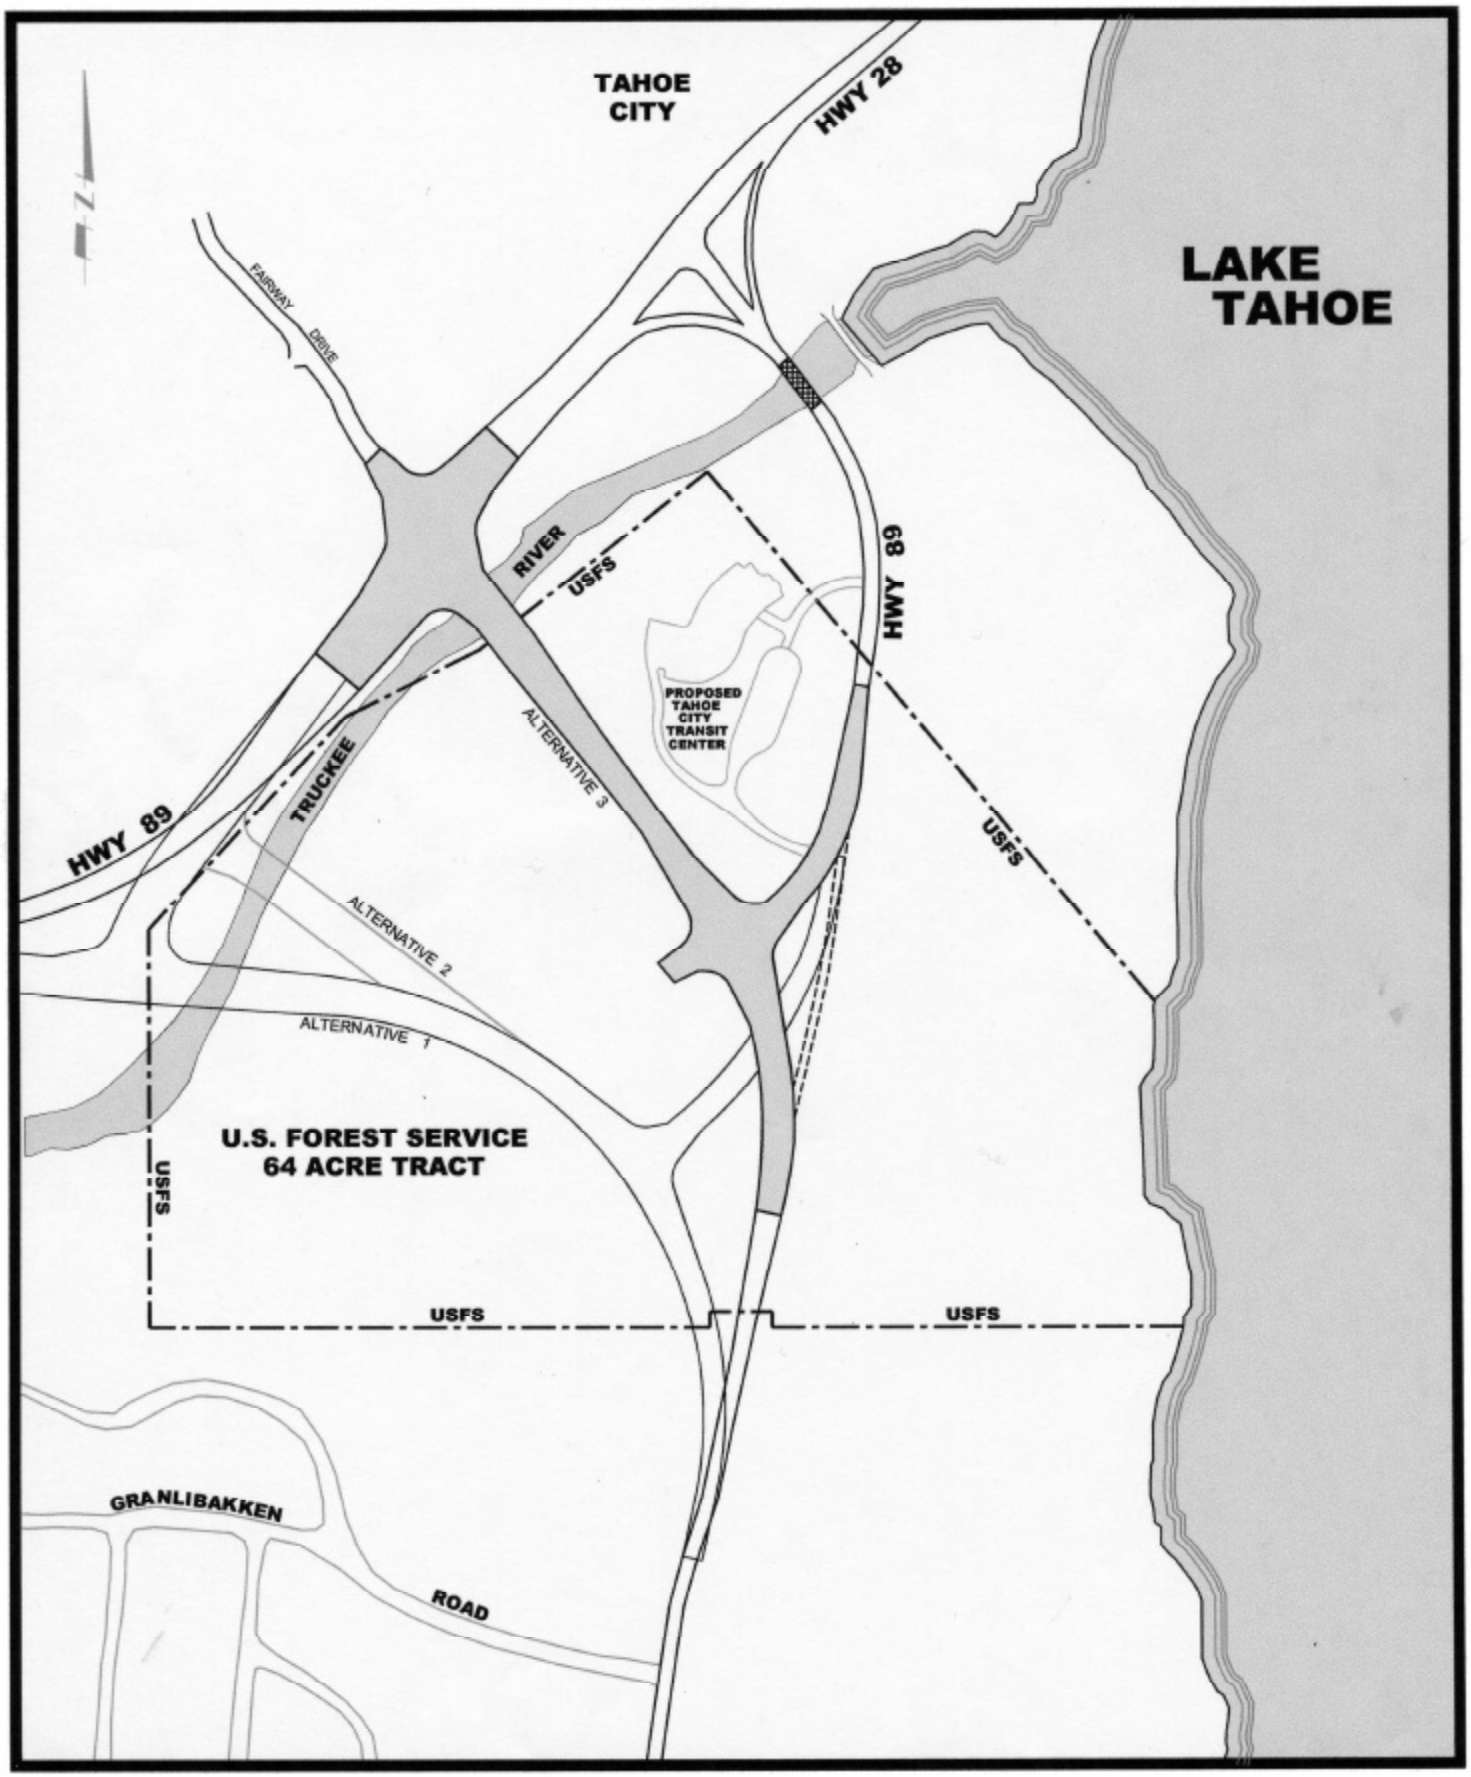
PROPOSED HWY 89 REALIGNMENT AND TAHOE CITY TRANSIT CENTER