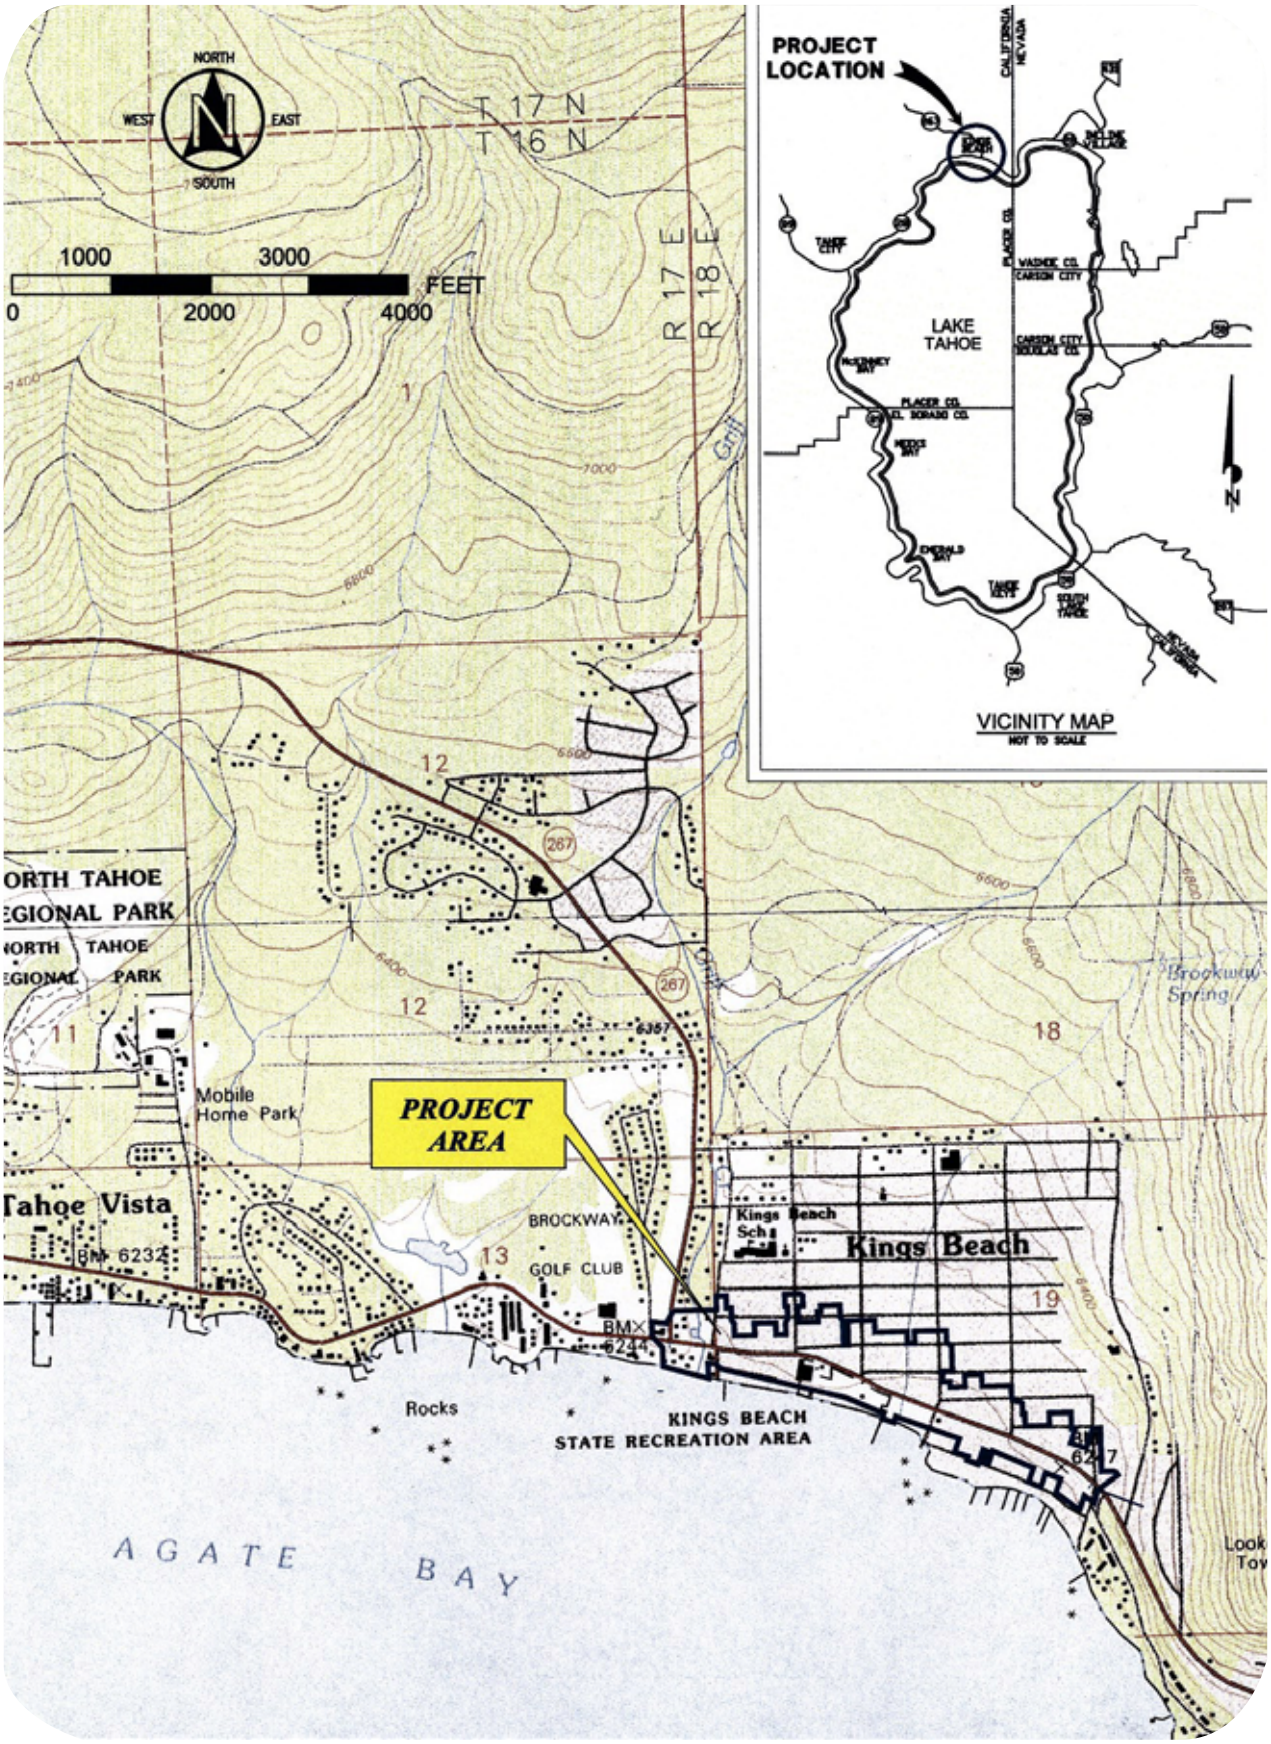

Source: Caltrans adapted from Mactec Engineering file.

05045.05 EIR (9-06)

Figure 3.15-1
Project Location