RECORDING REQUESTED BY:

Placer County Office of
Emergency Services

PLACER, County Recorder
JIM MCCAULEY
DOC- 2013-0115107-00
JOURNAL
TUESDAY, DEC 17, 2013 15:40:14

MIC	$3.00	AUT	$0.00	SBS	$1.00
ERD	$0.00	RED	$0.00	MAP	$7.00
ADD	$0.00				

Ttl Pd $11.00 Rcpt # 02327401
CLK46MLFJ1/SM/1-2

TYPE OF MAP: Community Facilities District Map

BOOK: 3 PAGE: 69

NAME: Sunset Industrial Area Services
Boundaries of Future Annexation Area of
Community Facilities District No. 2012-1

NO. OF SHEETS: 2

BOUNDARIES OF
FUTURE ANNEXATION AREA OF
COMMUNITY FACILITIES DISTRICT NO. 2012-1
SUNSET INDUSTRIAL AREA SERVICES

PLACER COUNTY, CALIFORNIA
A PORTION OF SECTIONS 1 & 12, T.11 N., R.5 E., M.D.M.,
SECTIONS 3 THROUGH 10, 15, & 16, T.11 N., R.6 E., M.D.M.,
SECTION 36, T.12 N., R.5 E., M.D.M., &
SECTIONS 28, 29, 31, 32, & 33, T.12 N., R.6 E., M.D.M.
SCALE: 1"=2000' NOVEMBER 11, 2013

SCALE: 1" = 2000'

500 2000 6000
0 1000 4000

ANDREGG GEOMATICS
www.andregg.com
800-400-7072

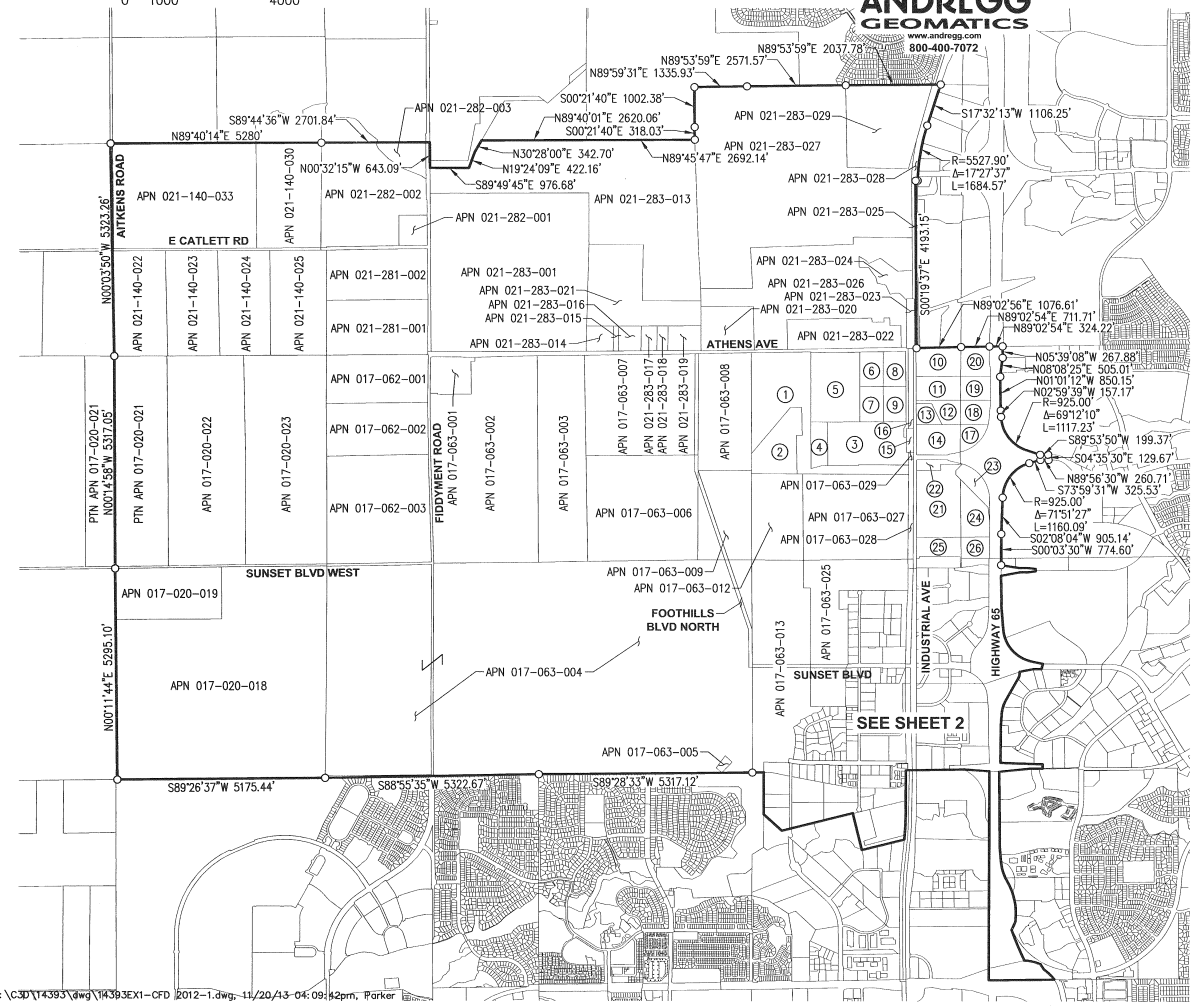

APN TABLE

1	017-063-010
2	017-063-011
3	017-063-031
4	017-063-032
5	017-063-033
6	017-063-037
7	017-063-038
8	017-063-034
9	017-063-035
10	017-064-001
11	017-064-002
12	017-064-004
13	017-064-003
14	017-064-005
15	017-063-030
16	017-063-036
17	017-081-004
18	017-081-003
19	017-081-002
20	017-081-001
21	017-064-007
22	017-064-006
23	017-081-007
24	017-081-008
25	017-064-009
26	017-081-009

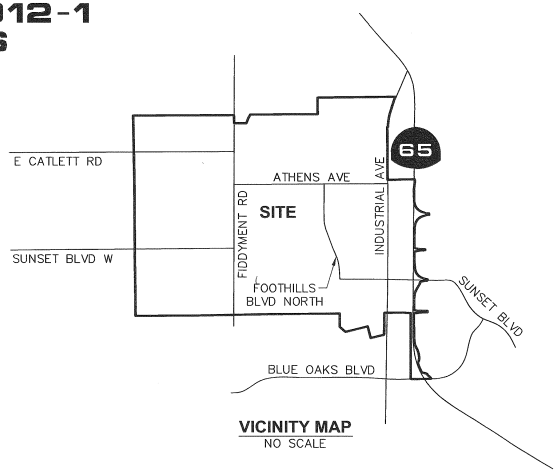

VICINITY MAP
NO SCALE

CLERK'S MAP CERTIFICATE

I HEREBY CERTIFY THAT THE WITHIN MAP SHOWING THE FUTURE ANNEXATION AREA BOUNDARIES OF COMMUNITY FACILITIES DISTRICT NO 2012-1, PLACER COUNTY, CALIFORNIA, WAS APPROVED BY THE PLACER COUNTY BOARD OF SUPERVISORS AT A REGULAR MEETING THEREOF, HELD ON THE 6TH DAY OF NOVEMBER, 2012, BY THIS RESOLUTION NO 2012-260.

Ann Holman

ANN HOLMAN
PLACER COUNTY CLERK-OF-THE-BOARD
COUNTY OF PLACER
STATE OF CALIFORNIA

CLERK'S MAP FILING STATEMENT

FILED IN THE OFFICE OF THE CLERK OF THE BOARD OF SUPERVISORS OF THE COUNTY OF PLACER, THIS 12 DAY OF December, 2013.

Ann Holman

ANN HOLMAN
PLACER COUNTY CLERK-OF-THE-BOARD
COUNTY OF PLACER
STATE OF CALIFORNIA

RECORDER'S STATEMENT

FILED THIS 17th DAY OF December, 2013 AT 15:40 P.M. IN BOOK 3 OF COMMUNITY FACILITIES DISTRICTS, AT PAGE 69, IN THE OFFICE OF THE COUNTY RECORDER IN THE COUNTY OF PLACER, STATE OF CALIFORNIA.

FEE: $ 11.00

JIM MCCAULEY
PLACER COUNTY RECORDER

FILE NO: 2013-0115107 BY: J. McCauley
DEPUTY

X:\C3D\T4393\dwg\T4393EX1-CFD 2012-1.dwg, 11/20/13 04:09:42pm, Parker

BOUNDARIES OF
FUTURE ANNEXATION AREA OF
COMMUNITY FACILITIES DISTRICT NO. 2012-1
SUNSET INDUSTRIAL AREA SERVICES

PLACER COUNTY, CALIFORNIA

A PORTION OF SECTIONS 1 & 12, T.11 N., R.5 E., M.D.M.,
SECTIONS 3 THROUGH 10, 15, & 16, T.11 N., R.6 E., M.D.M.,
SECTION 36, T.12 N., R.5 E., M.D.M., &
SECTIONS 28, 29, 31, 32, & 33, T.12 N., R.6 E., M.D.M.

SCALE: 1"=600' NOVEMBER 11, 2013

SCALE: 1"=600'

150 600 1800
0 300 1200

ANDREGG GEOMATICS
www.andregg.com
800-400-7072

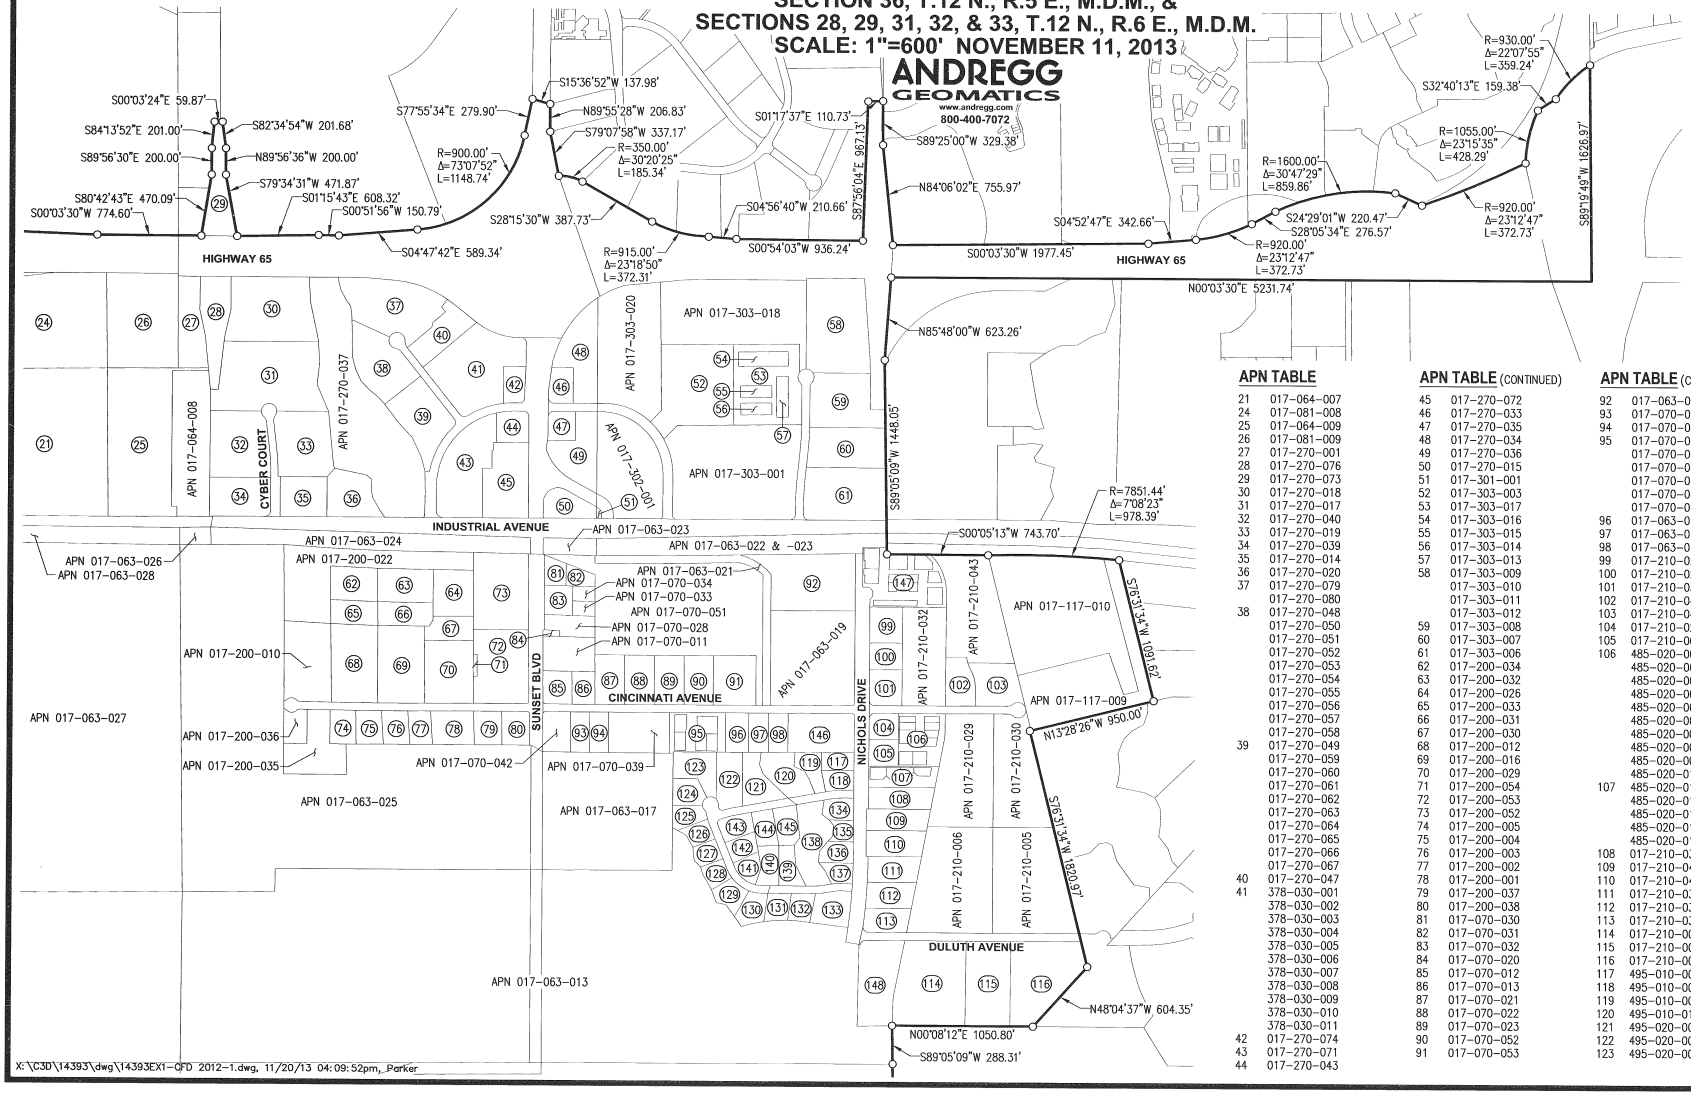

APN TABLE

21	017-064-007
24	017-081-008
25	017-064-009
26	017-081-009
27	017-270-001
28	017-270-076
29	017-270-073
30	017-270-018
31	017-270-017
32	017-270-040
33	017-270-019
34	017-270-039
35	017-270-014
36	017-270-020
37	017-270-079
	017-270-080
38	017-270-048
	017-270-050
	017-270-051
	017-270-052
	017-270-053
	017-270-054
	017-270-055
	017-270-056
	017-270-057
	017-270-058
39	017-270-049
	017-270-059
	017-270-060
	017-270-061
	017-270-062
	017-270-063
	017-270-064
	017-270-065
	017-270-066
	017-270-067
40	017-270-047
41	378-030-001
	378-030-002
	378-030-003
	378-030-004
	378-030-005
	378-030-006
	378-030-007
	378-030-008
	378-030-009
	378-030-010
	378-030-011
42	017-270-074
43	017-270-071
44	017-270-043

APN TABLE (CONTINUED)

45	017-270-072
46	017-270-033
47	017-270-035
48	017-270-034
49	017-270-036
50	017-270-015
51	017-301-001
52	017-303-003
53	017-303-017
54	017-303-016
55	017-303-015
56	017-303-014
57	017-303-013
58	017-303-009
	017-303-010
	017-303-011
	017-303-012
59	017-303-008
60	017-303-007
61	017-303-006
62	017-200-034
63	017-200-032
64	017-200-026
65	017-200-033
66	017-200-031
67	017-200-030
68	017-200-012
69	017-200-016
70	017-200-029
71	017-200-054
72	017-200-053
73	017-200-052
74	017-200-005
75	017-200-004
76	017-200-003
77	017-200-002
78	017-200-001
79	017-200-037
80	017-200-038
81	017-070-030
82	017-070-031
83	017-070-032
84	017-070-020
85	017-070-012
86	017-070-013
87	017-070-021
88	017-070-022
89	017-070-023
90	017-070-052
91	017-070-053

APN TABLE (CONTINUED)

92	017-063-020
93	017-070-041
94	017-070-040
95	017-070-043
	017-070-044
	017-070-045
	017-070-046
	017-070-047
	017-070-048
96	017-063-018
97	017-063-016
98	017-063-015
99	017-210-025
100	017-210-024
101	017-210-031
102	017-210-045
103	017-210-044
104	017-210-027
105	017-210-009
106	485-020-001
	485-020-002
	485-020-003
	485-020-004
	485-020-005
	485-020-006
	485-020-007
	485-020-008
	485-020-009
	485-020-010
107	485-020-011
	485-020-012
	485-020-013
	485-020-014
	485-020-015
108	017-210-039
109	017-210-047
110	017-210-042
111	017-210-036
112	017-210-035
113	017-210-034
114	017-210-002
115	017-210-003
116	017-210-004
117	495-010-006
118	495-010-005
119	495-010-007
120	495-010-016
121	495-020-004
122	495-020-005
123	495-020-006

APN TABLE (CONTINUED)

124	495-020-007
125	495-020-008
126	495-020-009
127	495-020-010
128	495-020-011
129	495-020-012
130	495-020-013
131	495-010-012
132	495-010-013
133	495-010-014
134	495-010-004
135	495-010-003
136	495-010-002
137	495-010-001
138	495-010-015
139	495-010-009
140	495-010-010
141	495-020-001
142	495-020-002
143	495-020-003
144	495-010-011
145	495-010-008
146	017-063-014
147	485-070-002
	485-070-003
	485-070-004
	485-070-005
	485-070-006
	485-070-007
	485-070-008
	485-070-009
	485-070-010
	485-070-011
	485-070-012
	485-070-013
	485-070-014
	485-070-015
	485-070-016
	485-070-017
	485-070-018
	485-070-019
148	017-210-001

X:\C3D\14393\dwg\14393EX1-CFD 2012-1.dwg, 11/20/13 04:09:52pm, Parker