SURVEY PART 2:

Meadow Vista - Sidewalk Segment Prioritization

Existing Conditions - SEGMENT A

Existing Conditions - SEGMENT B

Existing Conditions - SEGMENT C

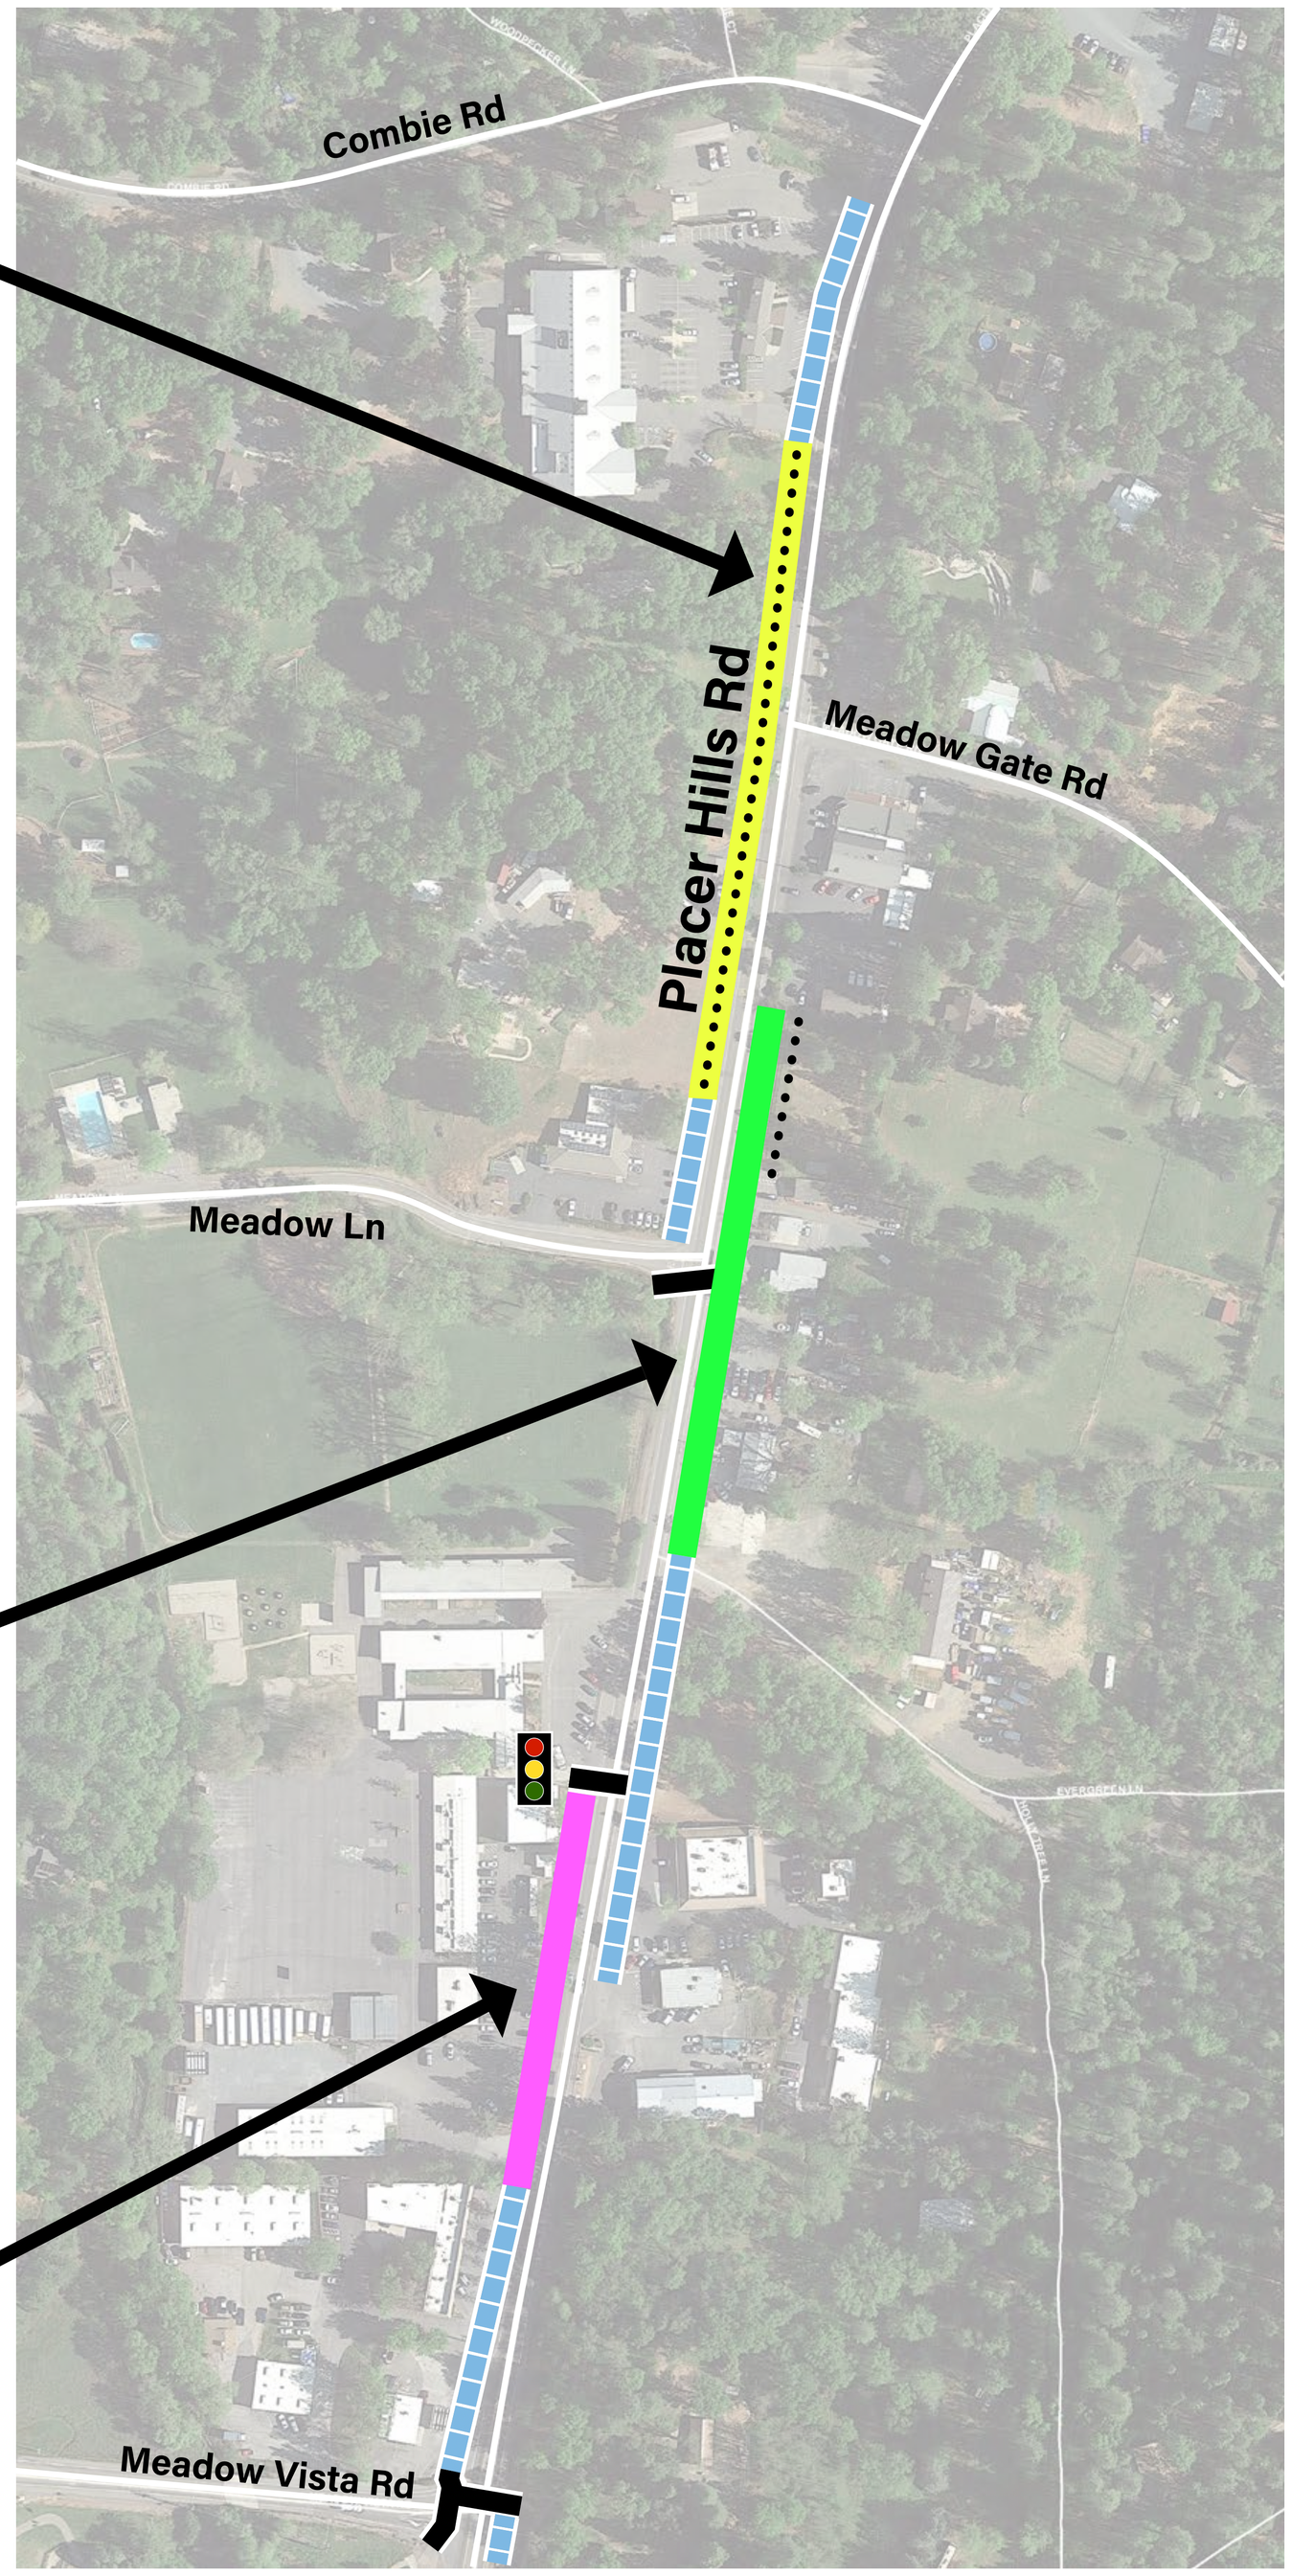

Legend

- *Existing Sidewalk*
- *Existing Informal Dirt Trail*
- *Existing Marked Crosswalk*
- Proposed Pathway - SEGMENT A
- Proposed Pathway - SEGMENT B
- Proposed Pathway - SEGMENT C