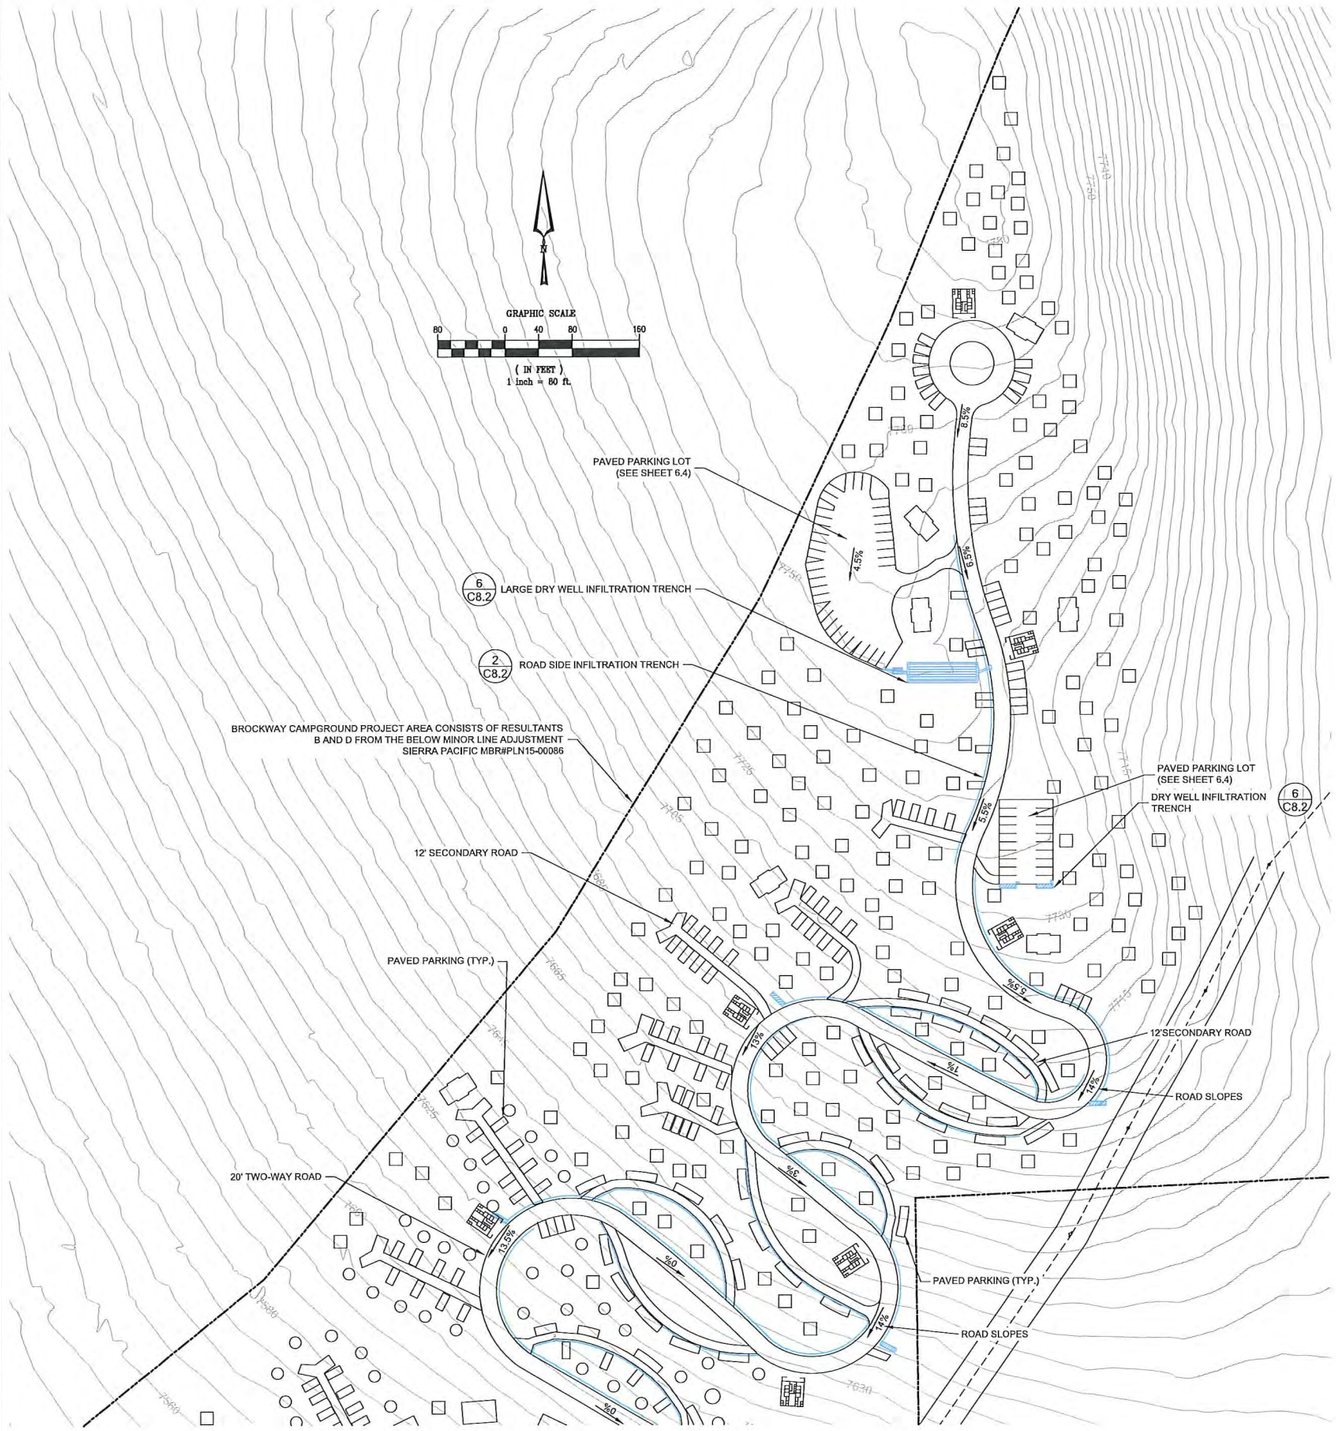

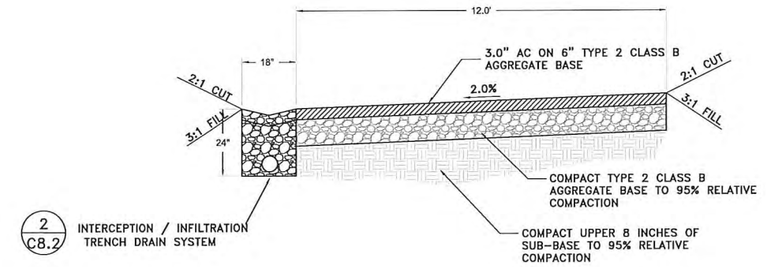

2/C8.2 INTERCEPTION / INFILTRATION TRENCH DRAIN SYSTEM

TYPICAL ON-SITE ROAD SECTION 5/8.1
N.T.S.

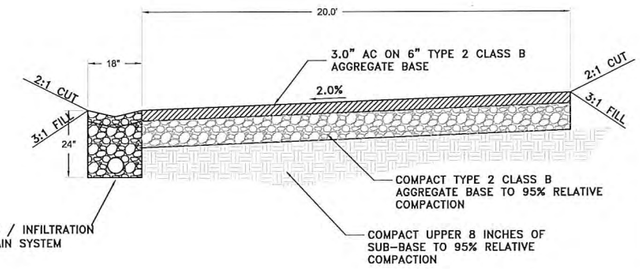

2/C8.2 INTERCEPTION / INFILTRATION TRENCH DRAIN SYSTEM

TYPICAL ON-SITE ROAD SECTION 6/8.1
N.T.S.

PLACER COUNTY TRPA SUBMITTAL DATE: 07-29-15

NOTE:
1. ROAD GRADE TO MATCH EXISTING GROUND ELEVATIONS TO MINIMIZE CUT AND FILL SLOPES. AND TO AVOID BRINGING LARGE AMOUNTS OF MATERIAL.

2. ROCK WALLS ARE TO BE USED WERE SLOPES EXCEED 3:1CUT OR 2:1 FILL AROUND ROADS BUILDINGS PARKING AND CAMPSITES. (SEE SHEET C13 FOR ROCK WALL DETAILS)

RECORD DRAWINGS

DATE

ENGINEER INITIAL

BROCKWAY CAMPGROUND
PLACER COUNTY, CALIFORNIA

SIERRA PACIFIC INDUSTRIES
PO BOX 496028 REDDING, CA.
(530) 378-8000

Revisions:

WELSH HAGEN ASSOCIATES
ENGINEERING · PLANNING · SURVEYING
5490 Longley Lane
Reno, Nevada 89511
(775) 853-7776
www.welshhagen.com

NOTE:
This drawing is the property of Welsh Hagen Associates, Inc., including all patented and patentable features, and/or confidential information. Its use is conditioned upon the user's agreement not to reproduce the drawing, in whole or part, nor the material described thereon; nor to use the drawing for any purpose other than specifically permitted in writing by Welsh Hagen Associates, Inc.

PRELIMINARY
NOT FOR CONSTRUCTION

Sheet Title:

BMP TREE REMOVAL PLAN

Project:	404100
Drawn By:	BAMF
Checked By:	DLH
Scale:	AS-NOTED
Date:	JULY 2015

Sheet Number:

C6.3