Access to the campground will be provided by a paved connection to Fibreboard Freeway. An internal loop road will provide access to the individual campsites. A Fire-life Safety plan has been discussed with the North Tahoe Fire Protection District (NTFPD). The NTFPD services the majority of the Tahoe Basin's North and Northwestern campgrounds. Initial plans have been created encompassing; emergency vehicle access roads, areas of refuge, redundant water supply systems, seasonal fire apparatus parking and more.

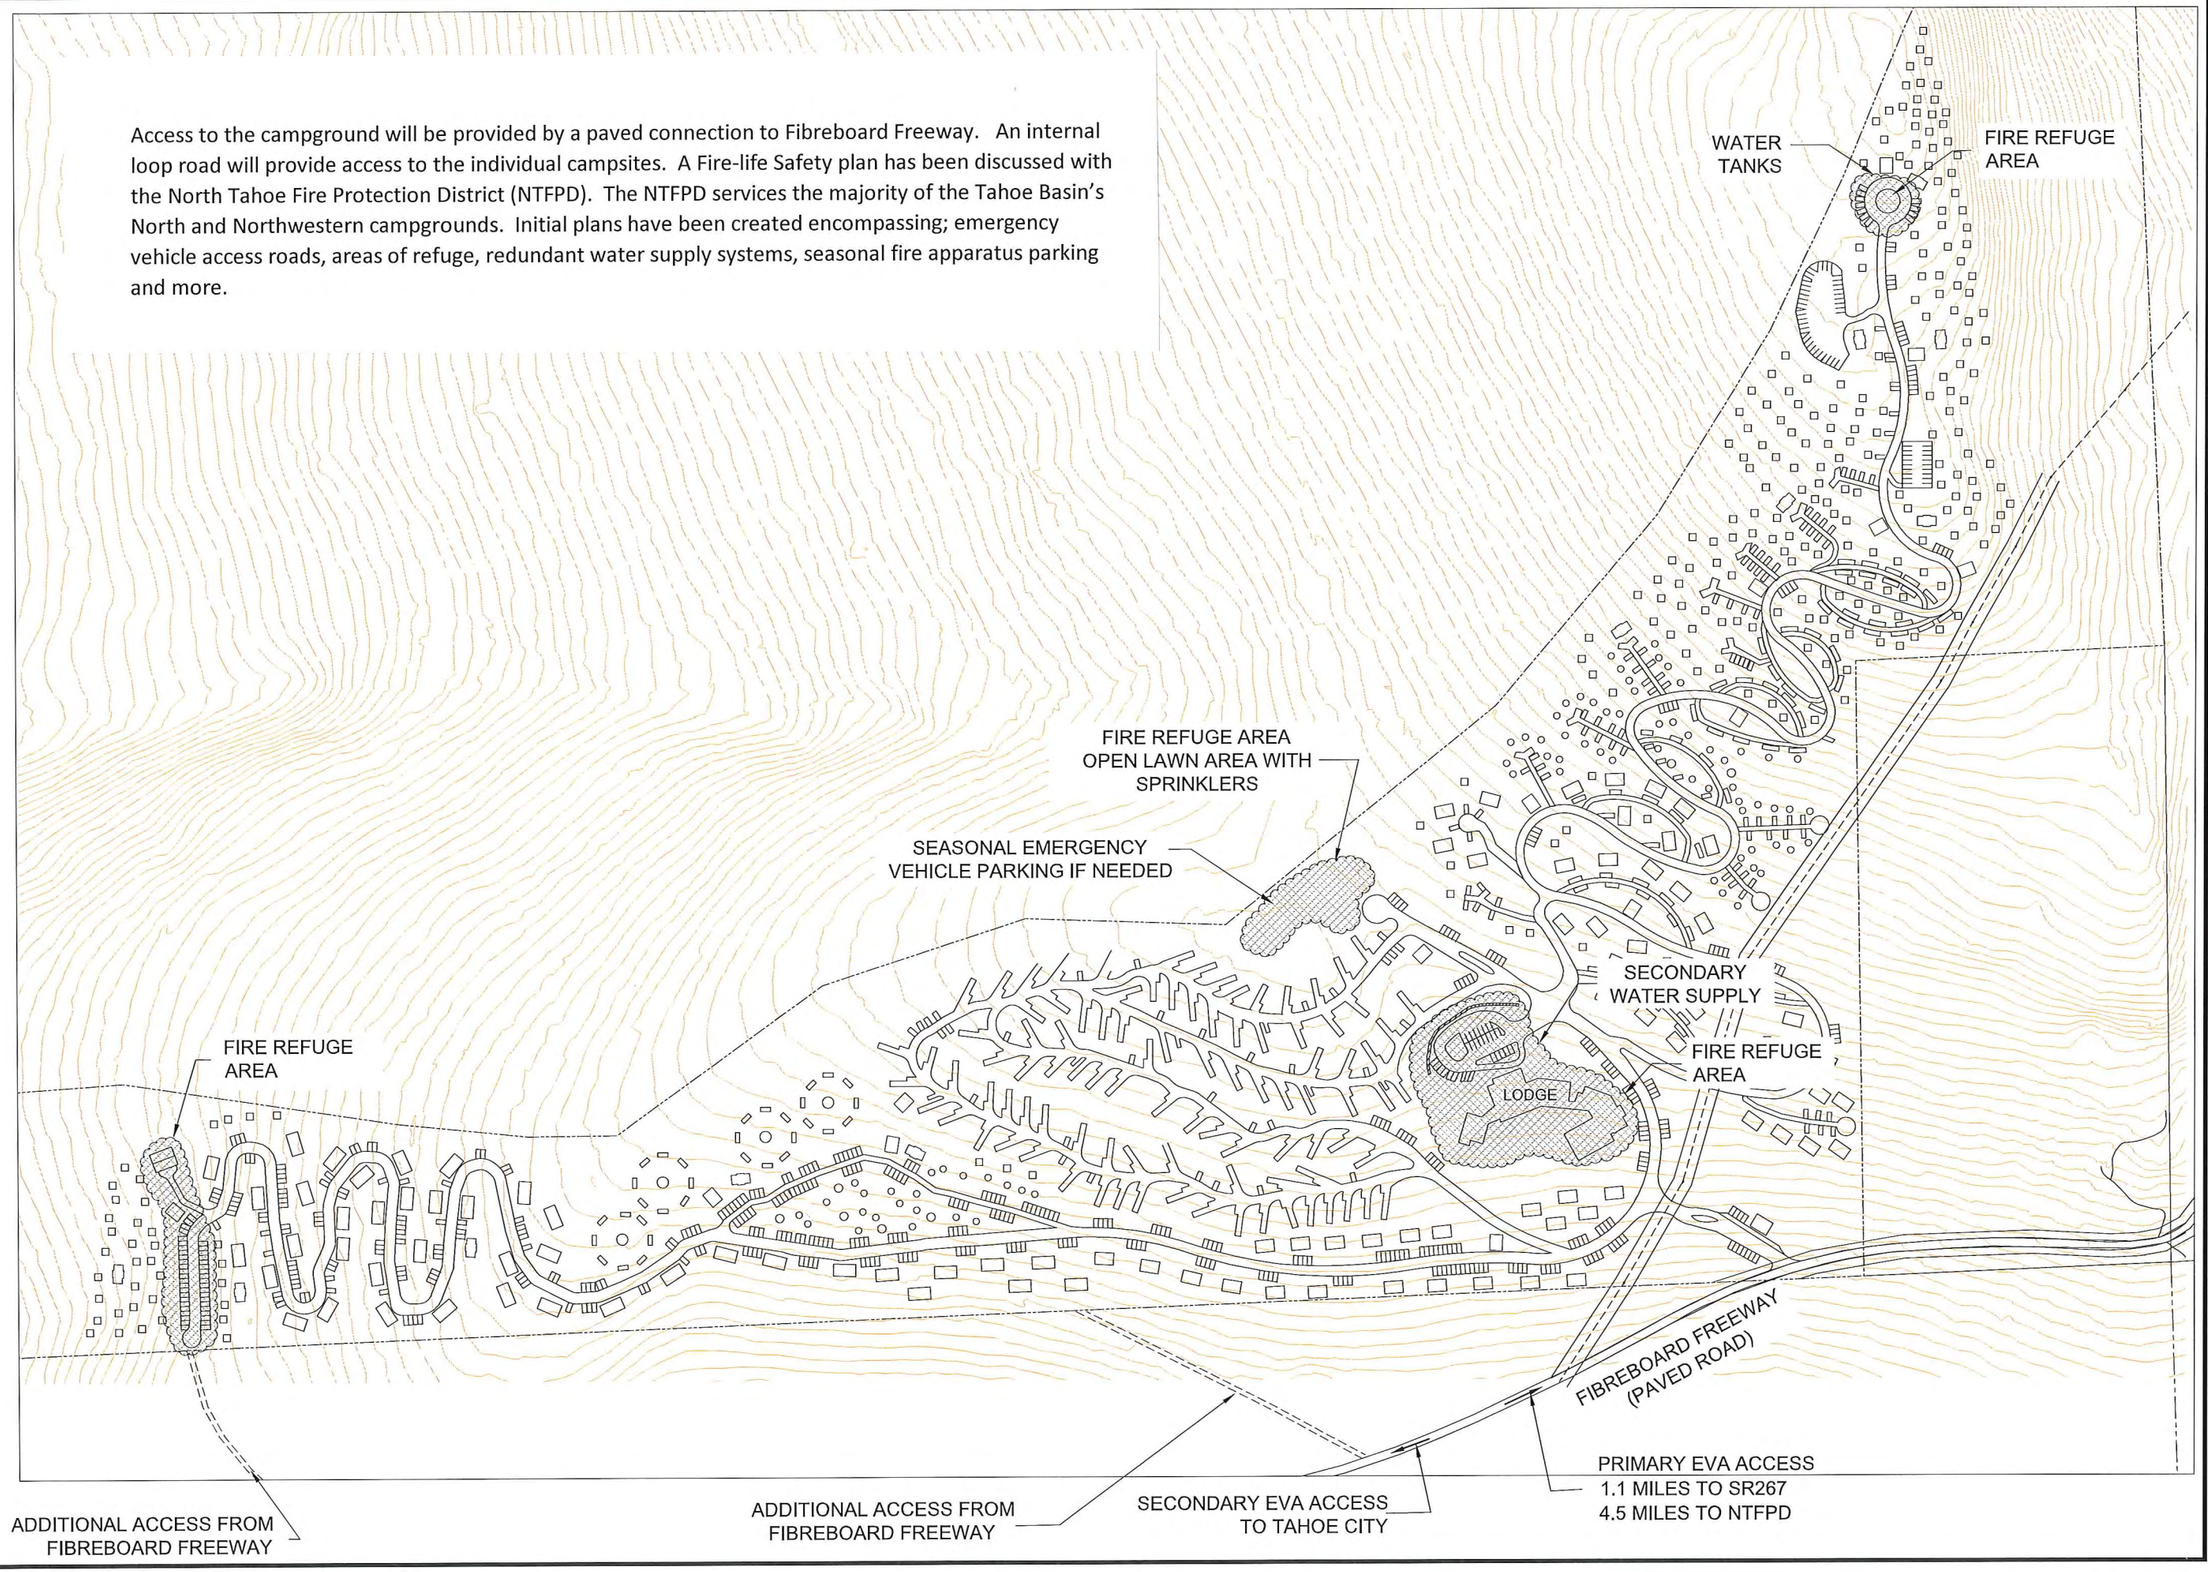

BROCKWAY CAMPGROUND
PLACER COUNTY, CALIFORNIA

SIERRA PACIFIC INDUSTRIES
PO BOX 496028 REDDING, CA.
(530) 378-8000

Revisions:

WELSH HAGEN ASSOCIATES
ENGINEERING · PLANNING · SURVEYING
5490 Longley Lane
Reno, Nevada 89511
(775) 853-7776
www.welshhagen.com

NOTE:
This drawing is the property of Welsh Hagen Associates, Inc., including all patented and patentable features, and/or confidential information. Its use is conditioned upon the user's agreement not to reproduce the drawing, in whole or part, nor the material described thereon; nor to use the drawing for any purpose other than specifically permitted in writing by Welsh Hagen Associates, Inc.

PRELIMINARY NOT FOR CONSTRUCTION

Sheet Title:

FIRE LIFE SAFTEY

Project:	404100
Drawn By:	BAMF
Checked By:	DLH
Scale:	AS-NOTED
Date:	JULY 2015

Sheet Number:

C12.1