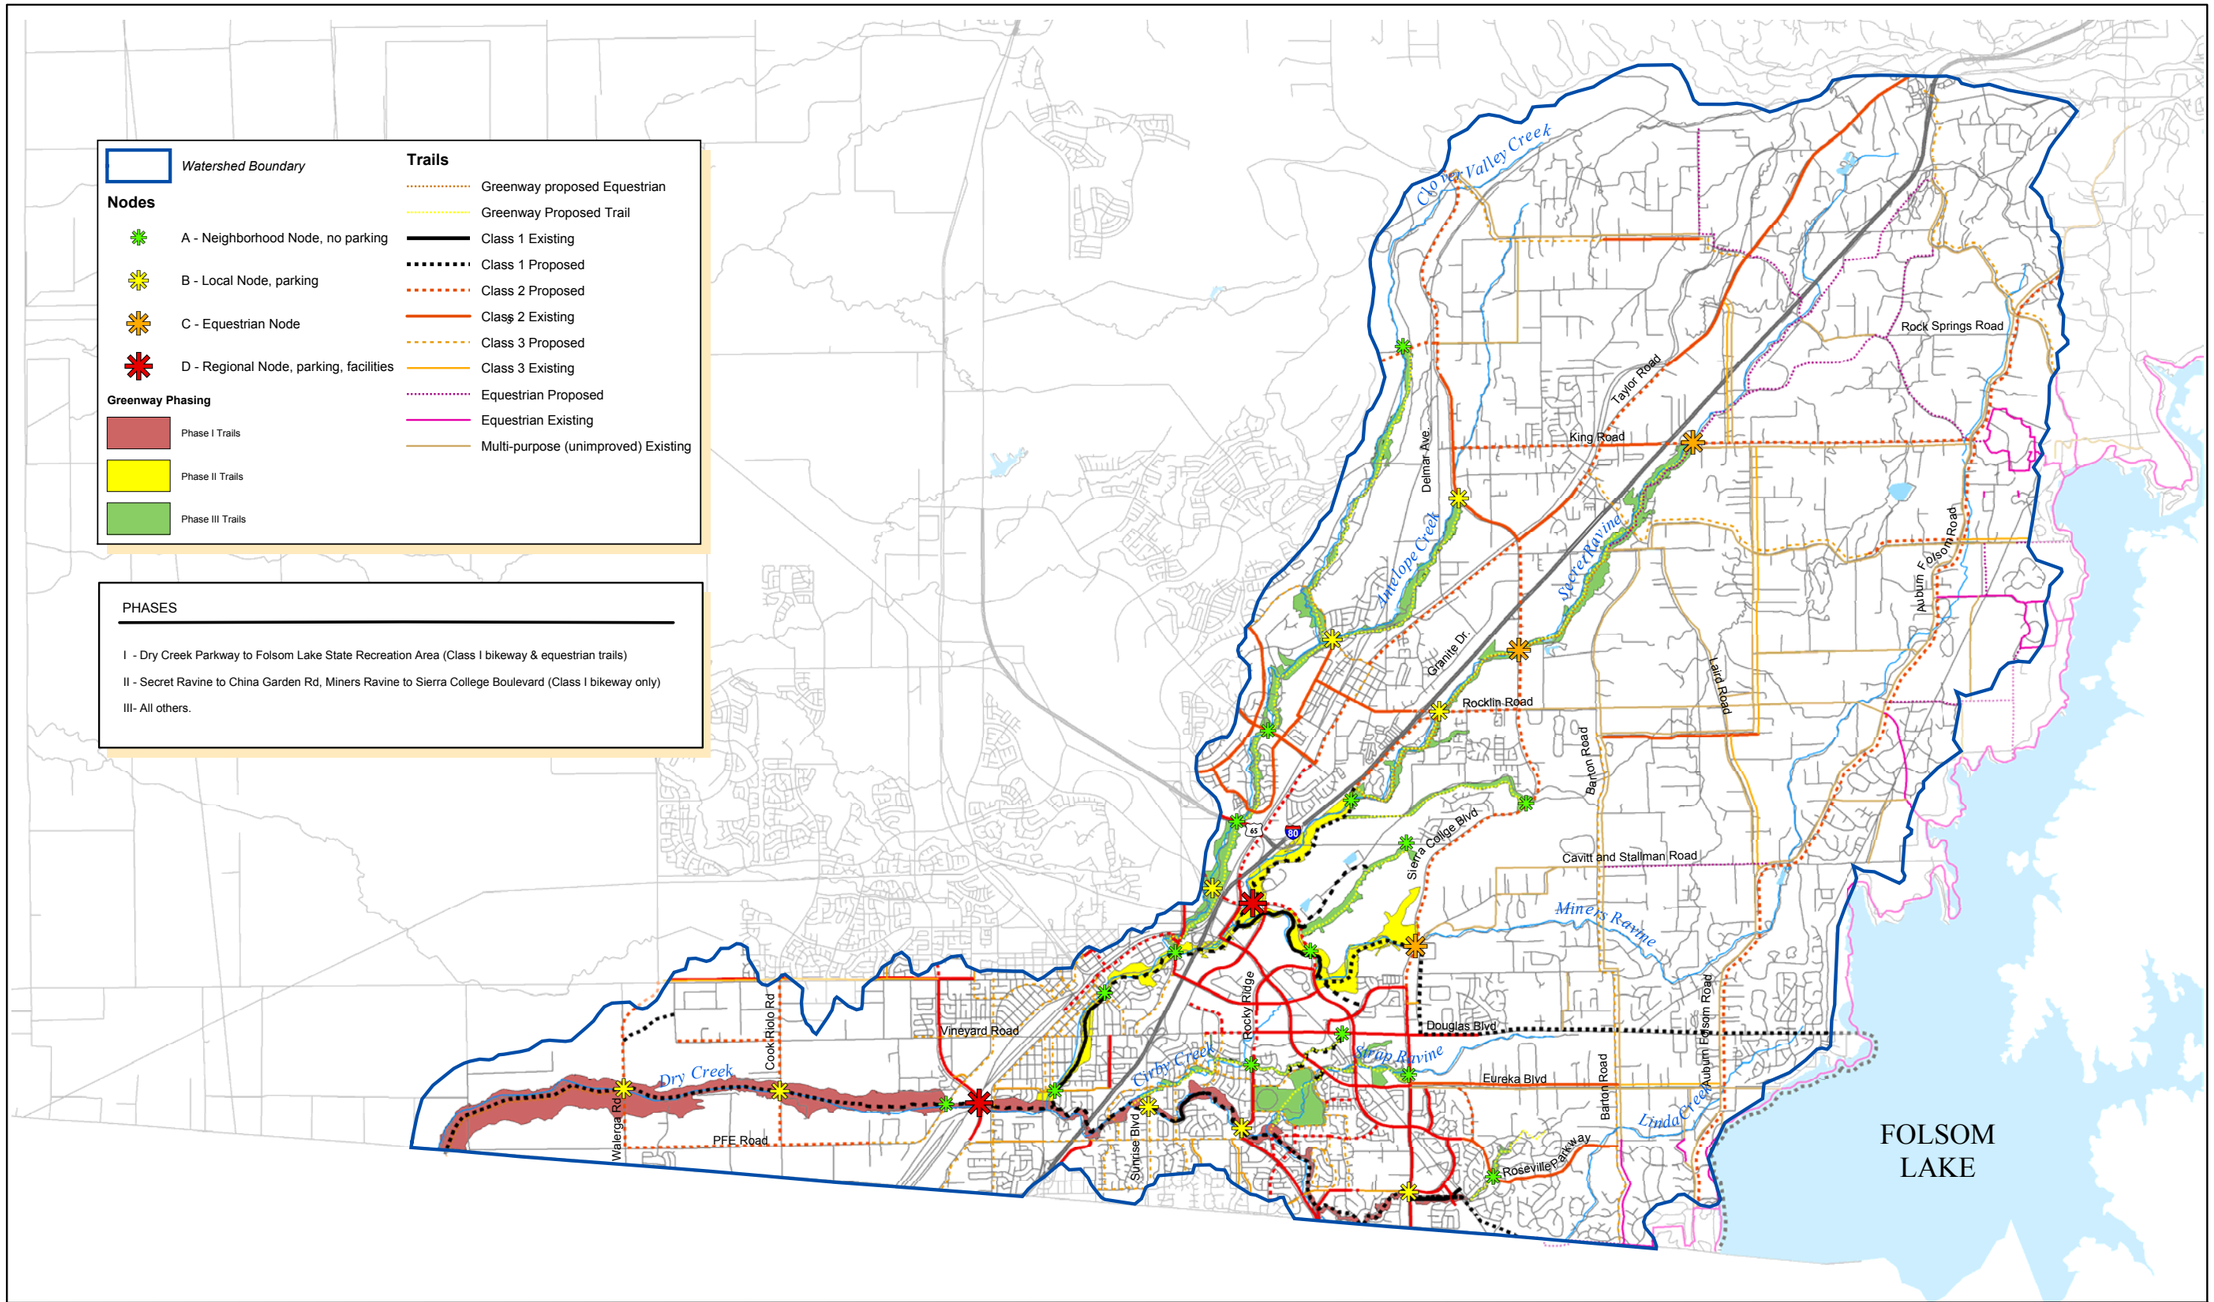

GREENWAY PHASES

FOOTHILL ASSOCIATES
ENVIRONMENTAL CONSULTING • PLANNING
LANDSCAPE ARCHITECTURE

N

SCALE 1 0.5 0 1 2 Miles

DRY CREEK GREENWAY MASTER PLAN

FIGURE 6-1