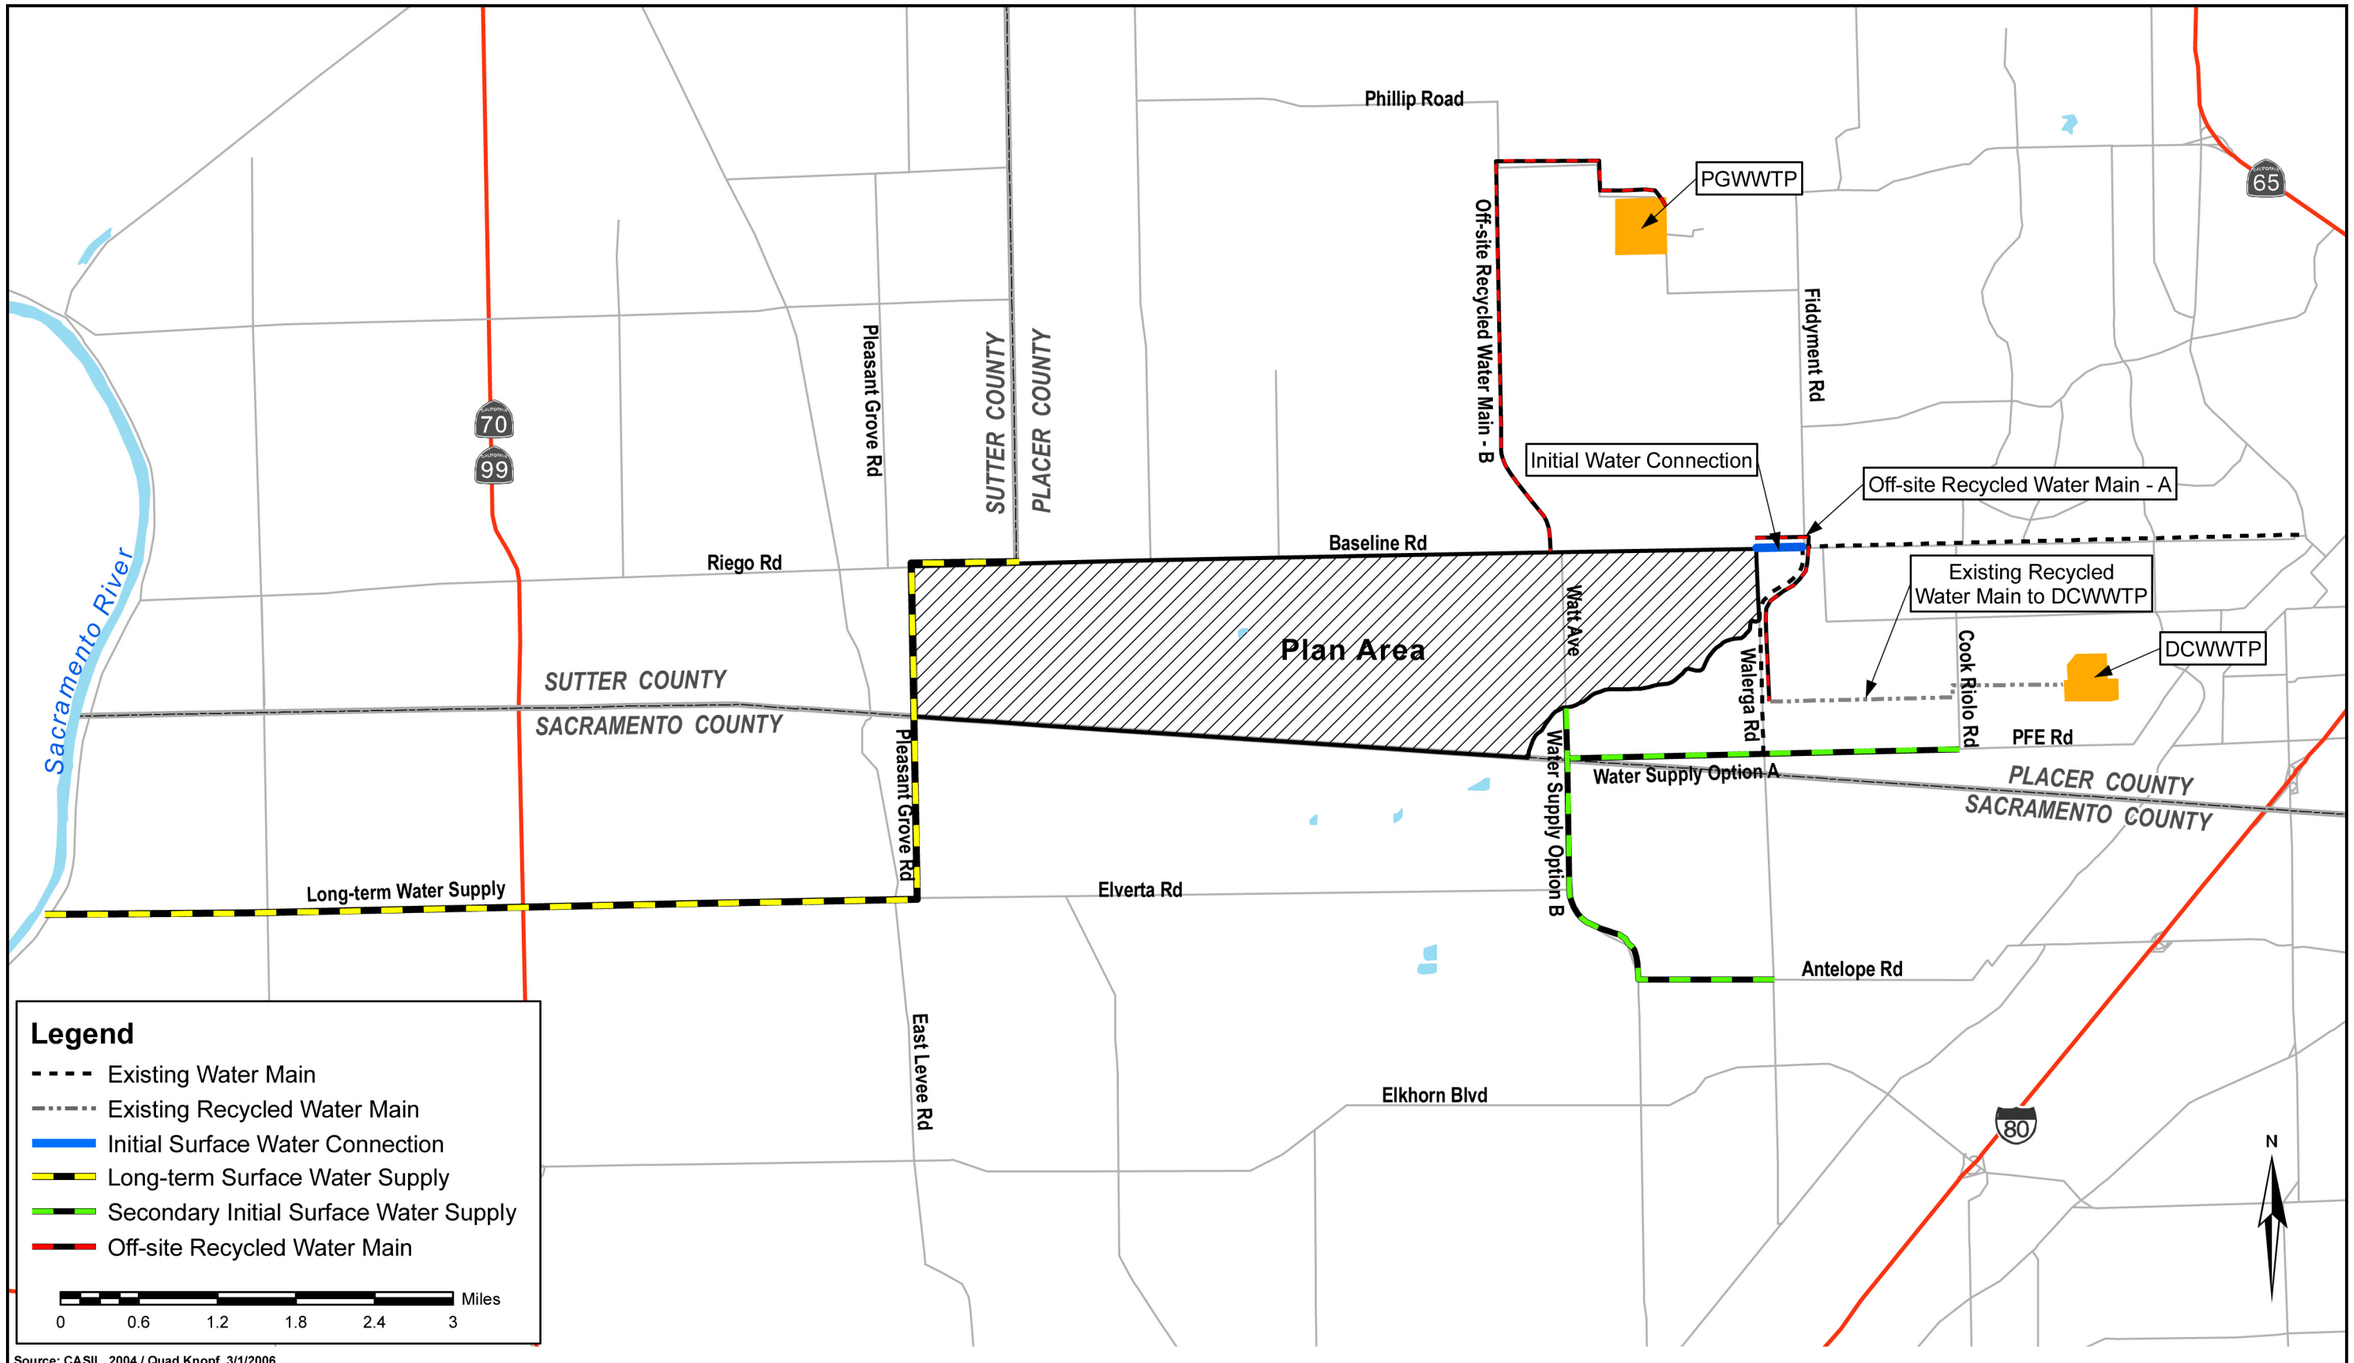

Source: CASIL, 2004 / Quad Knopf, 3/1/2006

Quad Knopf

PLACER VINEYARDS SPECIFIC PLAN

OFF-SITE INFRASTRUCTURE - WATER CONNECTIONS

Figure 3-5

Job No.: 97218