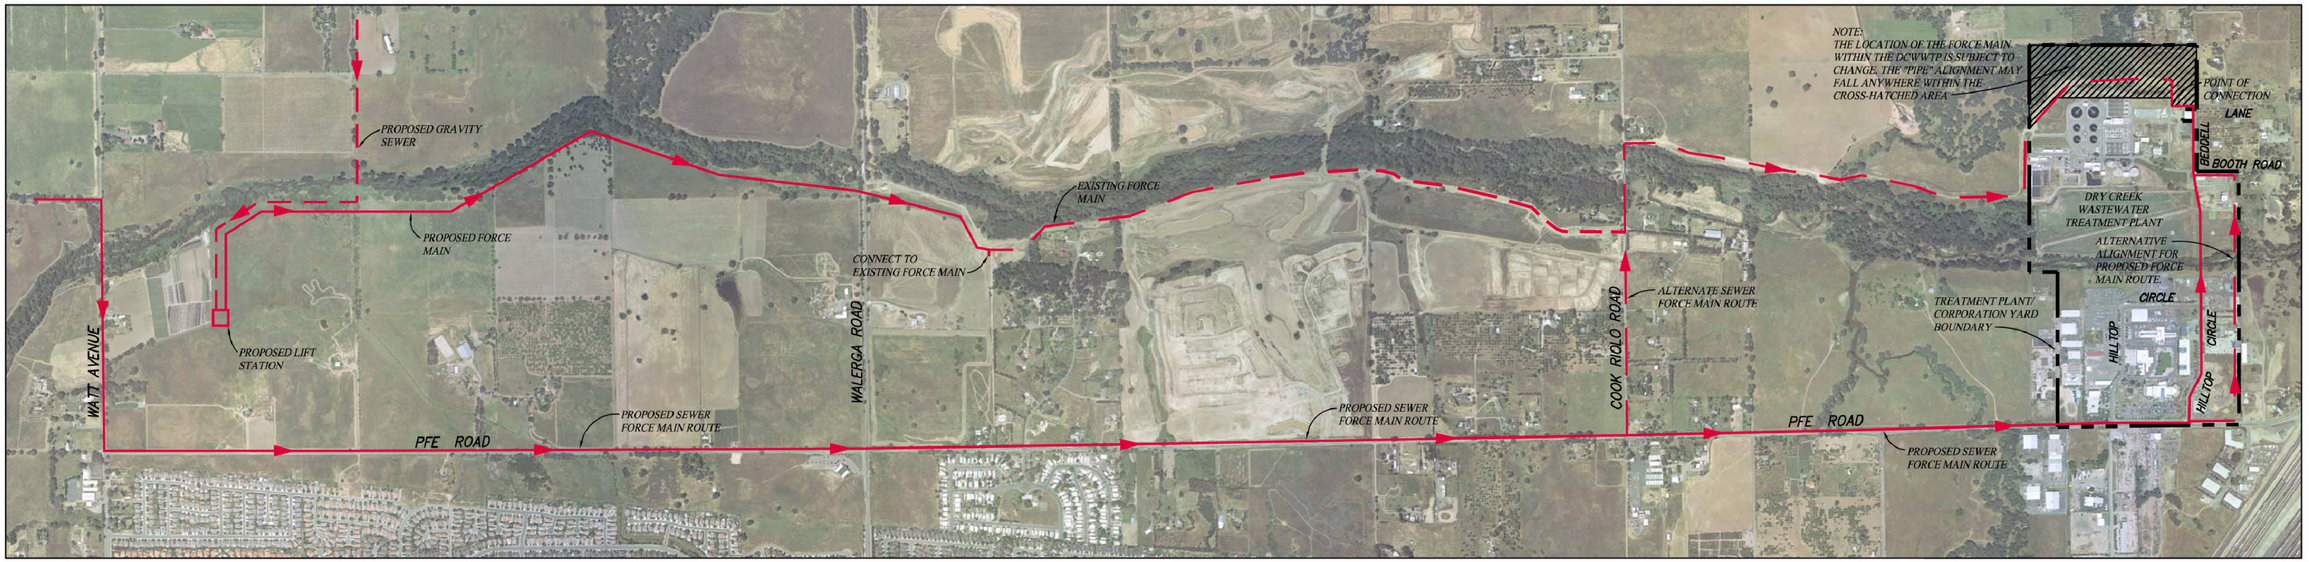

N

Source: MacKay & Somps Inc., 2006 / Quad Knopf, 3/1/2006

Quad Knopf

PLACER VINEYARDS SPECIFIC PLAN

DCWWTP OFF-SITE INFRASTRUCTURE - SEWER CONNECTION DETAIL

Figure 3-7

Job No.: 97218