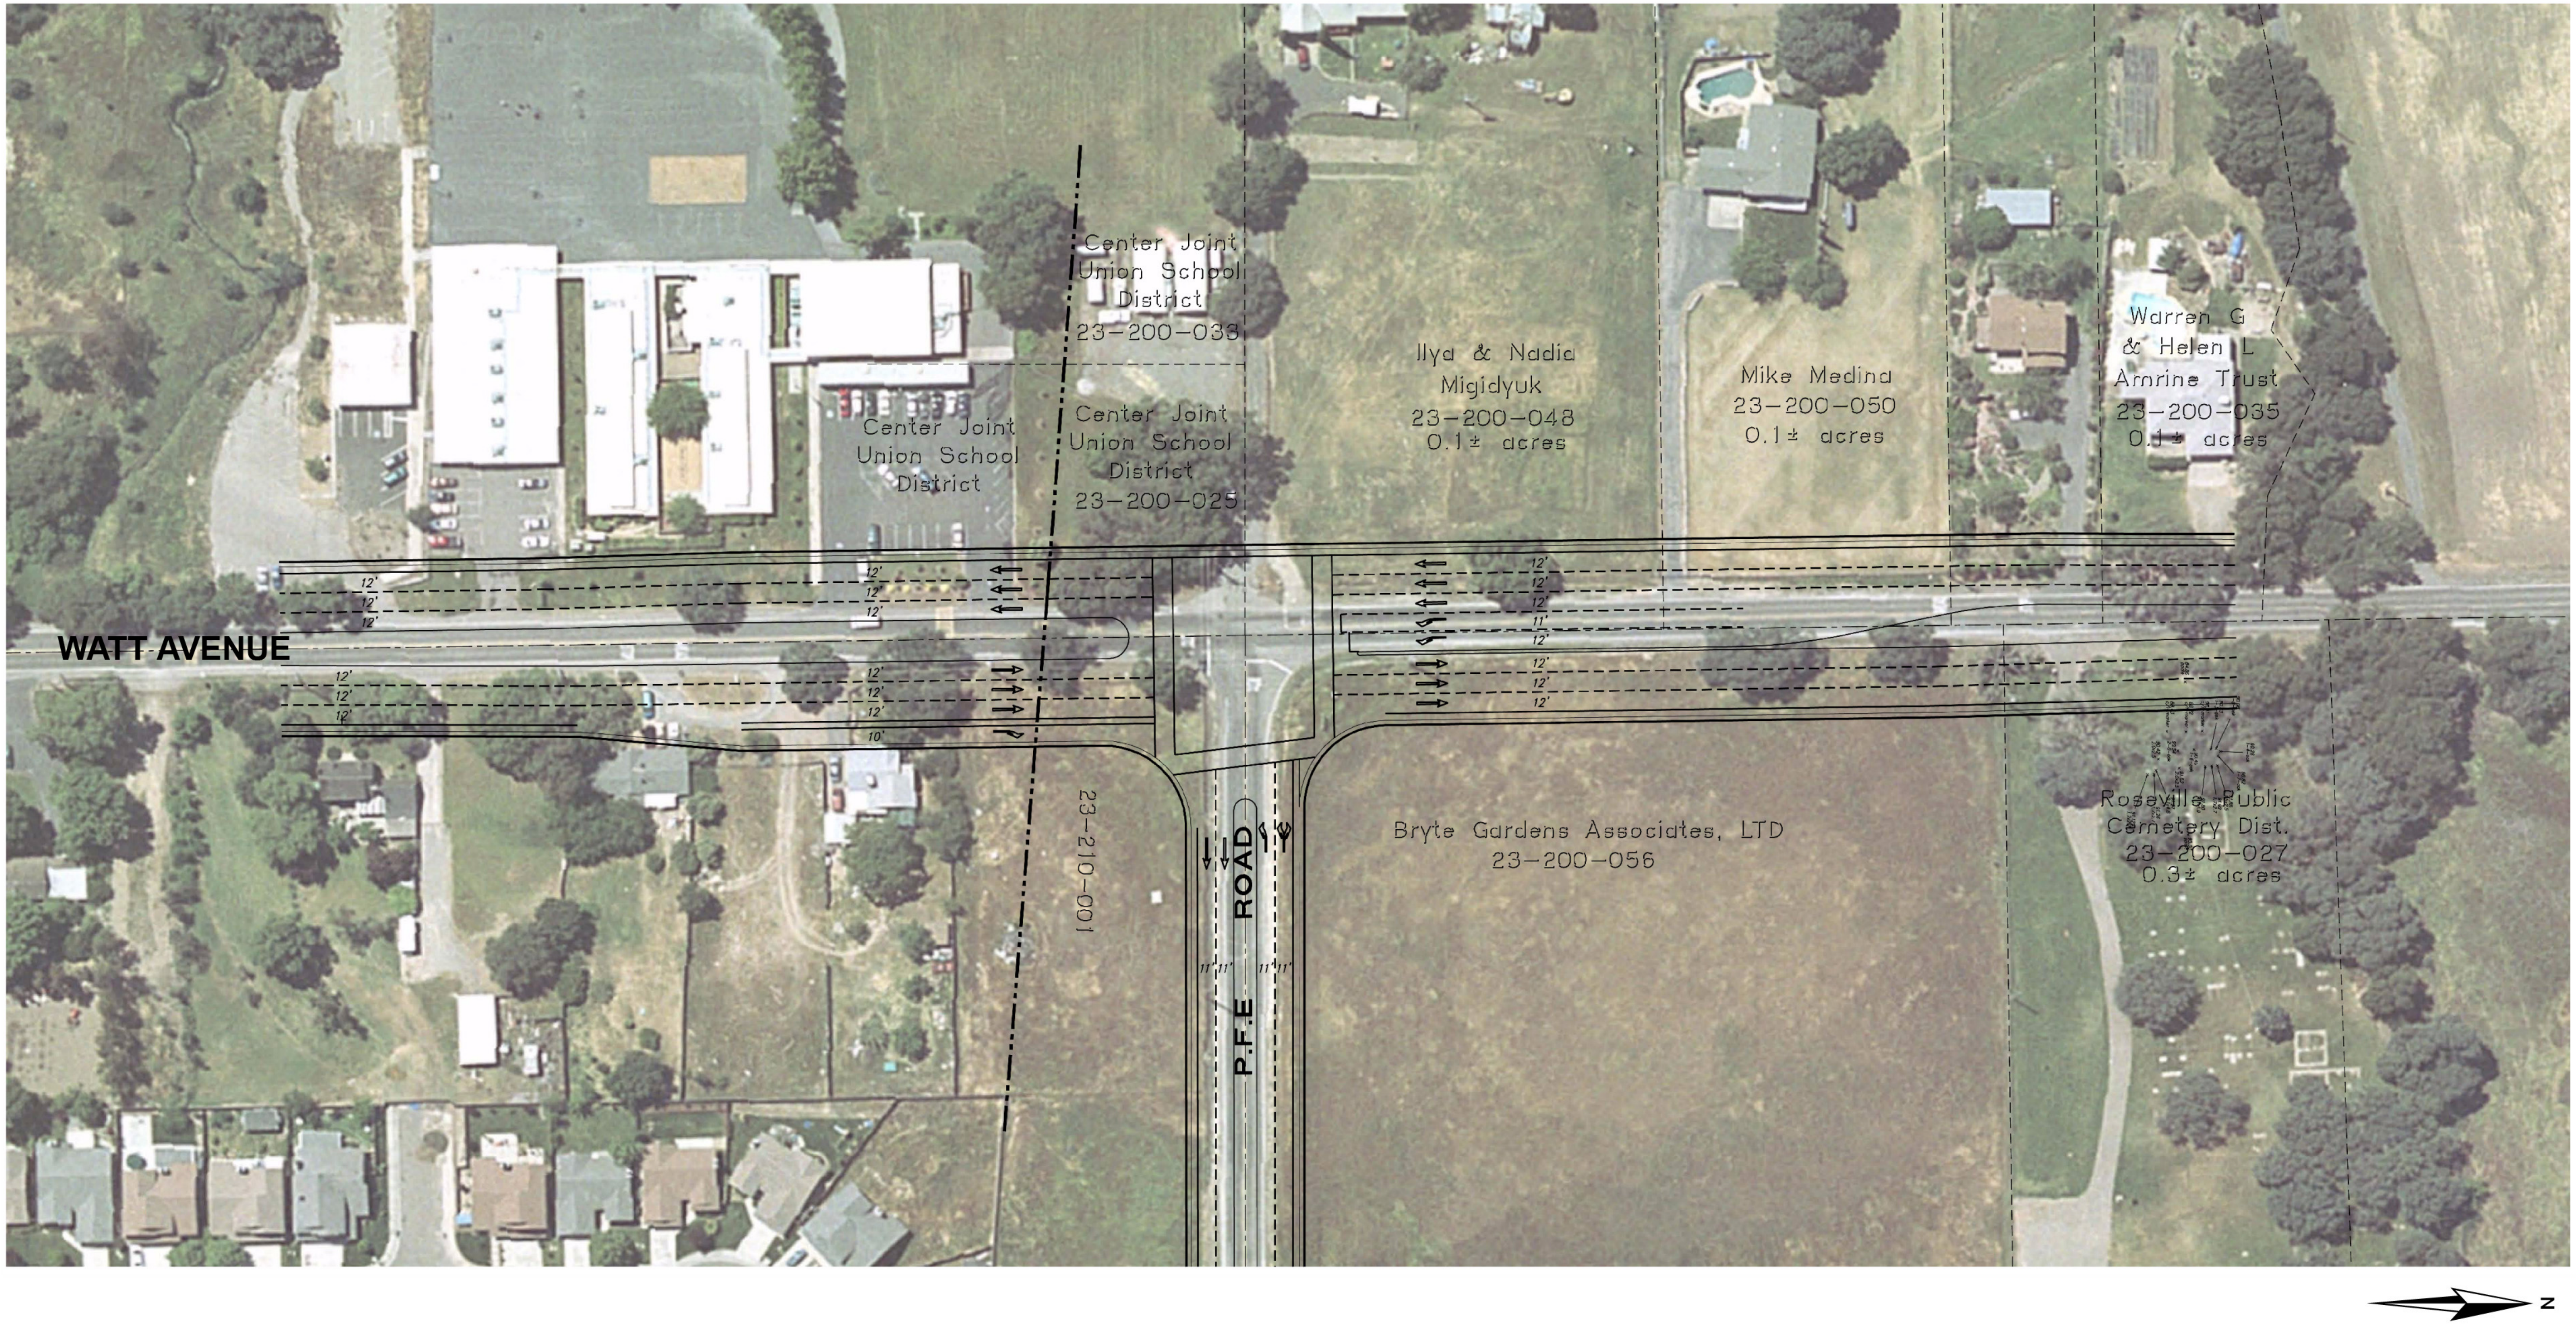

Source: MacKay & Somps Inc., 2006 / Quad Knopf, 2006

Quad Knopf

PLACER VINEYARDS SPECIFIC PLAN

PRELIMINARY INTERSECTION CONFIGURATION - WATT AVENUE / PFE ROAD

Figure 3-8A

Job No.: 97218