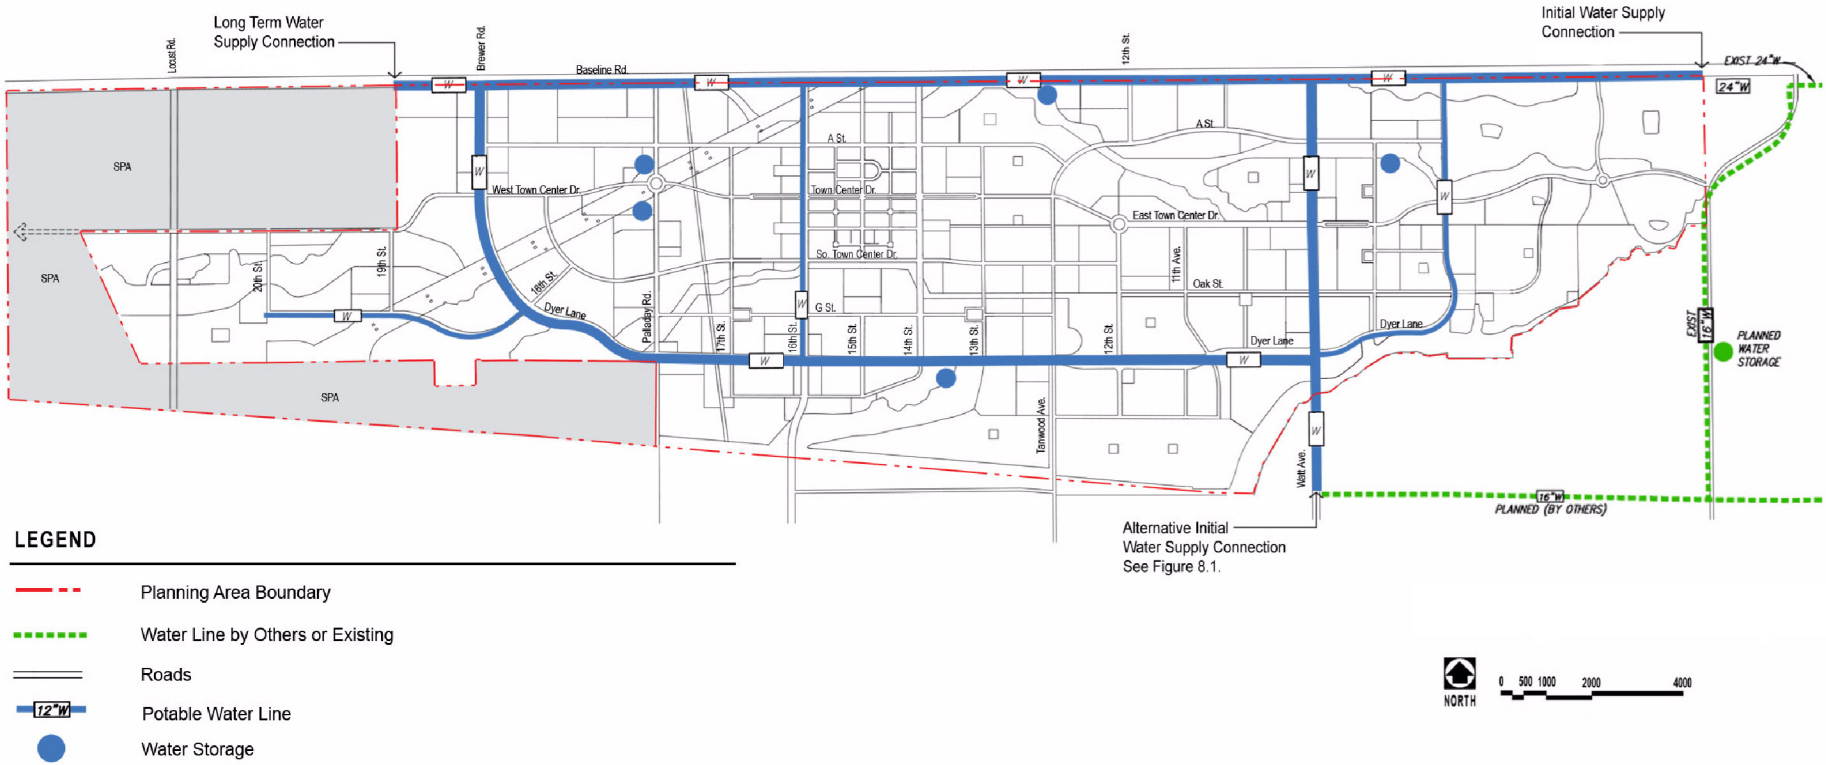

Source: MacKay and Somps, 2006 / Quad Knopf, 2006

Quad Knopf

PLACER VINEYARDS SPECIFIC PLAN

BACKBONE INFRASTRUCTURE - WATER

Figure 3-14

Job No.: 97218