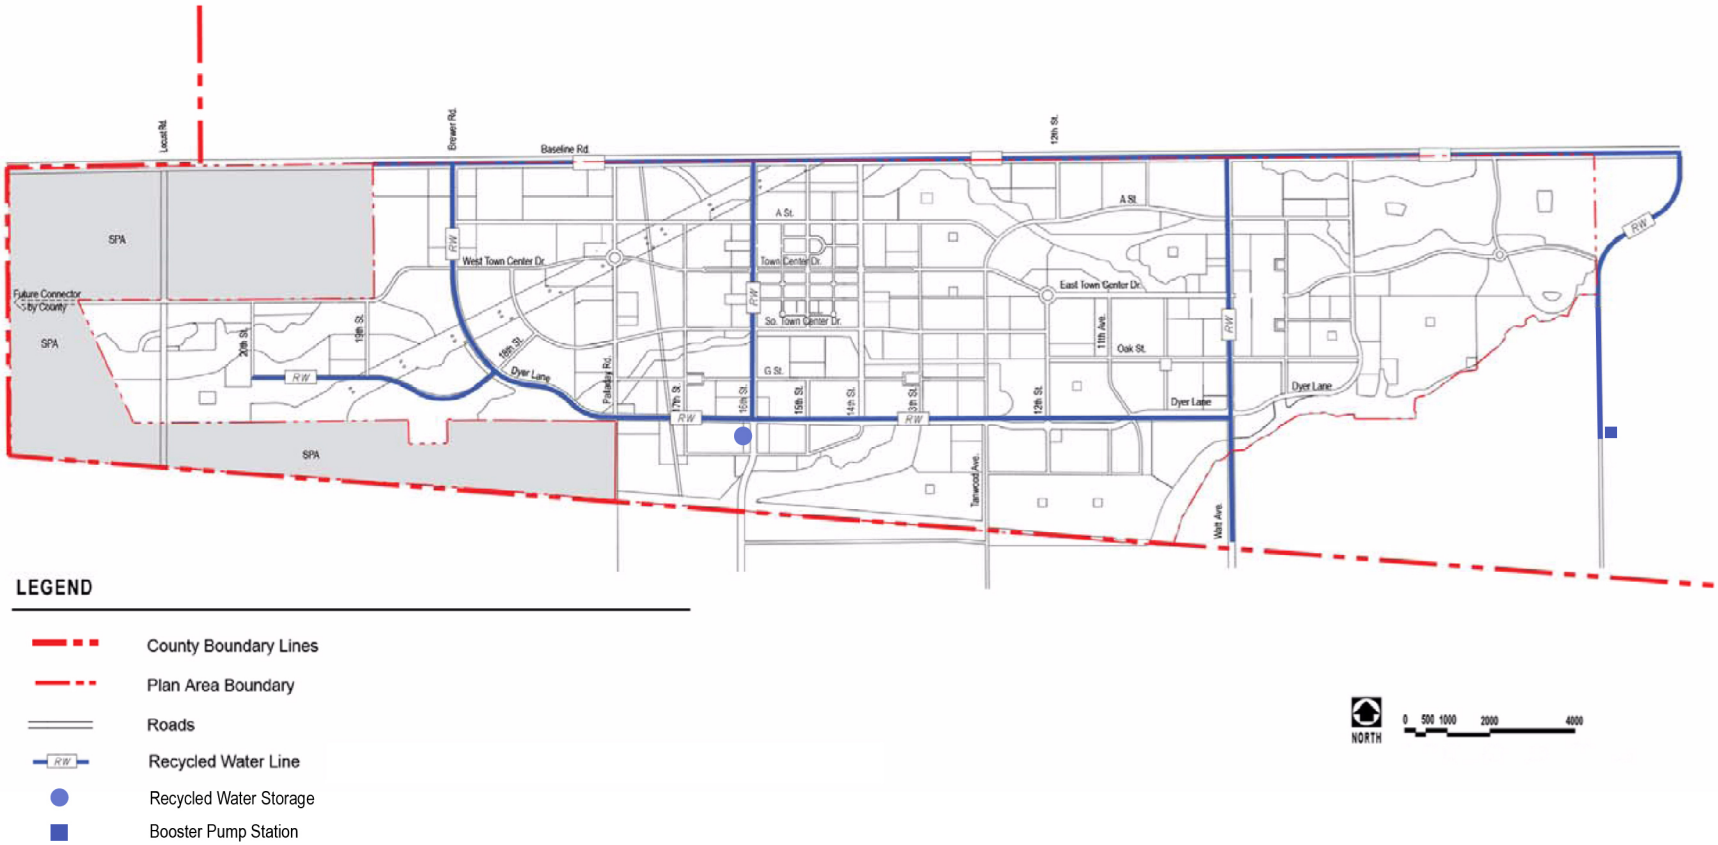

Source: MacKay and Somps, 3/6/2006 / Quad Knopf, 3/6/2006

Quad Knopf

PLACER VINEYARDS SPECIFIC PLAN

BACKBONE INFRASTRUCTURE - RECYCLED WATER

Figure 3-18

Job No.: 97218