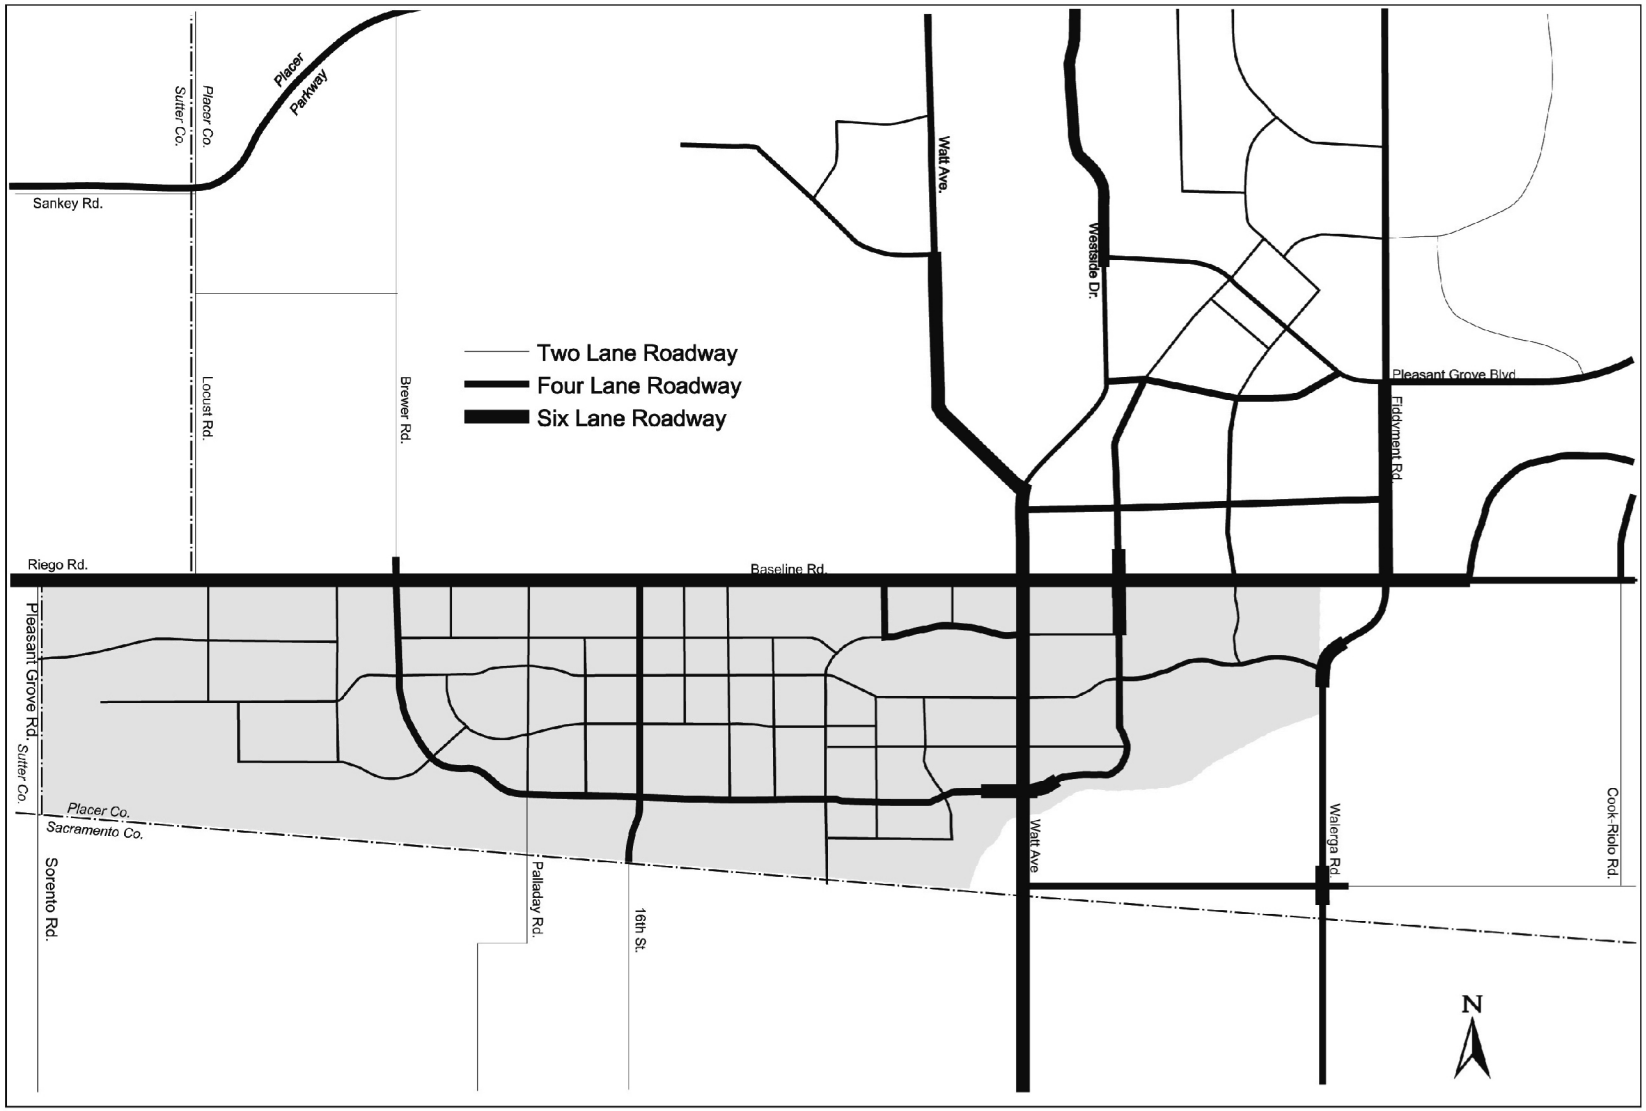

Source: DKS Associates, 3/7/2006 / Quad Knopf, 3/7/2006

Quad Knopf

PLACER VINEYARDS SPECIFIC PLAN

PROJECT AREA ROADWAY LANES - CUMULATIVE (2025) PLUS PROJECT WITH MITIGATED TRANSPORTATION NETWORK

Figure 4.7-19

Job No.: 97218