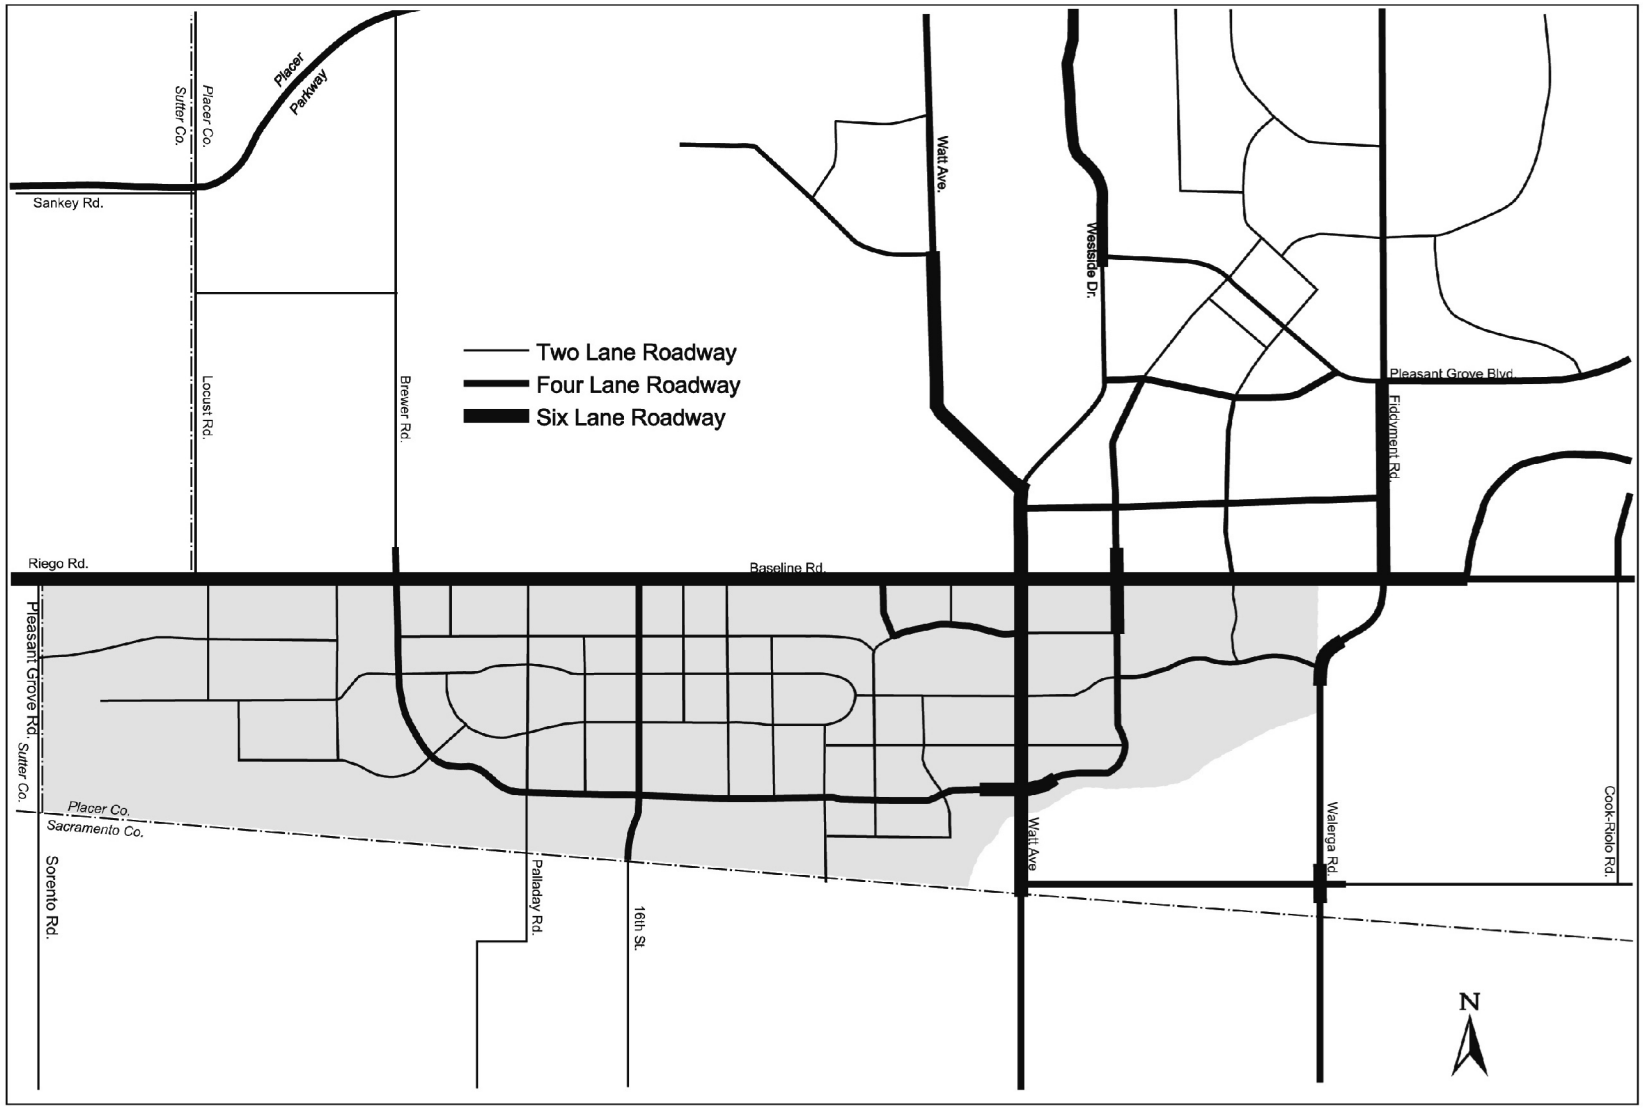

Source: DKS Associates, 3/7/2006 / Quad Knopf, 3/7/2006

Quad Knopf

PLACER VINEYARDS SPECIFIC PLAN

PROJECT AREA ROADWAY LANES - CUMULATIVE PLUS BLUEPRINT WITH MITIGATED TRANSPORTATION NETWORK

Figure 6-10

Job No.: 97218