POR. SEC.16, T.12N., R.6E., M.D.B.&M.
Parcel M.O.R. Bk. 30, Pg.22 , No. 2000–75
Brookview Unit No. 4 M.O.R. Bk. X, Pg. 10

09–09

1"= 100'

NOTE

This map was prepared for assessment purposes only, and is not intended to illustrate legal building sites or establish precedence over local ordinances. Official information concerning size or use of any parcel should be obtained from recorded documents and local governing agencies.

NOTE

All distances on curved lines are chord measurements.

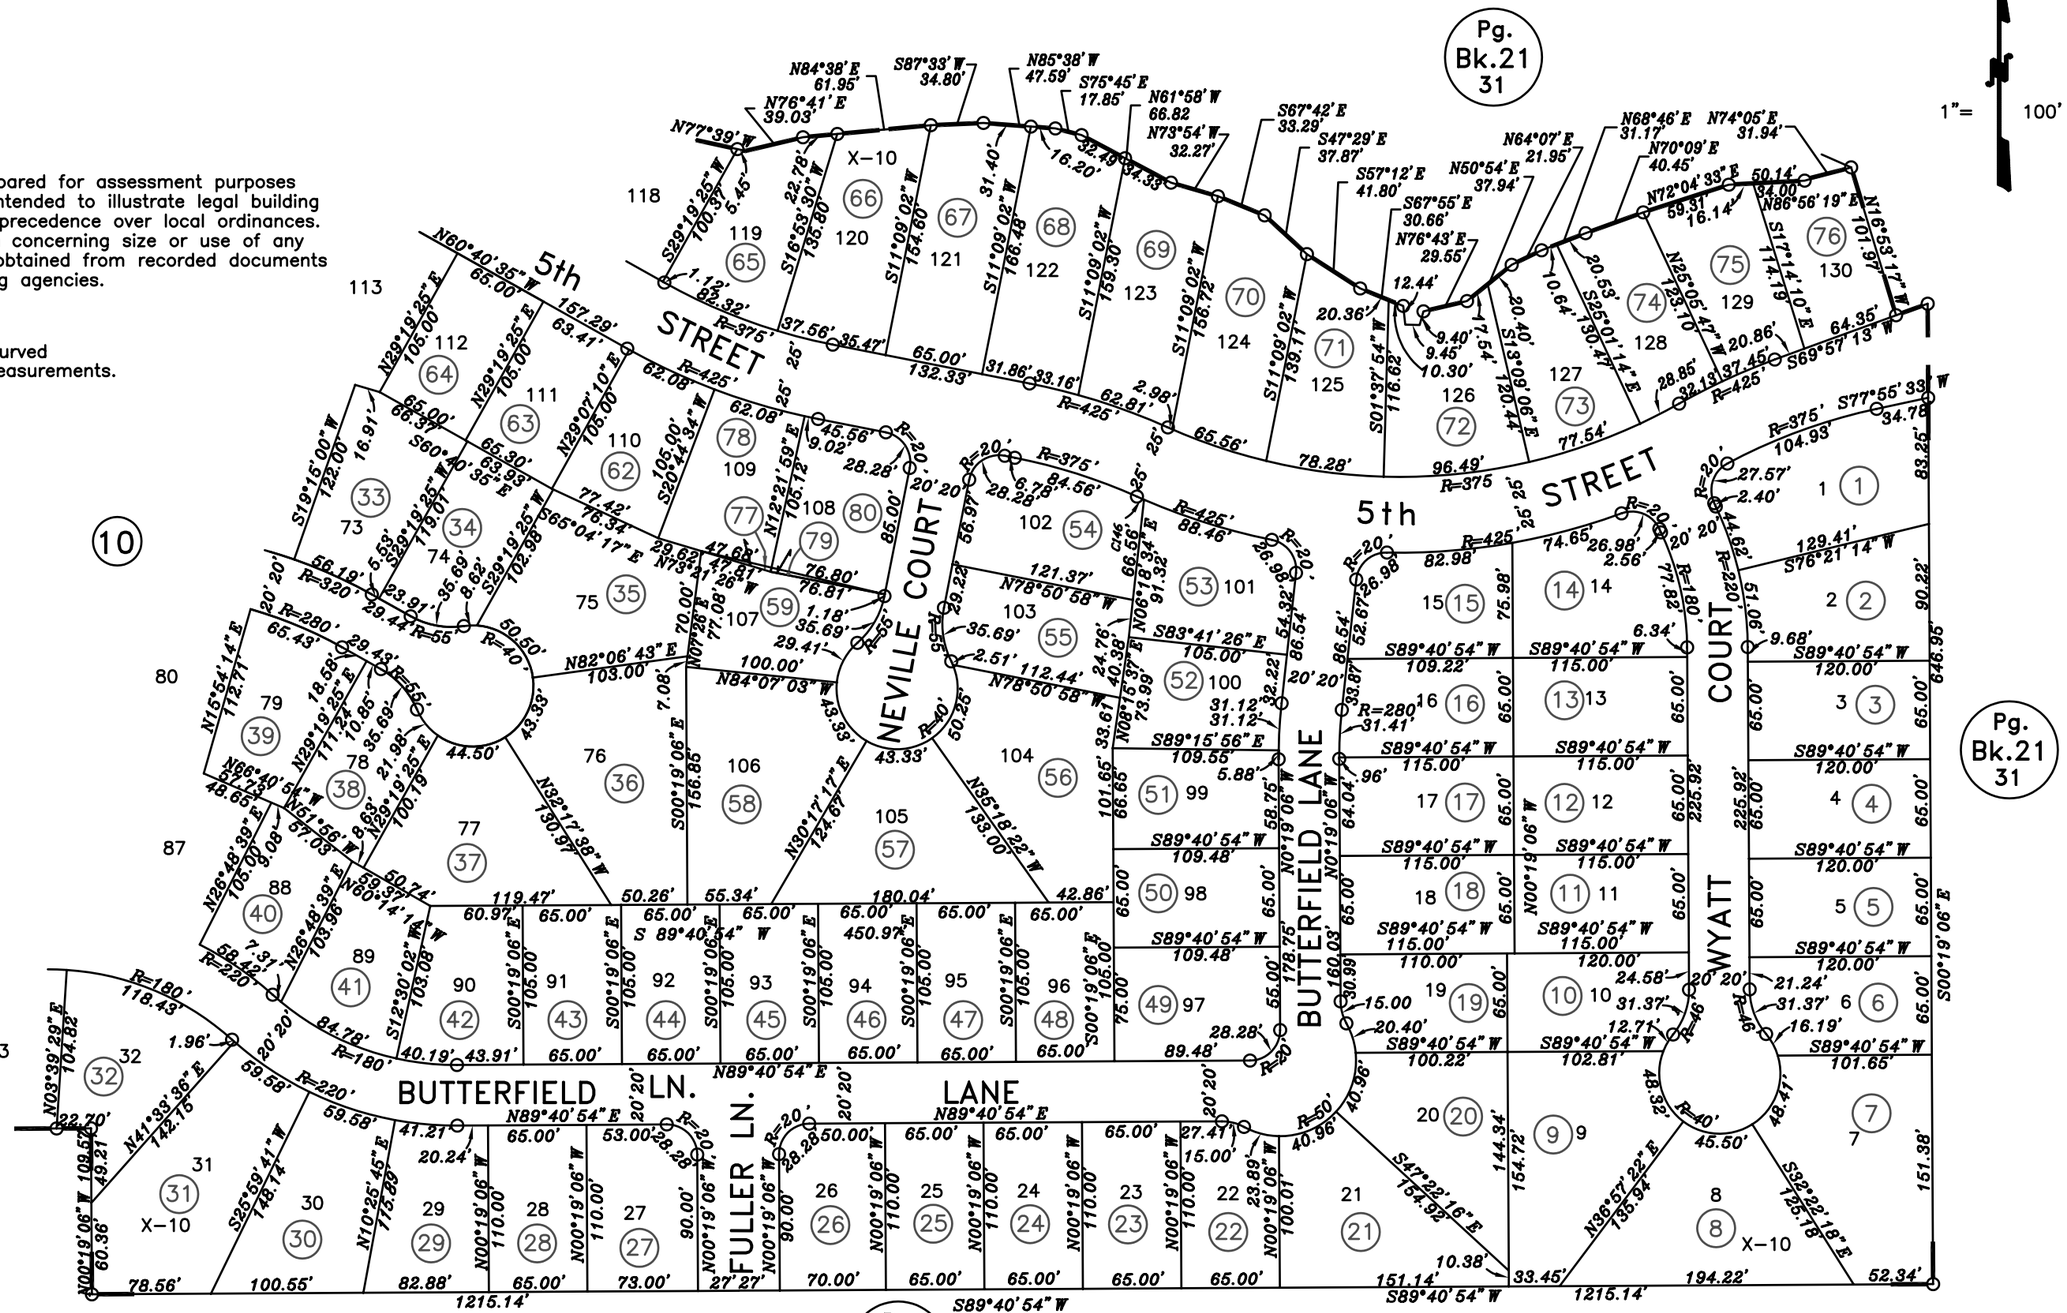

06–17–2003
03–27–2003
07–18–2001 RNP
Page Redrawn Electronically
Formally Por 021–310–083–000

NOTE
Assessor's Block Numbers Shown in Ellipses.
Assessor's Parcel Numbers Shown in Circles.

Assessor's Map Bk.09 Pg.09
County of Placer, Calif.