POR. S.W.1/4 SEC. 21, T.12N., R.6E., M.D.B.&M.

Sorrento Large Lot Subd., M.O.R. Bk. Z, Pg. 87

Sorrento – Village 1, M.O.R. Bk. AA, Pg. 18

09–16

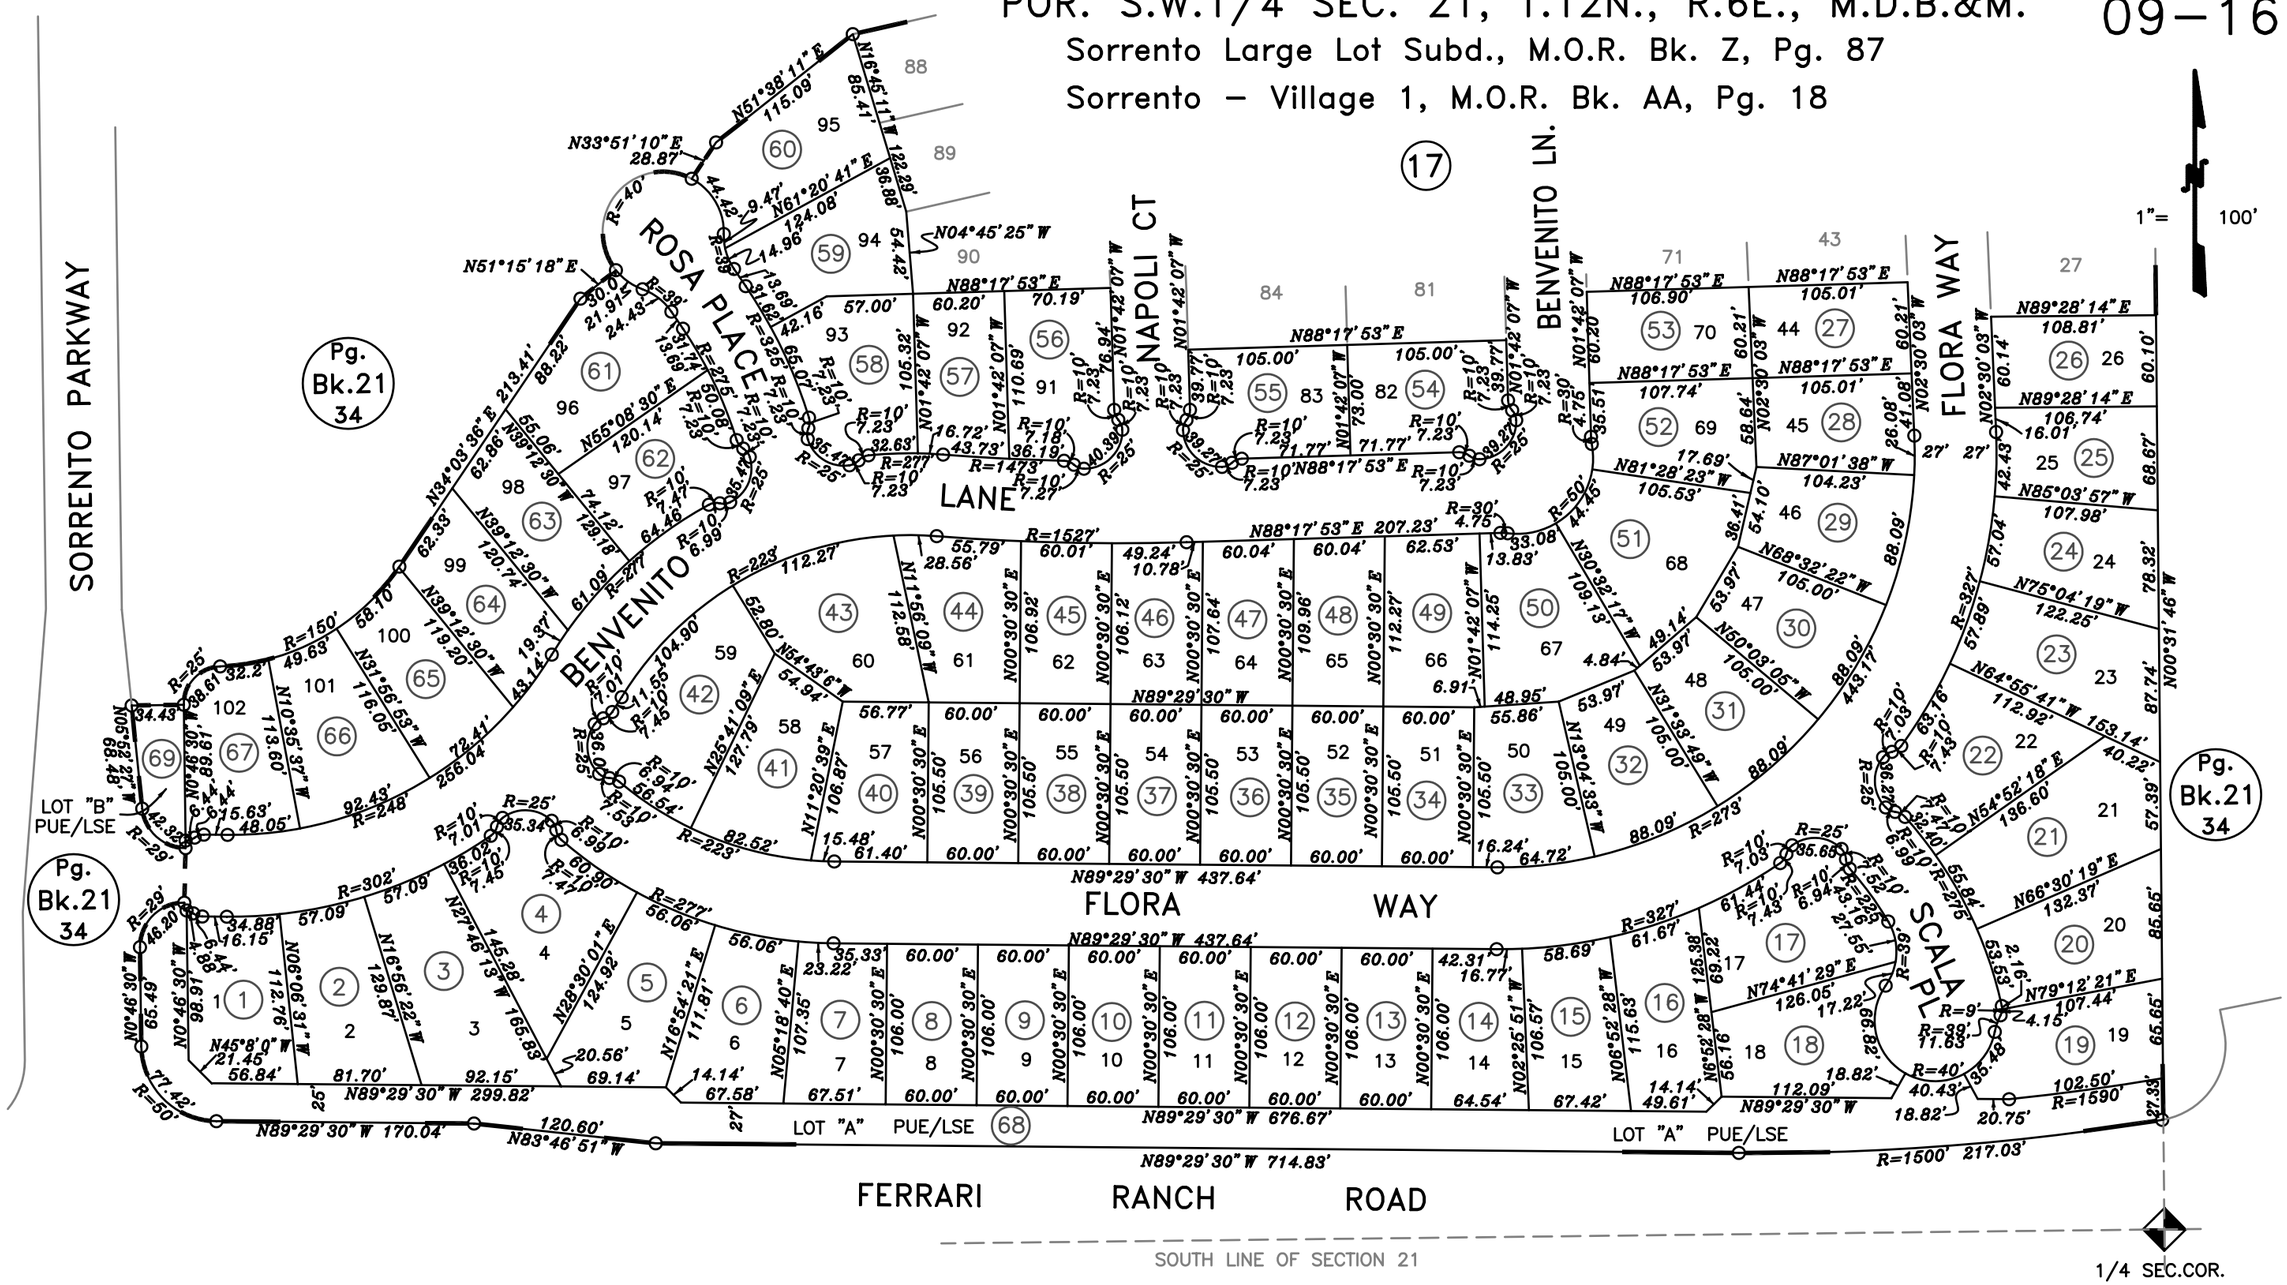

Assessor's Map Bk.09 Pg.16
County of Placer, Calif.

01–28–2005 RNP/GHM
Page Drawn Electronically
Formerly Por. 021–340–037–000

NOTE

1. All distances on curved lines are length measurements.
2. PUE/LSE – Public Utility Easement/Landscap Easement

NOTE

This map was prepared for assessment purposes only, and is not intended to illustrate legal building sites or establish precedence over local ordinances. Official information concerning size or use of any parcel should be obtained from recorded documents and local governing agencies.

NOTE

Assessor's Block Numbers Shown in Ellipses.
Assessor's Parcel Numbers Shown in Circles.