POR. N.W.1/4 SEC.19, T.11N., R.7E., M.D.B.&M.

Parcel M.O.R. Bk. 12, Pg. 139
Bolton Plat M.O.R. Bk. A, Pg. 16
Huff's Third Add'n. M.O.R. Bk. A, Pg. 17
Huff's Add'n. M.O.R. Bk. A, Pg. 21
Survey M.O.R. Bk. 18, Pg. 114, No.2661
Parcel M.O.R. Bk. 33, Pg. 108, DL-2005-03
Survey M.O.R. Bk. 21, Pg. 78, No.3129
Survey M.O.R. Bk. 22, Pg. 1, No. 3199
Parcel M.O.R. Bk. 35, Pg. 62, 5265 Forth Street

1"= 100'

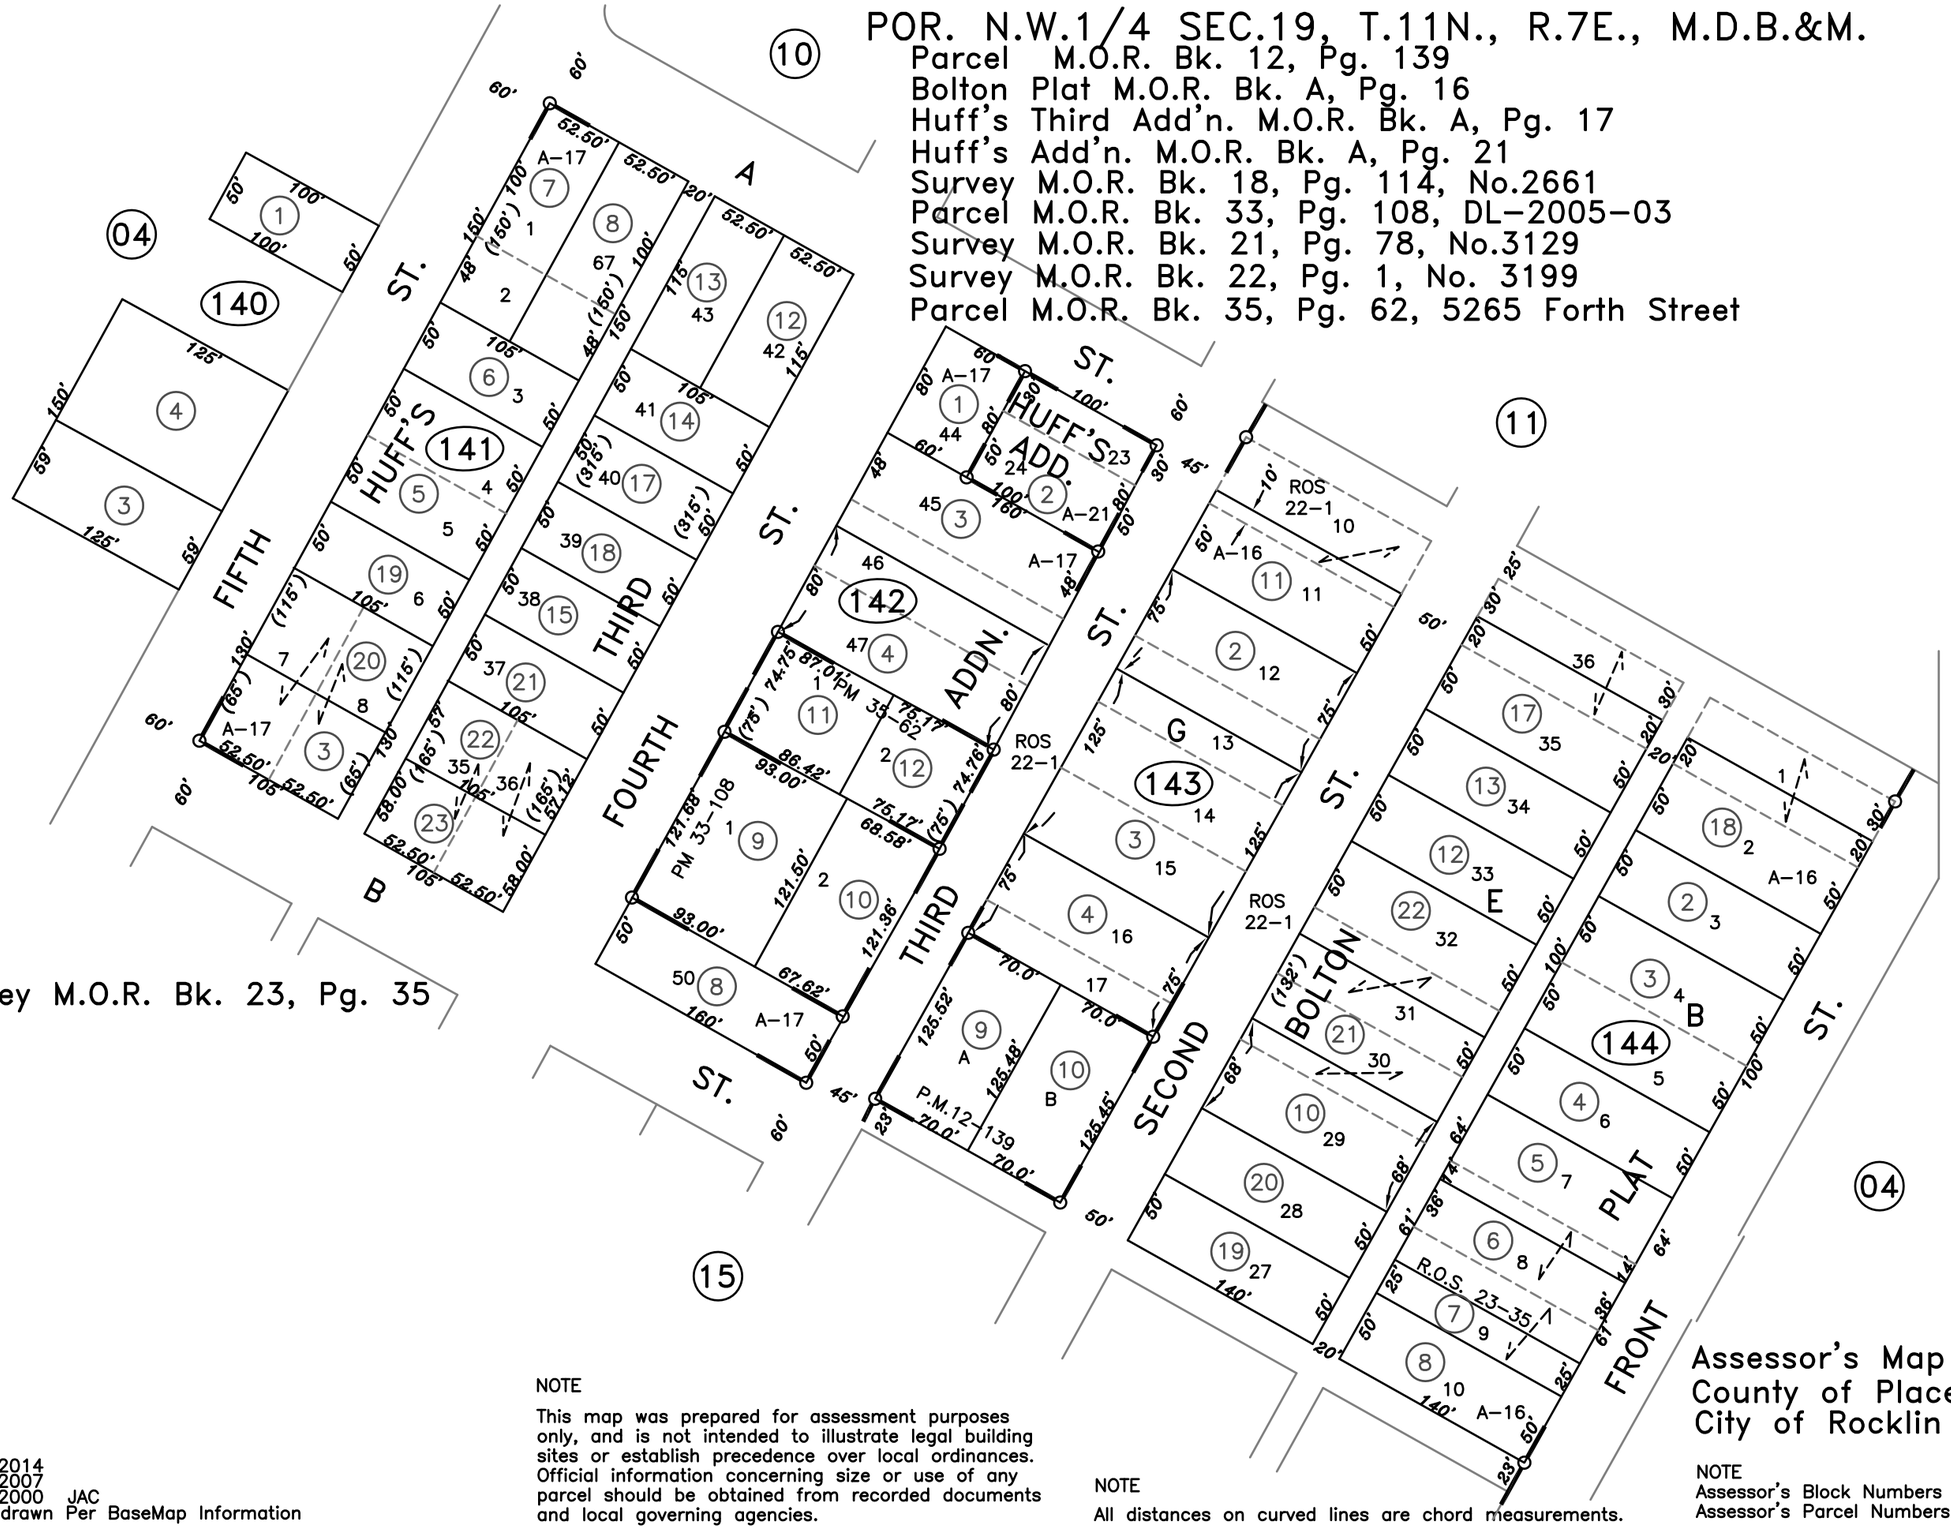

Survey M.O.R. Bk. 23, Pg. 35

09-09-2014
09-06-2007
08-31-2000 JAC
Page Redrawn Per BaseMap Information

NOTE

This map was prepared for assessment purposes only, and is not intended to illustrate legal building sites or establish precedence over local ordinances. Official information concerning size or use of any parcel should be obtained from recorded documents and local governing agencies.

NOTE

All distances on curved lines are chord measurements.

Assessor's Map Bk.10 Pg.14
County of Placer, Calif.
City of Rocklin

NOTE

Assessor's Block Numbers Shown in Ellipses.
Assessor's Parcel Numbers Shown in Circles.