POR. S.E. 1/4 SEC.19, T.11E., R.7E., M.D.B.&M.

Survey M.O.R. Bk.11, Pg.156, No.1417
Sub. of S.E. 1/4 of Sec. 19 M.O.R. Bk. A, Pg. 18
Survey M.O.R. Bk. 18, Pg. 114, No.2661

Avalon M.O.R. Bk.DD, Pg.10

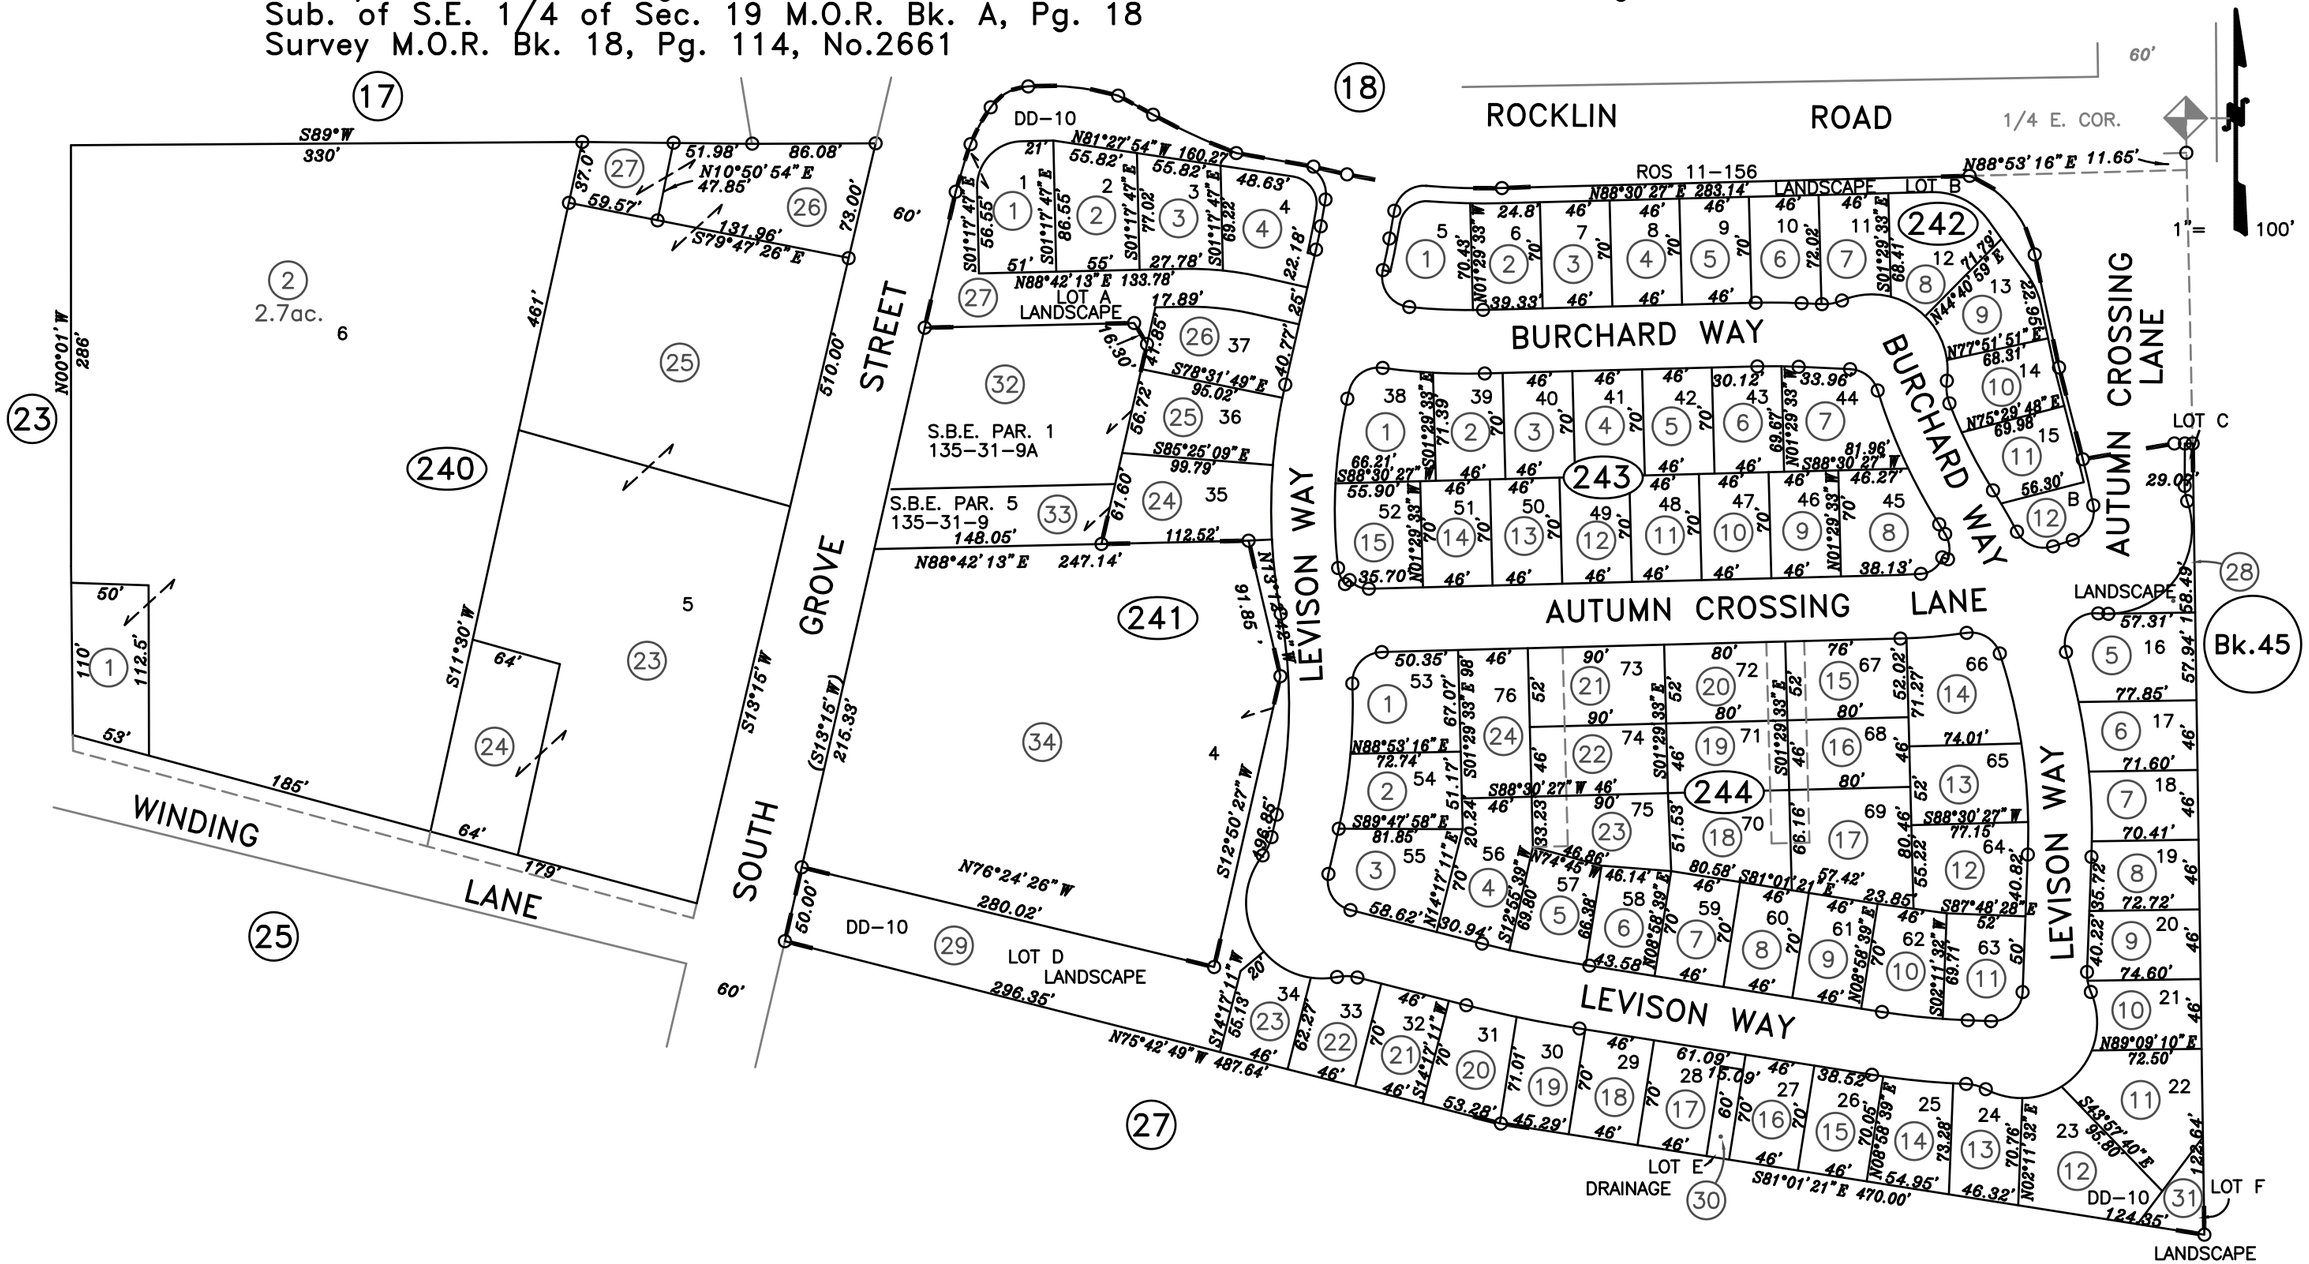

03-16-2015
01-10-2013
01-08-2013
11-01-2013
10-30-2013
02-06-2008
02-05-2008
03-31-2005 RNP
Page Redrawn Electronically from Base Map Information

NOTE
All distances on curved lines are chord measurements.

NOTE
This map was prepared for assessment purposes only, and is not intended to illustrate legal building sites or establish precedence over local ordinances. Official information concerning size or use of any parcel should be obtained from recorded documents and local governing agencies.

Assessor's Map Bk.10 Pg.24
Rocklin, Calif.

NOTE
Assessor's Block Numbers Shown in Ellipses.
Assessor's Parcel Numbers Shown in Circles.