T.14N., R.6E., M.D.B. & M.

Survey M.O.R. Bk.2, Pg.65
Survey M.O.R. Bk. A, Pg. 21
Parcel Map M.O.R. Bk. 4, Pg. 61
Survey M.O.R. Bk. 6, Pg. 21
Survey M.O.R. Bk. 7, Pg. 30
Survey M.O.R. Bk.12, Pg.9 No.1403
Parcel M.O.R. Bk.19, Pg.96,P-73564
Survey M.O.R. Bk.20, Pg.100, No.3021

NOTE

This map was prepared for assessment purposes only, and is not intended to illustrate legal building sites or establish precedence over local ordinances. Official information concerning size or use of any parcel should be obtained from recorded documents and local governing agencies.

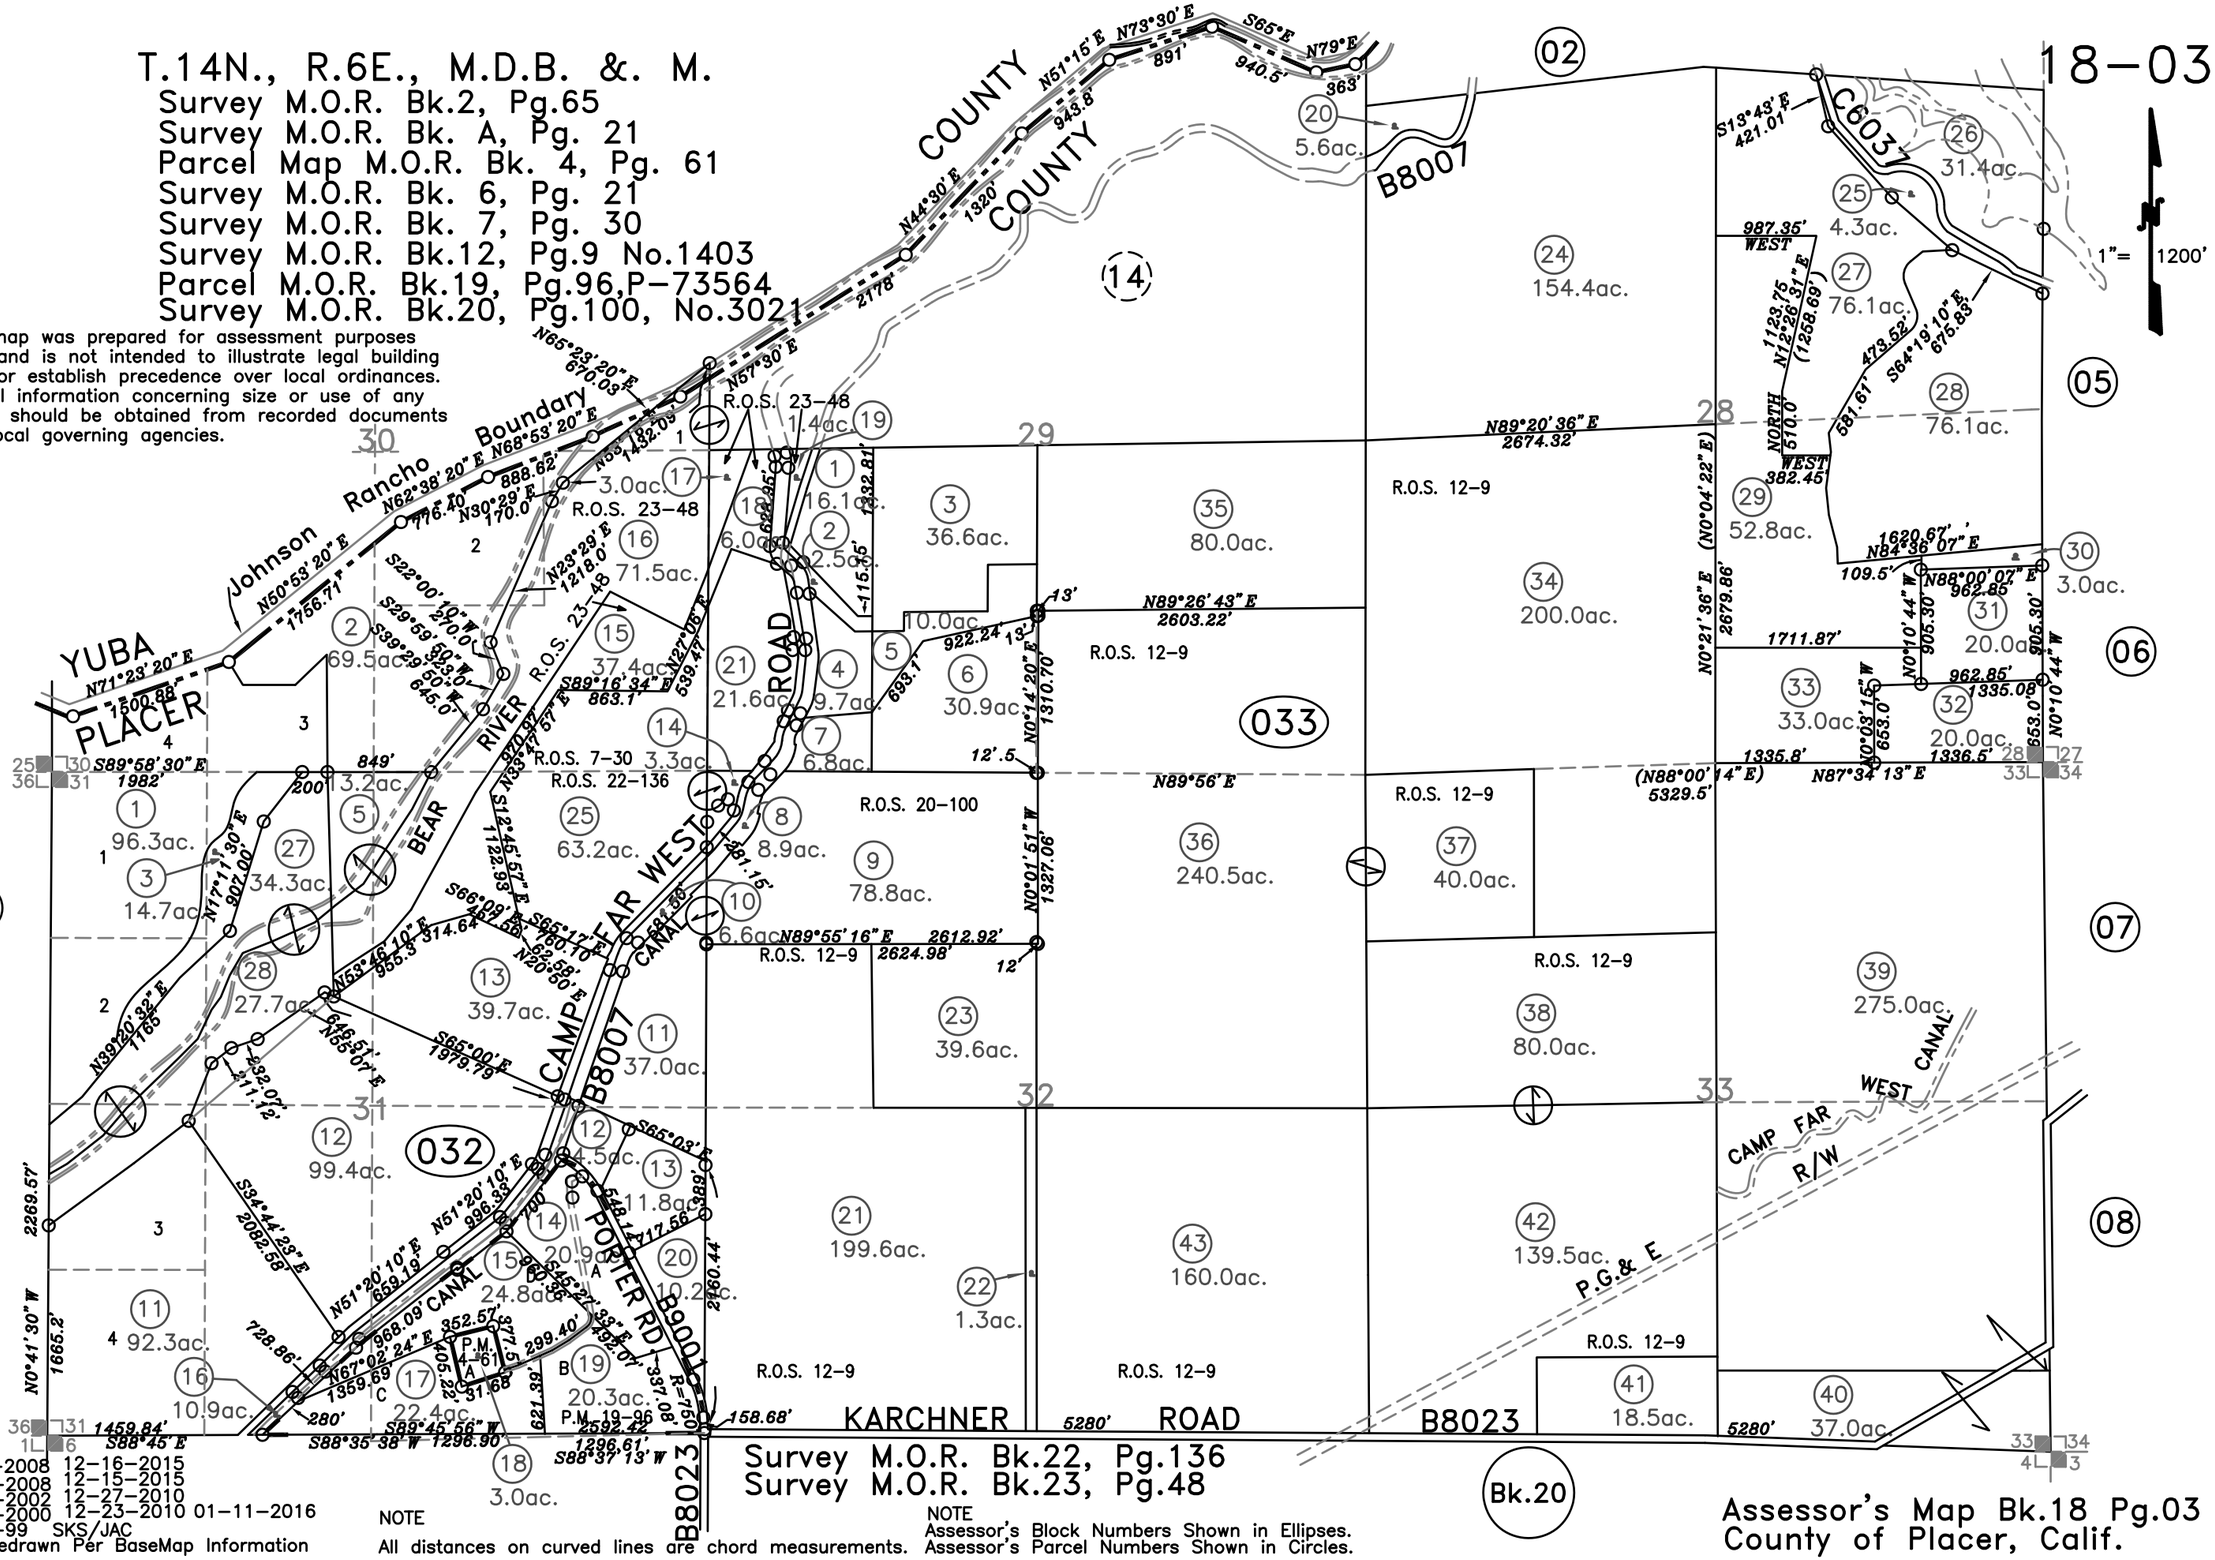

10-27-2008 12-16-2015
02-27-2008 12-15-2015
02-08-2002 12-27-2010
09-12-2000 12-23-2010 01-11-2016
04-30-99 SKS/JAC
Page Redrawn Per BaseMap Information

NOTE

All distances on curved lines are chord measurements.

Survey M.O.R. Bk.22, Pg.136
Survey M.O.R. Bk.23, Pg.48

NOTE

Assessor's Block Numbers Shown in Ellipses.
Assessor's Parcel Numbers Shown in Circles.

Assessor's Map Bk.18 Pg.03
County of Placer, Calif.