POR. SEC. 35 & POR. SEC. 34, T.14N., R.6E., M.D.B. & M.

Washington Tract M.O.R. Bk. B, Pg. 11

Parcel M.O.R. Bk. 6, Pg. 118

18–11

1" = 400'

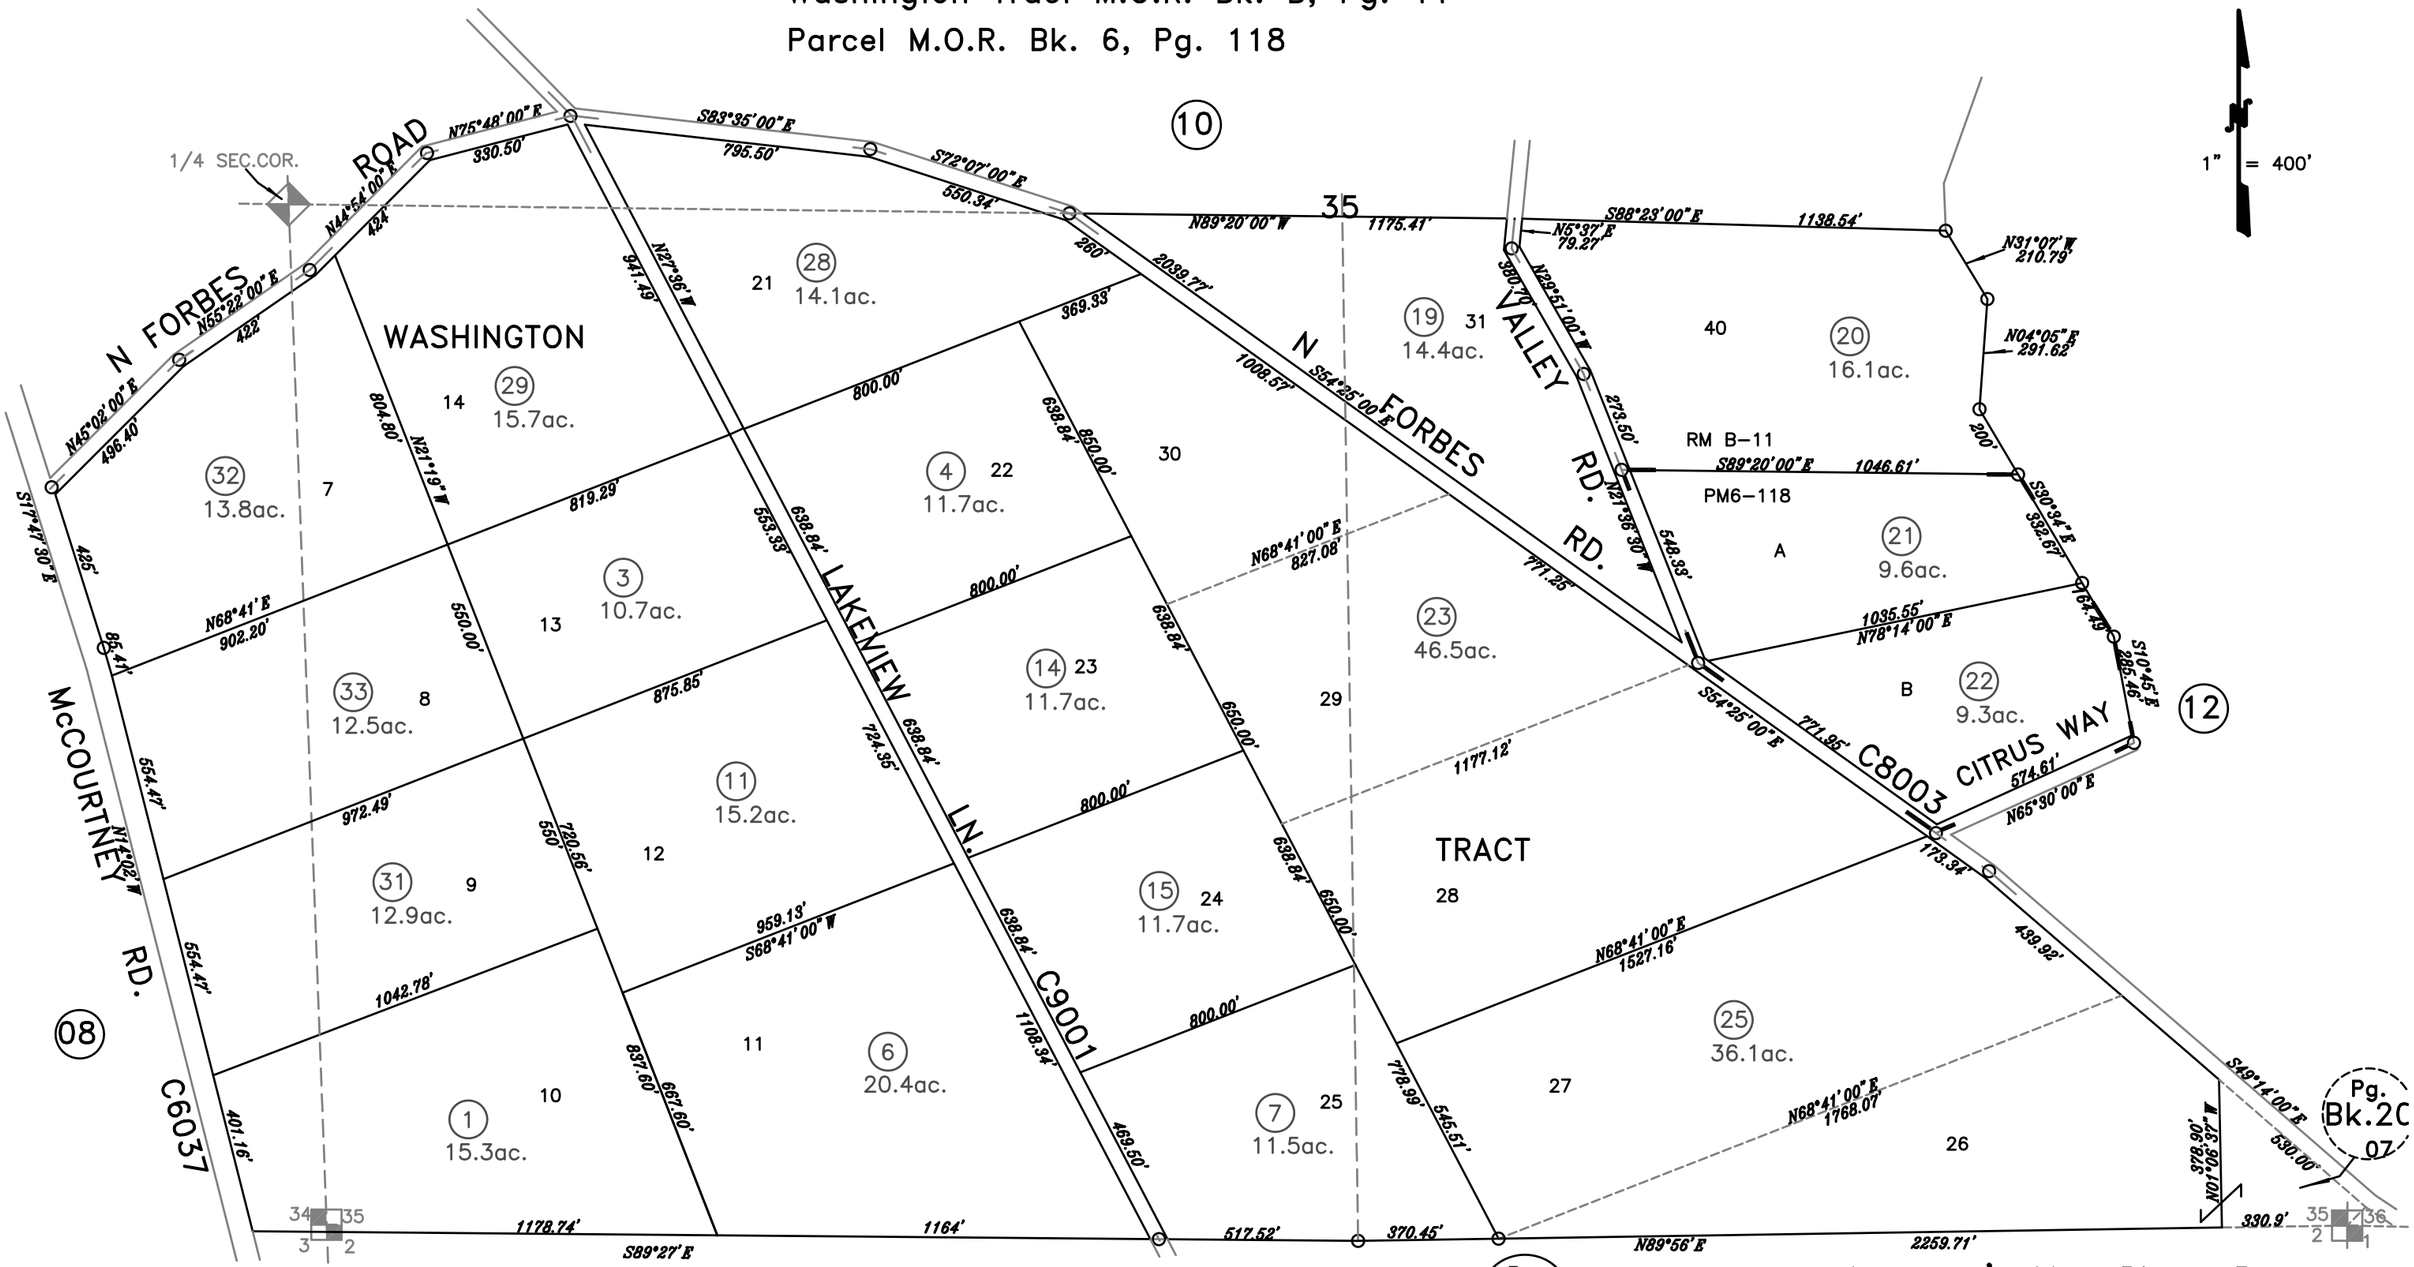


NOTE

All distances on curved lines are chord measurements.

06–05–2008
01–24–2001
09–12–2000
11–18–98 SKS
Page Redrawn per Basemap information.

NOTE

This map was prepared for assessment purposes only, and is not intended to illustrate legal building sites or establish precedence over local ordinances. Official information concerning size or use of any parcel should be obtained from recorded documents and local governing agencies.

Assessor's Map Bk.18 Pg.11
County of Placer, Calif.

15

NOTE

Assessor's Block Numbers Shown in Ellipses.
Assessor's Parcel Numbers Shown in Circles.