T.13N., R.6E., M.D.B.&M.

Parcel Map M.O.R. Bk. 28, Pg. 54, 75467
Parcel Map M.O.R. Bk. 25, Pg. 152, 75008
Parcel Map M.O.R. Bk. 8, Pg. 112
Parcel Map M.O.R. Bk. 15, Pg. 62, P-73396
Survey M.O.R. Bk. 15, Pg. 150, #2154
Survey M.O.R. Bk. 9, Pg. 3

Parcel Map M.O.R. Bk. 18, Pg. 134, 73888
Parcel Map M.O.R. Bk. 17, Pg. 29, P-73533
Parcel Map M.O.R. Bk. 17, Pg. 10, P-73456
Parcel Map M.O.R. Bk. 34, Pg. 11, DPM 20040145
Parcel Map M.O.R. Bk. 34, Pg. 59, DPM 20070062
Parcel Map M.O.R. Bk. 34, Pg. 145, DPM 20070360
Survey M.O.R. Bk. 21, Pg. 2, # 3079
Parcel Map M.O.R. Bk. 35, Pg. 9, DPM 20080062

20-06

1"= 1200'

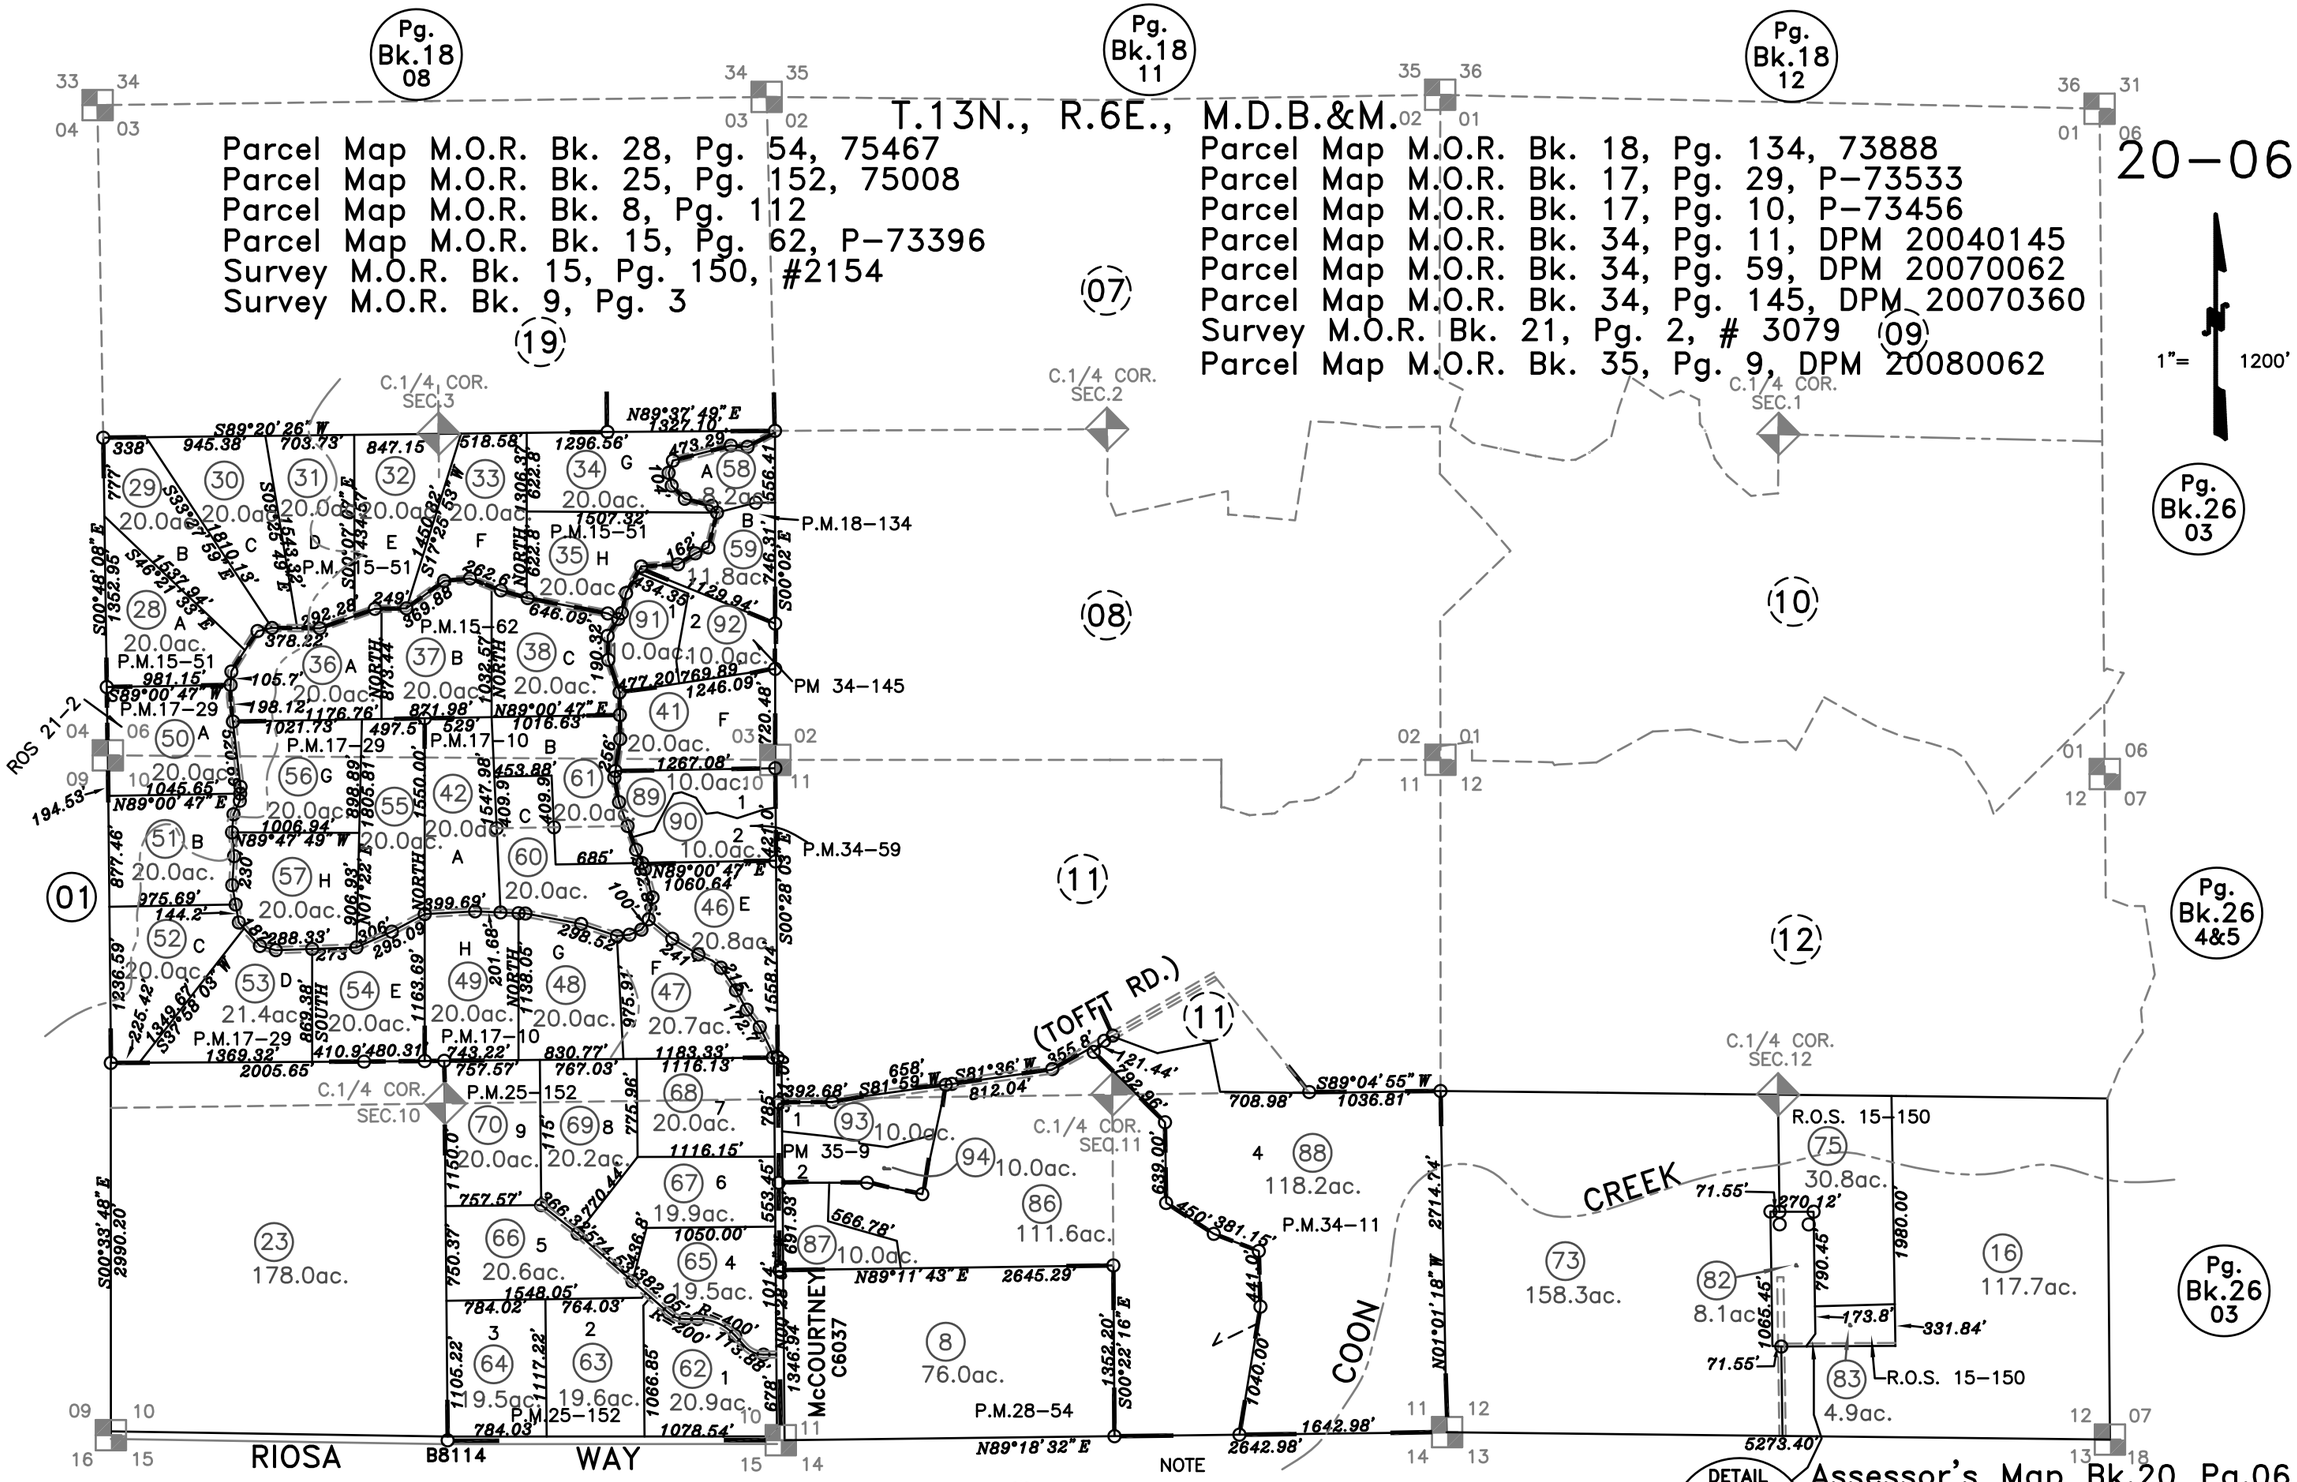

01-07-2011
10-30-2009
04-24-2008
12-10-2007
04-08-2004
03-04-2003 JAC
Page Redrawn Per BaseMap Information

NOTE
All distances on curved lines are chord measurements.

NOTE
This map was prepared for assessment purposes only, and is not intended to illustrate legal building sites or establish precedence over local ordinances. Official information concerning size or use of any parcel should be obtained from recorded documents and local governing agencies.

Assessor's Map Bk.20 Pg.06
County of Placer, Calif.

NOTE
Assessor's Block Numbers Shown in Ellipses.
Assessor's Parcel Numbers Shown in Circles.