PORS. N.W.1/4 & S.1/2 SEC.1 & N.E.1/4 SEC.12, T.13N., R.6E., M.D.B.&M.
& POR. S.W.1/4 SEC.6, T.13N., R.7E., M.D.B.&M.

20–10

Thermalands Unit 3, M.O.R. Bk.D, Pg.42
Parcel M.O.R. Bk.18, Pg.15, No.73830
Survey M.O.R. Bk.5, Pg.89

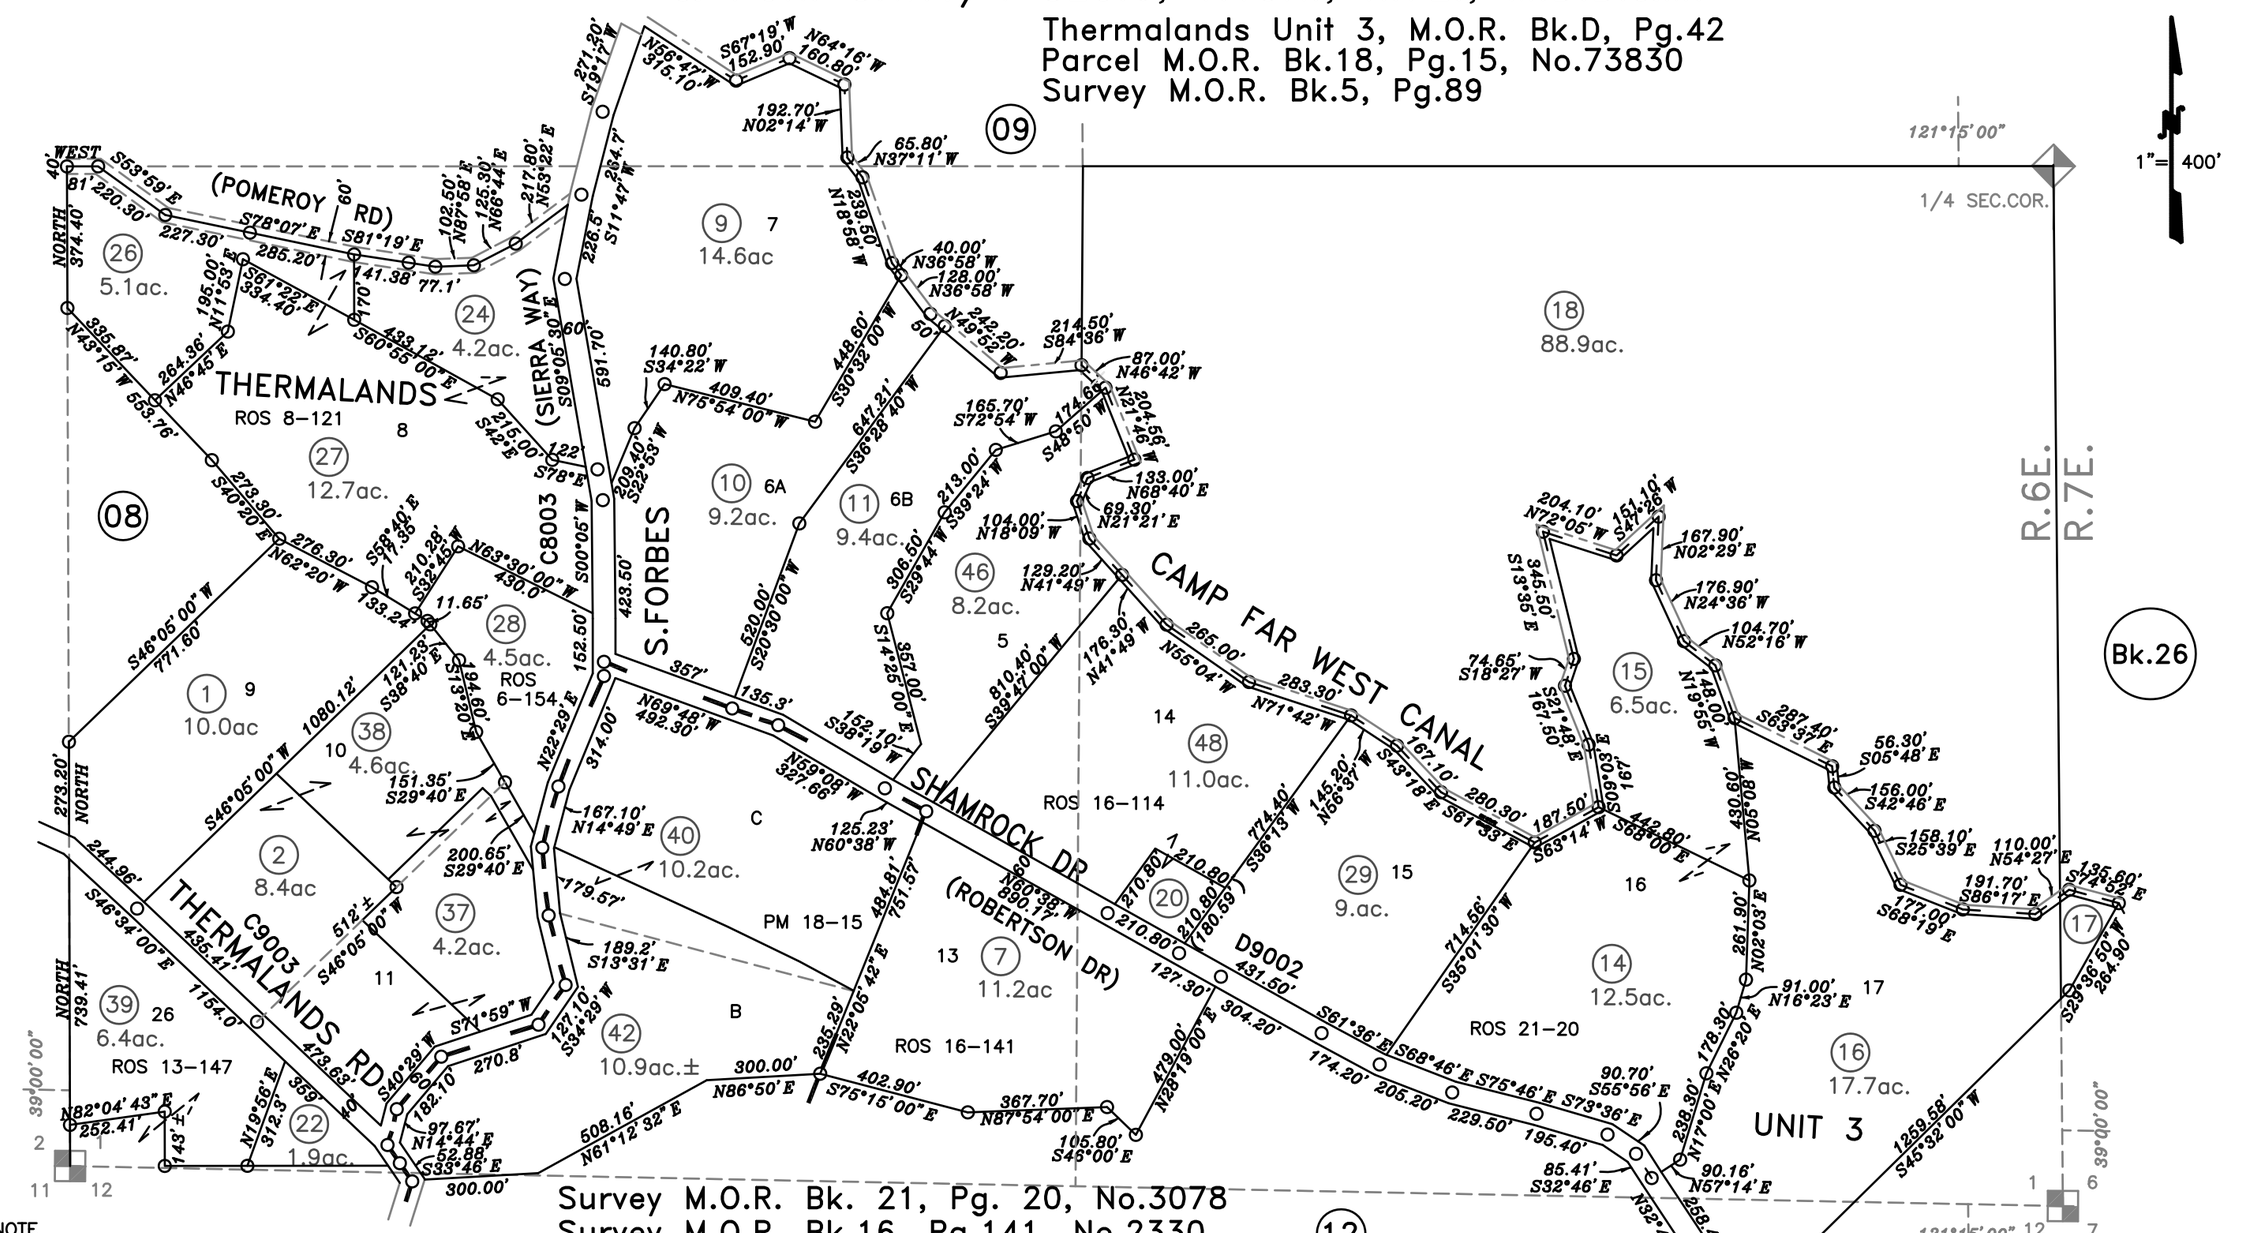

Survey M.O.R. Bk. 21, Pg. 20, No.3078
Survey M.O.R. Bk.16, Pg.141, No.2330
Survey M.O.R. Bk.16, Pg.114, No.2249
Survey M.O.R. Bk.6, Pg.116
Survey M.O.R. Bk.6, Pg.154
Survey M.O.R. Bk.8, Pg.121
Survey M.O.R. Bk.13, Pg.147

NOTE
All distances on curved lines are chord measurements.

04–04–2007
02–26–2007
01–02–2007
10–03–2005
08–29–2005
03–02–2004
01–20–2004
03–27–2002 MMG
Page Redrawn Per BaseMap Information

NOTE
This map was prepared for assessment purposes only, and is not intended to illustrate legal building sites or establish precedence over local ordinances. Official information concerning size or use of any parcel should be obtained from recorded documents and local governing agencies.

Assessor's Map Bk.20 Pg.10
County of Placer, Calif.

NOTE
Assessor's Block Numbers Shown in Ellipses.
Assessor's Parcel Numbers Shown in Circles.