POR. N.E.1/4 S.E.16, T.12N., R.6E., M.D.B.&M.
Parcel M..O.R. Bk.18, Pg.89

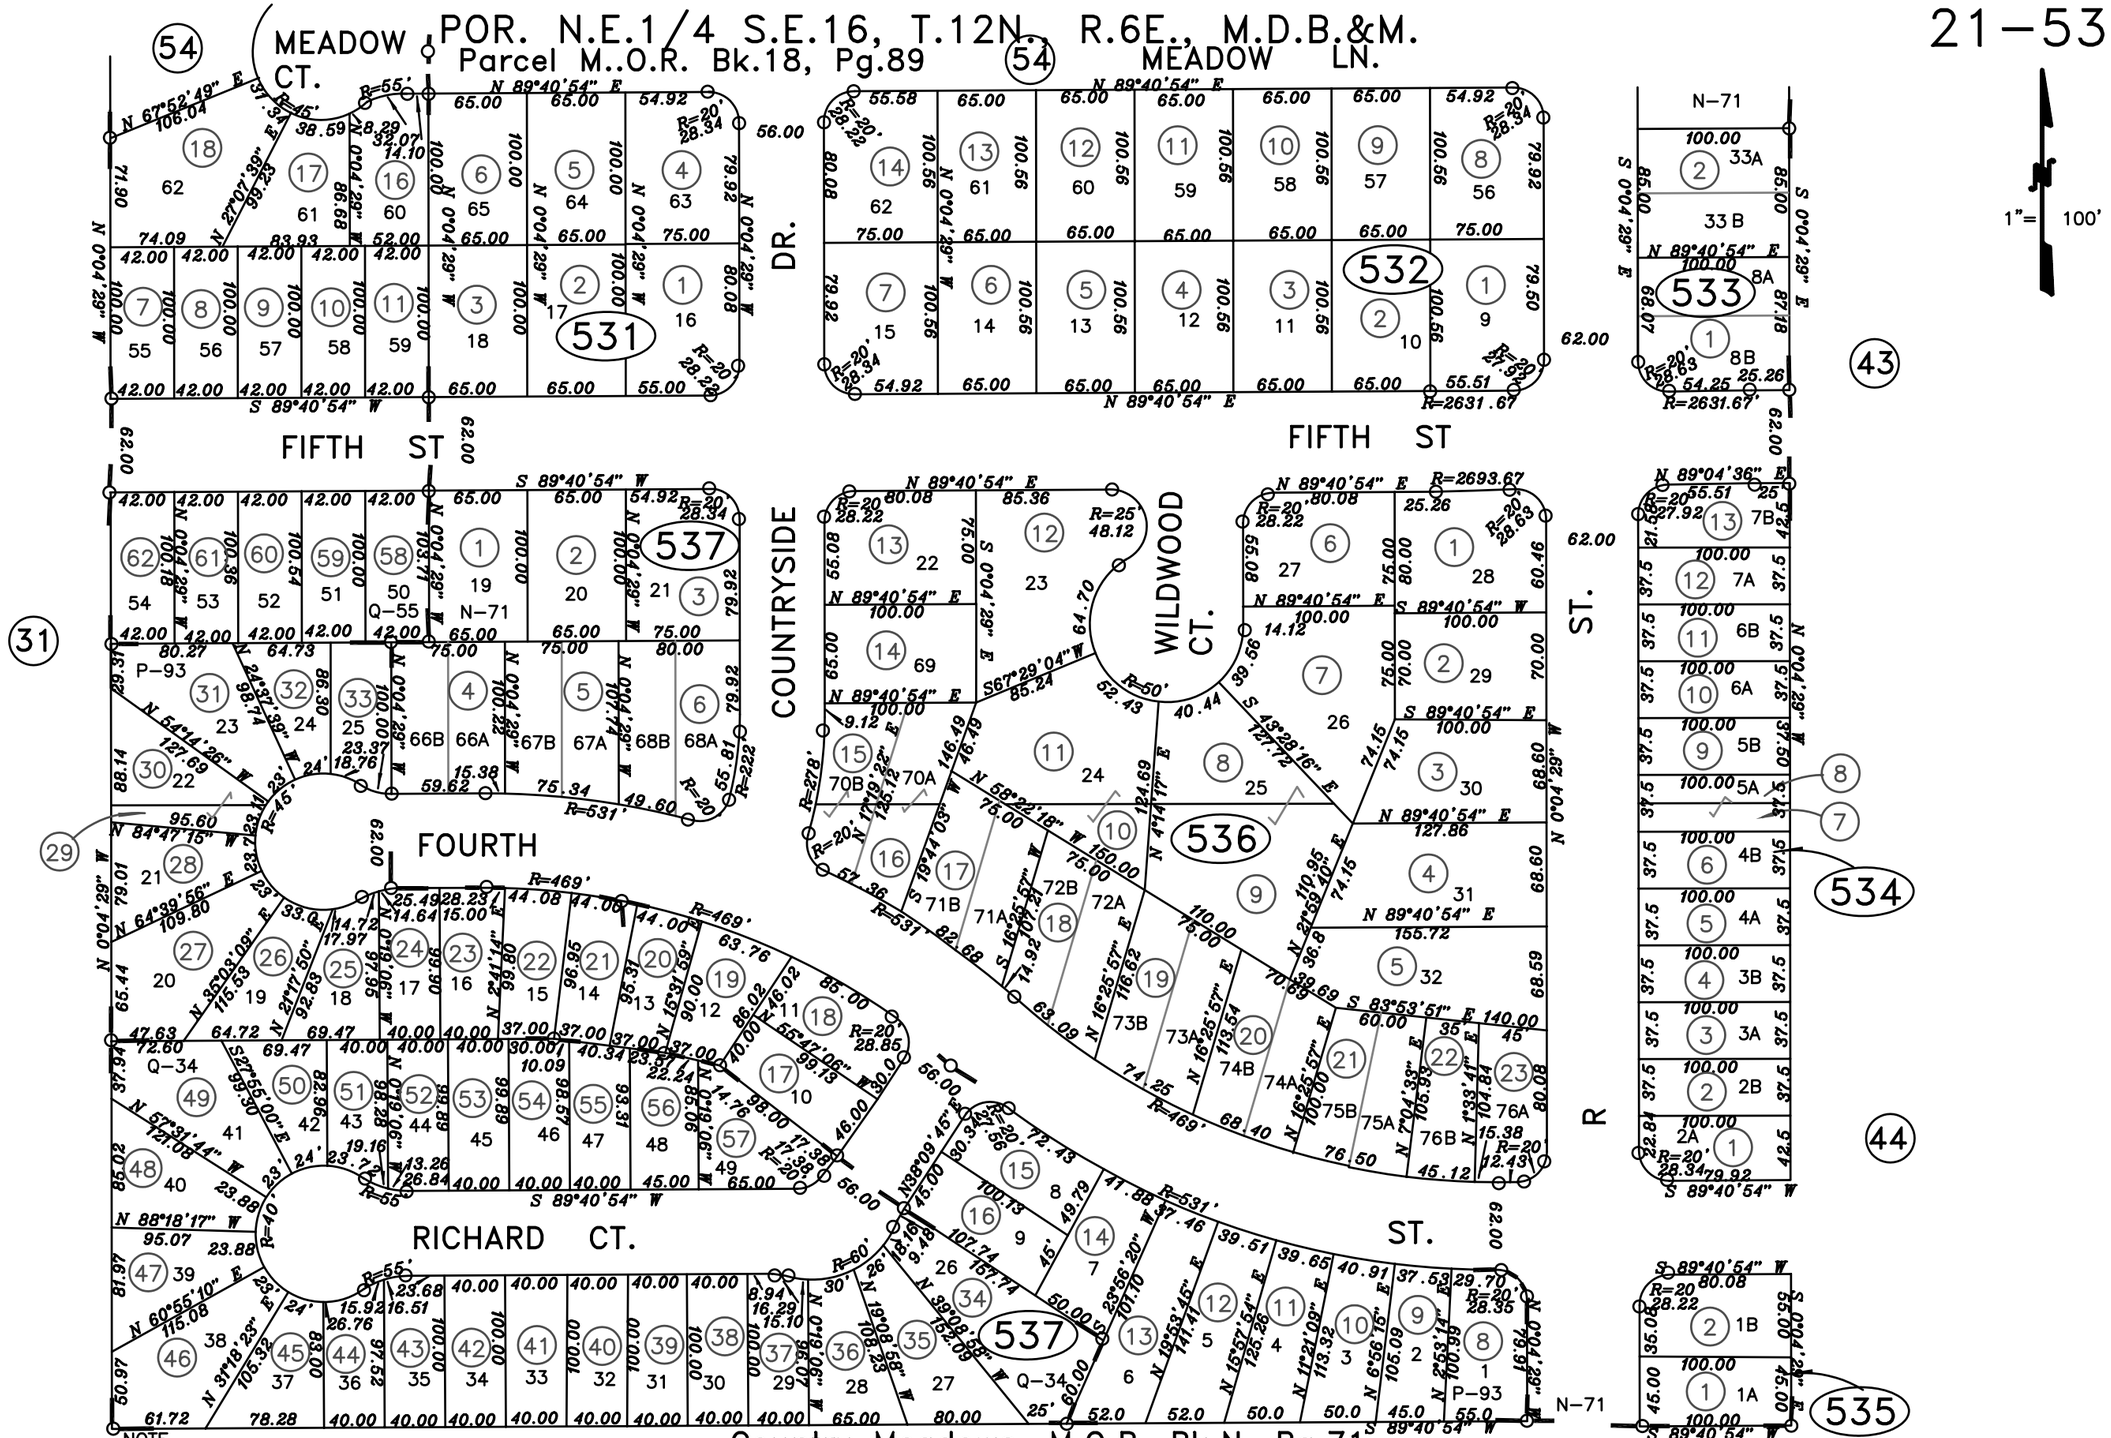

NOTE
This map was prepared for assessment purposes only and is not intended to illustrate legal building sites or establish precedence over local ordinance. Official information concerning size or use of any parcel should be obtained from recorded documents and local governing agencies.

Page Redrawn Electronically 04–16–98 BMJ

Country Meadows, M.O.R. Bk.N, Pg.71
Country Meadows, Unit 2–1 Bk.P, Pg.93
Country Meadows, Unit 2–11, Bk.Q, Pg.34
Country Meadows, Unit 2–111,Bk.Q, Pg.55, AMENDED
Parcel M.O.R. Bk.19, Pg.53

Assessor's Map Bk.21 Pg.53
County of Placer, Calif.

NOTE
Assessor's Block Numbers Shown in Ellipses.
Assessor's Parcel Numbers Shown in Circles.