Survey M.O.R. Bk. 18, Pg. 141, No. 2711
Survey M.O.R. Bk. 19, Pg. 29, No. 2725

T.13N., R.7E., M.D.B.&M.

Parcel M.O.R. Bk. 30, Pg.113, No.75743
Survey M.O.R. Bk. 19, Pg. 94, No.2839

26–07

1"= 1200'

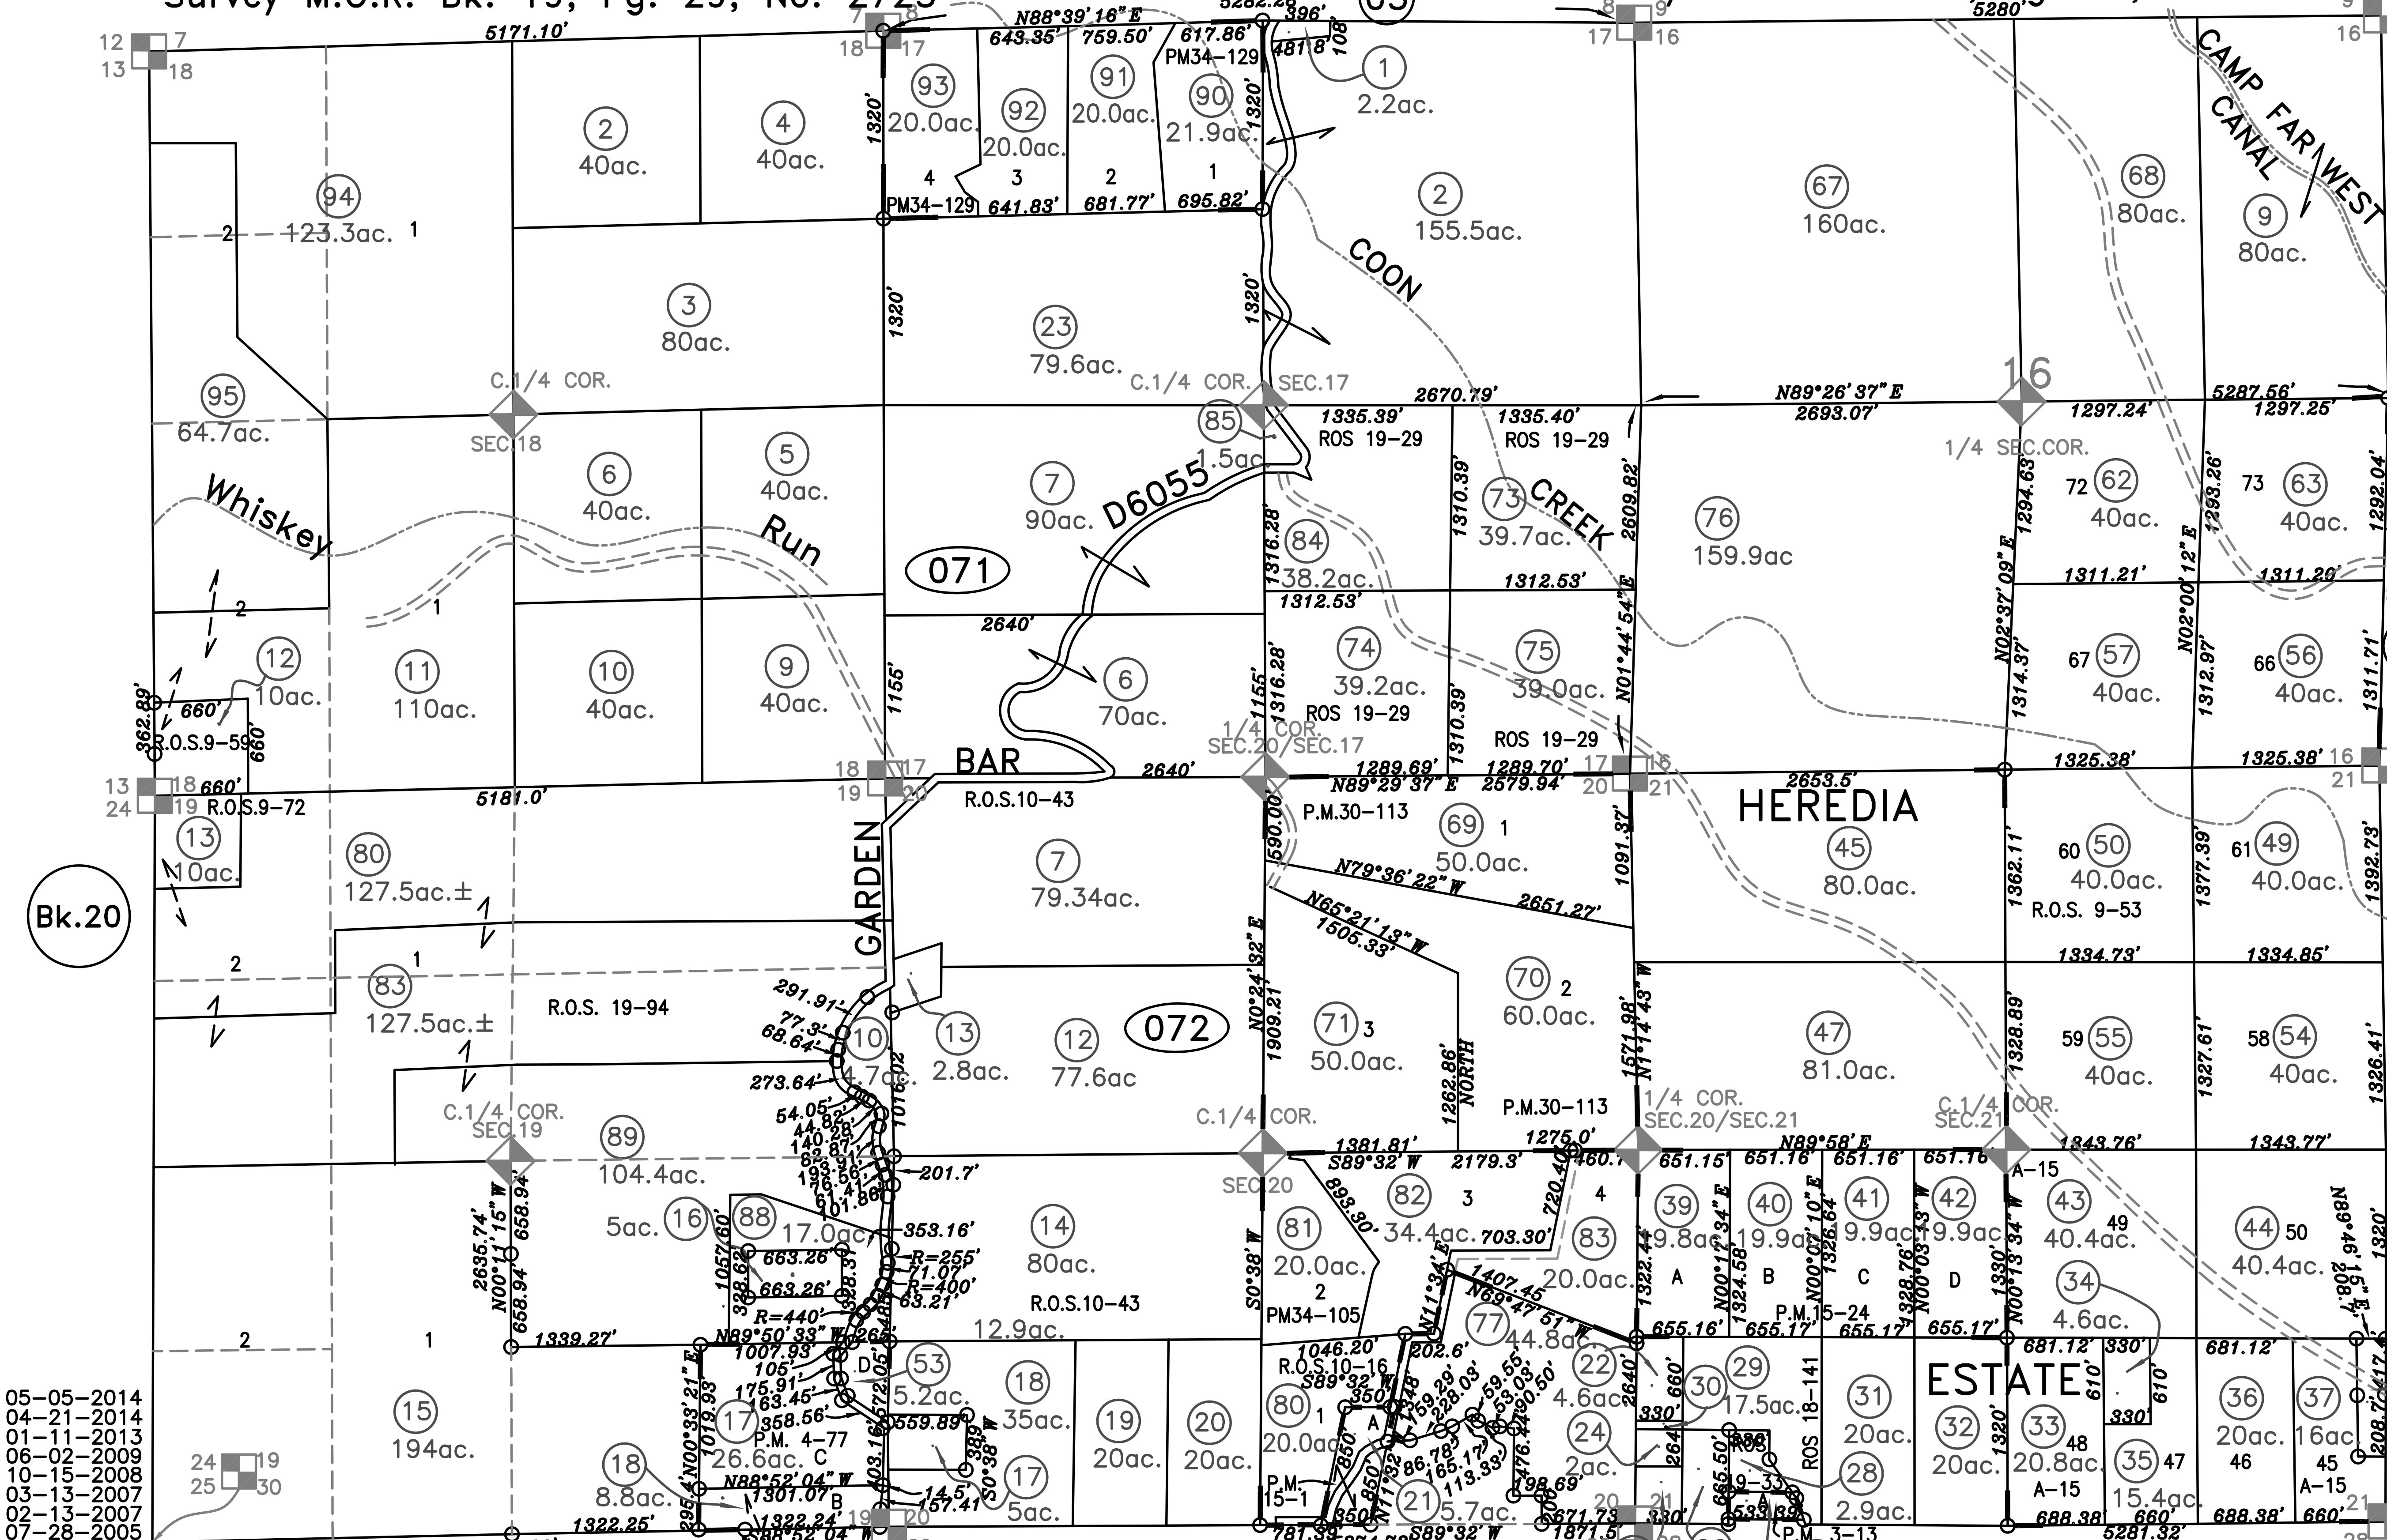

NOTE
This map was prepared for assessment purposes only, and is not intended to illustrate legal building sites or establish precedence over local ordinances. Official information concerning size or use of any parcel should be obtained from recorded documents and local governing agencies.

NOTE
All distances on curved lines are chord measurements.

NOTE
Assessor's Parcel Numbers Shown in Circles.
Assessor's Block Numbers Shown in Ellipses.

05-05-2014
04-21-2014
01-11-2013
06-02-2009
10-15-2008
03-13-2007
02-13-2007
07-28-2005
05-23-2005
11-30-2004
10-05-2004
12-31-2003
03-19-02 DRA/JAC
Page Redrawn
Per BaseMap Information

(14) Survey M.O.R. Bk. 6, Pg. 108
Parcel Map M.O.R. Bk. 4, Pg. 77
Parcel Map M.O.R. Bk. 3, Pg. 13
Heredia Estate M.O.R. Bk. A, Pg. 15
Parcel Map M.O.R. Bk. 34, Pg. 129, DPM–20040101

(16) Survey M.O.R. Bk.19, Pg.33
Survey M.O.R. Bk. 5, Pg. 1
Survey M.O.R. Bk. 9, Pgs. 53, 59 & 72
Parcel M.O.R. Bk. 15, Pgs. 1 & 24

Parcel M.O.R. Bk.34, Pg.105, P–76019

(18) Assessor's Map Bk.26 Pg.07
County of Placer, Calif.