POR. SEC. 25 & POR. SEC. 36, T.13N., R.7E., M.D.B.&M.

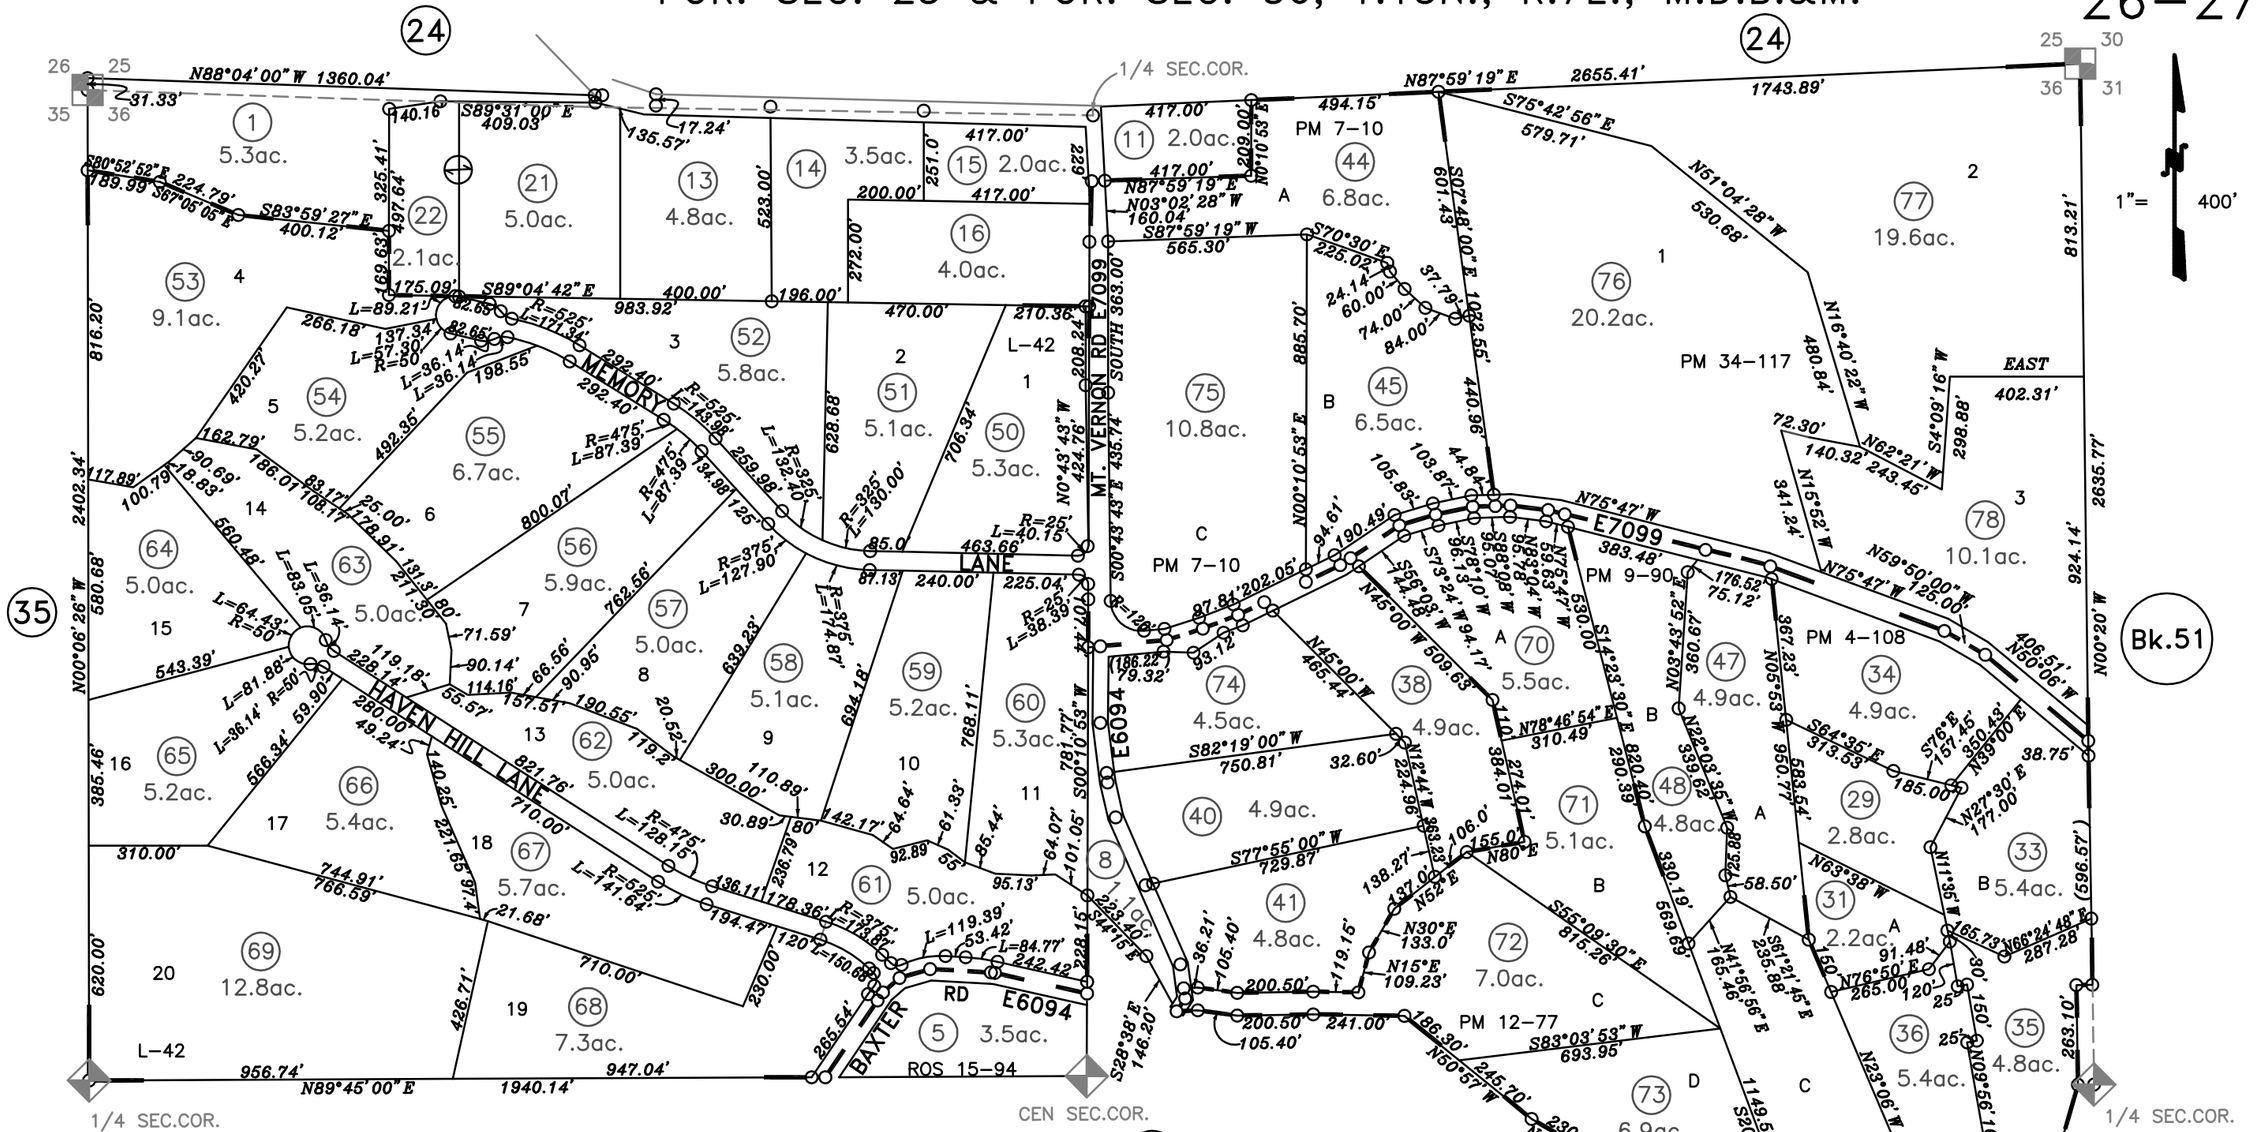

Survey M.O.R. Bk. 15, Pg. 94
Parcel M.O.R. Bk. 12, Pg. 77, P–72727
Mt. Vernon Estates, M.O.R. Bk. L, Pg. 42
Parcel M.O.R. Bk. 9, Pg. 90
Parcel M.O.R. Bk. 7, Pg. 10
Parcel M.O.R. Bk. 6, Pg. 138
Parcel M.O.R. Bk. 4, Pg. 108
Survey M.O.R. Bk. 2, Pg. 93
Parcel M.O.R. Bk. 34, Pg. 117, No. P75983

12–11–2008
05–26–2005 GHM
Page Drawn Per Basemap Information

NOTE
All distances on curved lines are chord measurements.

NOTE
Assessor's Block Numbers Shown in Ellipses.
Assessor's Parcel Numbers Shown in Circles.

NOTE
This map was prepared for assessment purposes only, and is not intended to illustrate legal building sites or establish precedence over local ordinances. Official information concerning size or use of any parcel should be obtained from recorded documents and local governing agencies.

Assessor's Map Bk.26 Pg.27
County of Placer, Calif.