# POR. S.1/2 SEC. 7, T.11N., R.7E., M.D.B.&M.

Clover Valley Estates Unit No. 3, M.O.R. Bk. K, Pg. 68
Mission Oaks, M.O.R. Bk. L, Pg. 8
Clover Valley Hills Unit No. 3B, M.O.R. Bk. O, Pg. 55
Parcel Map M.O.R. Bk. 25, Pg. 54
Parcel Map M.O.R. Bk. 25, Pg. 159

30–21

1"= 200'

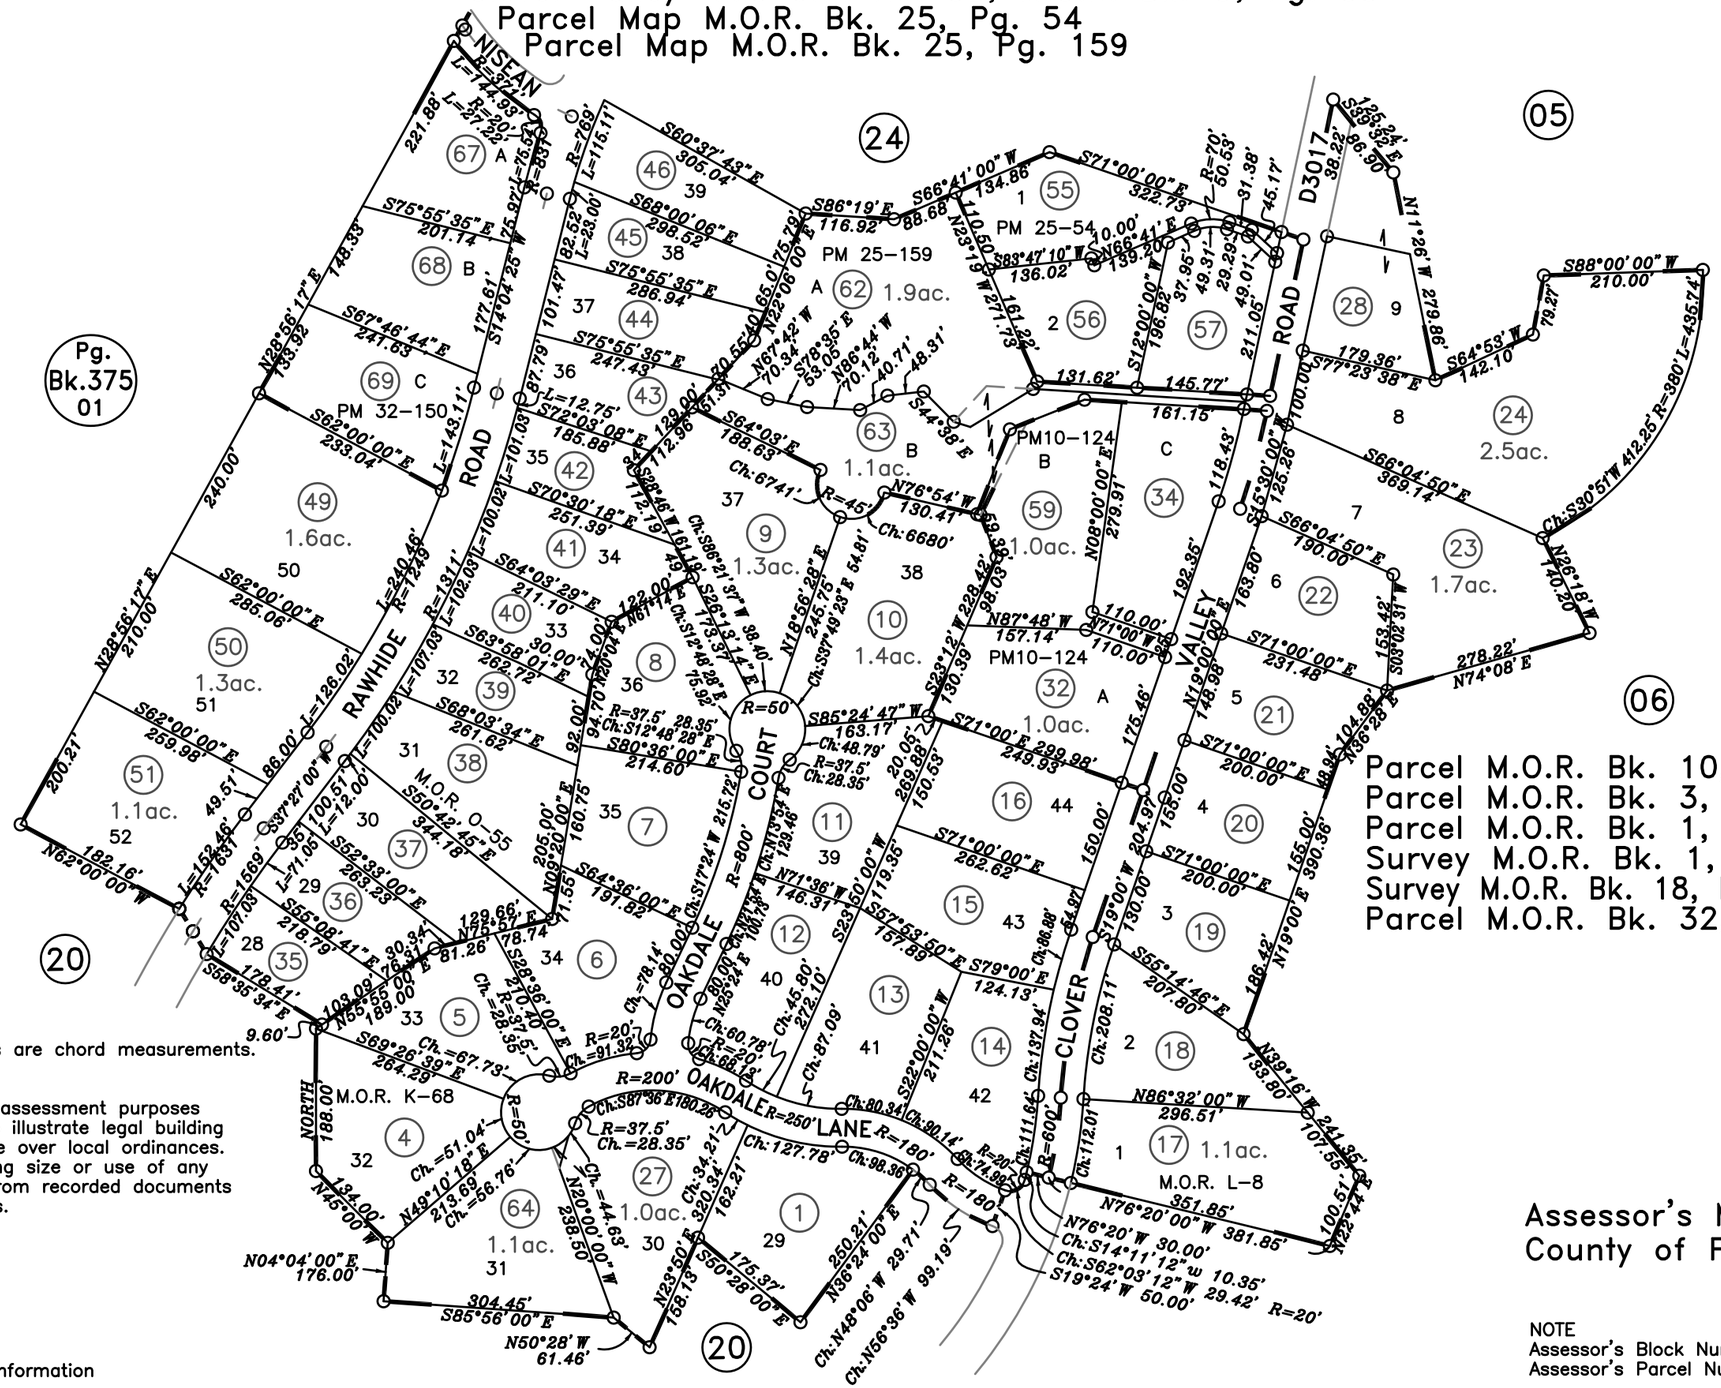


Parcel M.O.R. Bk. 10, Pg. 124
Parcel M.O.R. Bk. 3, Pg. 24
Parcel M.O.R. Bk. 1, Pg. 35 & 36
Survey M.O.R. Bk. 1, Pg. 100
Survey M.O.R. Bk. 18, Pg. 114, No.2661
Parcel M.O.R. Bk. 32, Pg. 150

NOTE
All distances on curved lines are chord measurements.

NOTE
This map was prepared for assessment purposes only, and is not intended to illustrate legal building sites or establish precedence over local ordinances. Official information concerning size or use of any parcel should be obtained from recorded documents and local governing agencies.

09–20–2006
06–09–2004 GHM
Page Drawn Per Basemap Information

Assessor's Map Bk.30 Pg.21
County of Placer, Calif.

NOTE
Assessor's Block Numbers Shown in Ellipses.
Assessor's Parcel Numbers Shown in Circles.