N1/2, N 1/2 NE1/4 SW1/4 SEC.14, T.12 N., R.7 E., M.D.B.&M.

Parcel M.O.R. Bk.10, Pg.118
Survey M.O.R. Bk.6, Pg.89

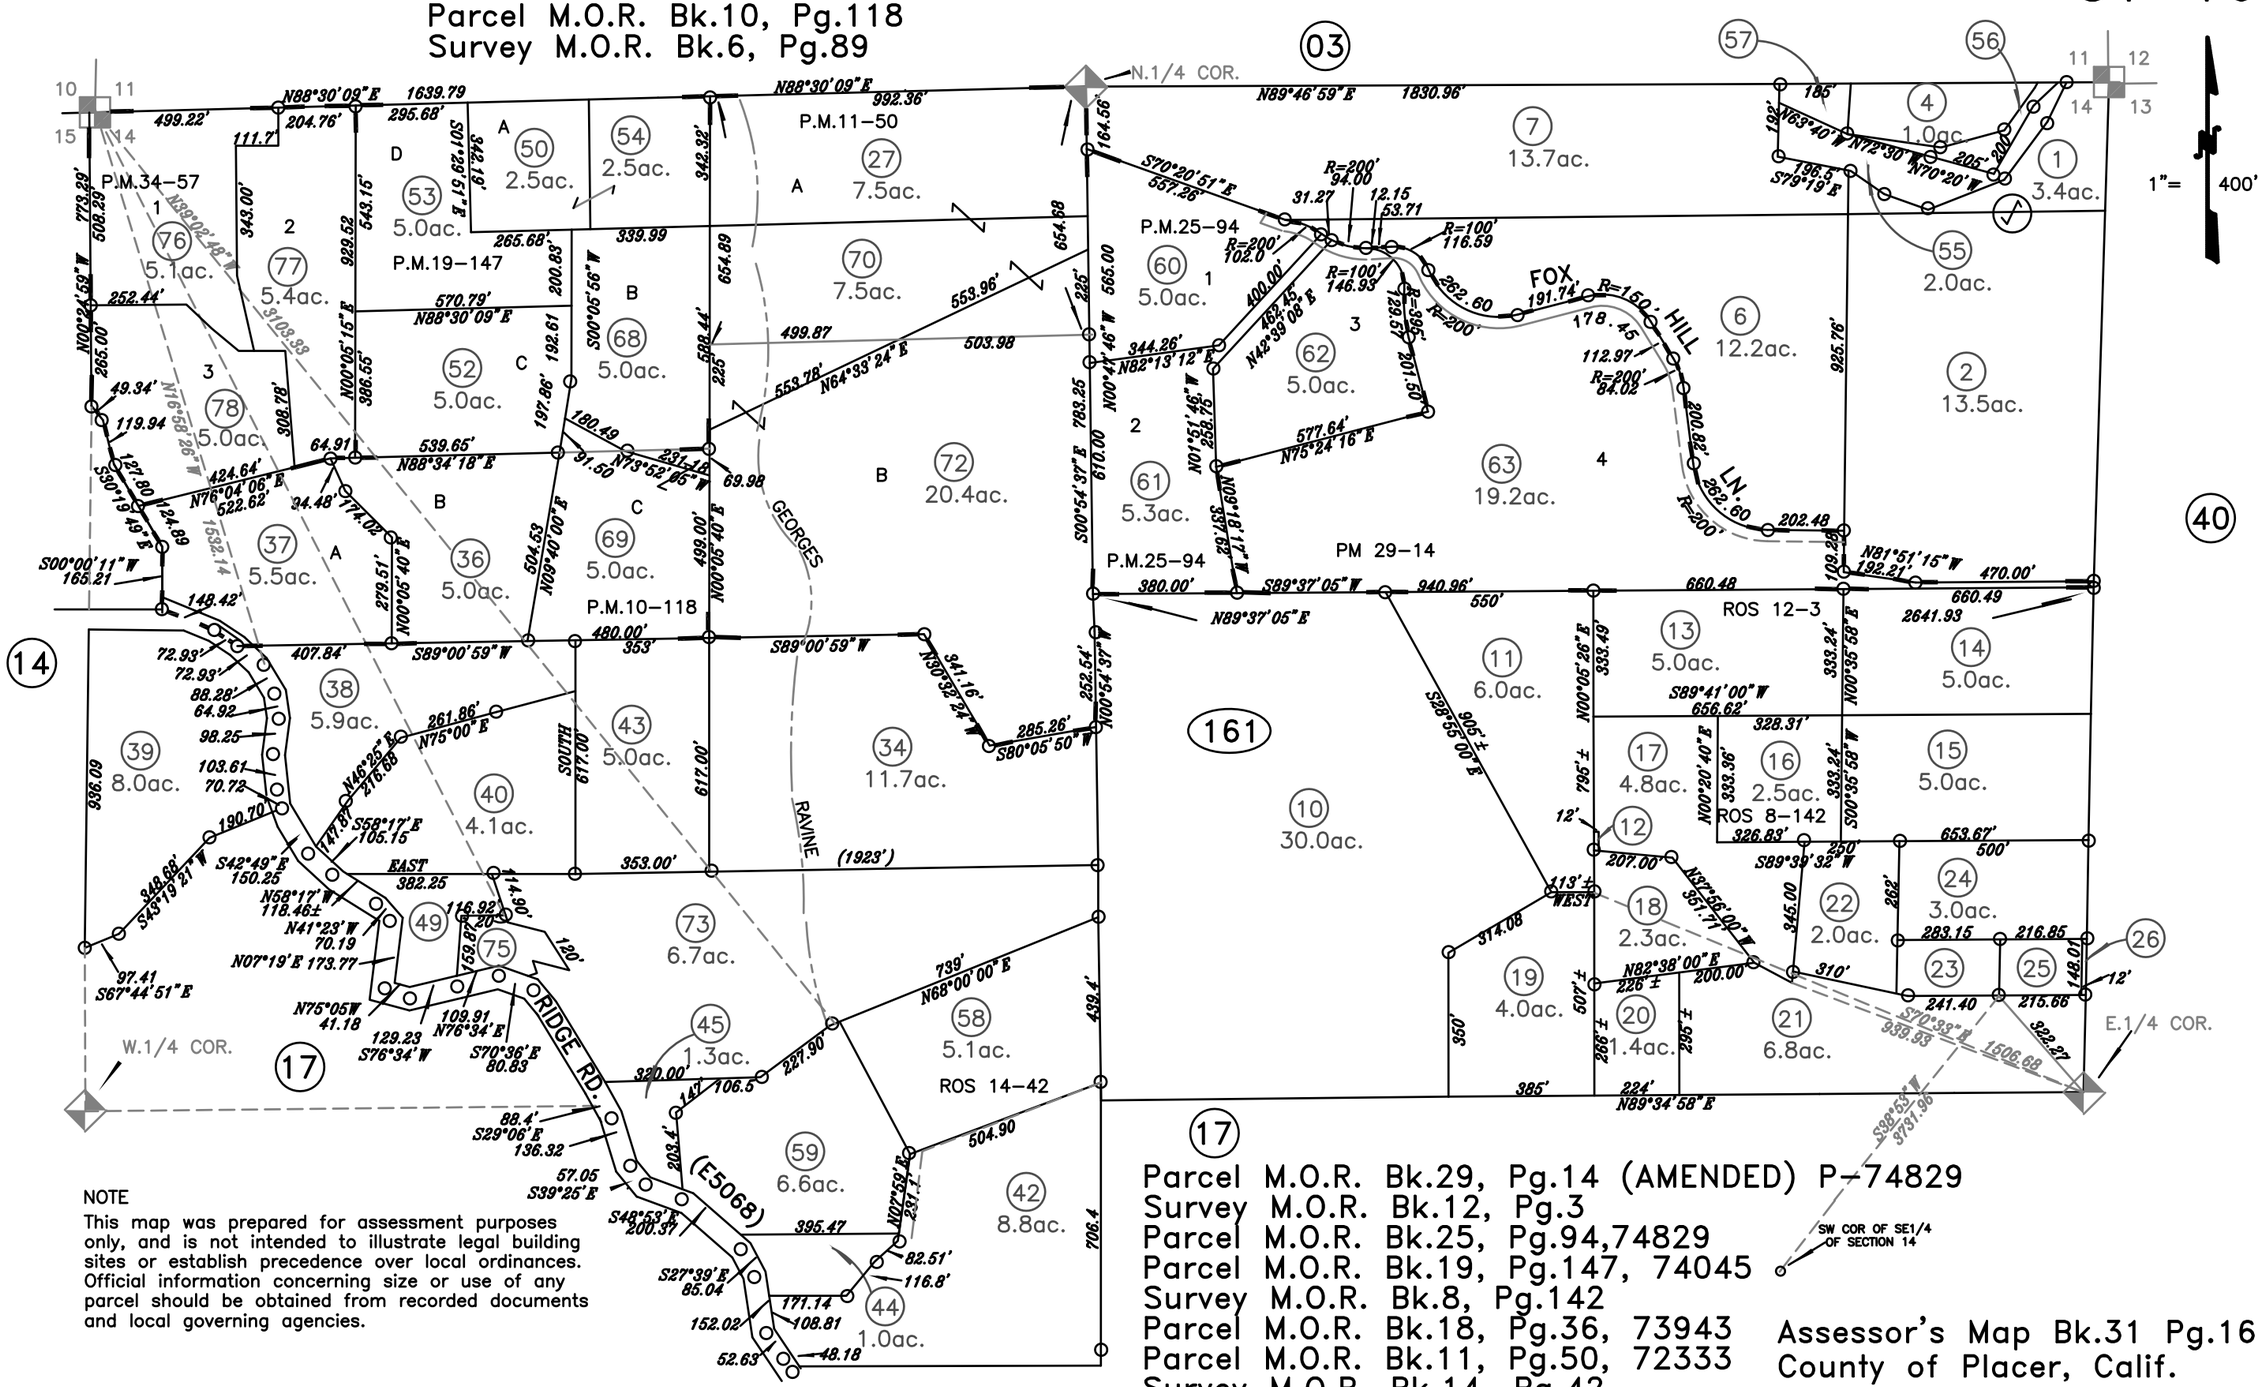

NOTE
This map was prepared for assessment purposes only, and is not intended to illustrate legal building sites or establish precedence over local ordinances. Official information concerning size or use of any parcel should be obtained from recorded documents and local governing agencies.

Parcel M.O.R. Bk.34, Pg.57, DPM 20060616

04–16–2008
03–26–2007
02–14–2007
12–14–98 BMJ
Page Redrawn From Base Map Information

Parcel M.O.R. Bk.29, Pg.14 (AMENDED) P–74829
Survey M.O.R. Bk.12, Pg.3
Parcel M.O.R. Bk.25, Pg.94,74829
Parcel M.O.R. Bk.19, Pg.147, 74045
Survey M.O.R. Bk.8, Pg.142
Parcel M.O.R. Bk.18, Pg.36, 73943
Parcel M.O.R. Bk.11, Pg.50, 72333
Survey M.O.R. Bk.14, Pg.42

Assessor's Map Bk.31 Pg.16
County of Placer, Calif.

NOTE
Assessor's Block Numbers Shown in Ellipses.
Assessor's Parcel Numbers Shown in Circles.