N.1/2 SEC.29, T.12N., R.7E., M.D.B.&M.

Survey M.O.R. Bk. 3, Pg. 12
Survey M.O.R. Bk. 11, Pg. 73, 1336
Survey M.O.R. Bk. 14, Pg. 27, 1857
Survey M.O.R. Bk. 14, Pg. 91, 1912

Parcel M.O.R. Bk. 32, Pg. 60 No.76014
Bickford Ranch Lg. Lot Subd., M.O.R. Bk. BB, Pg. 77

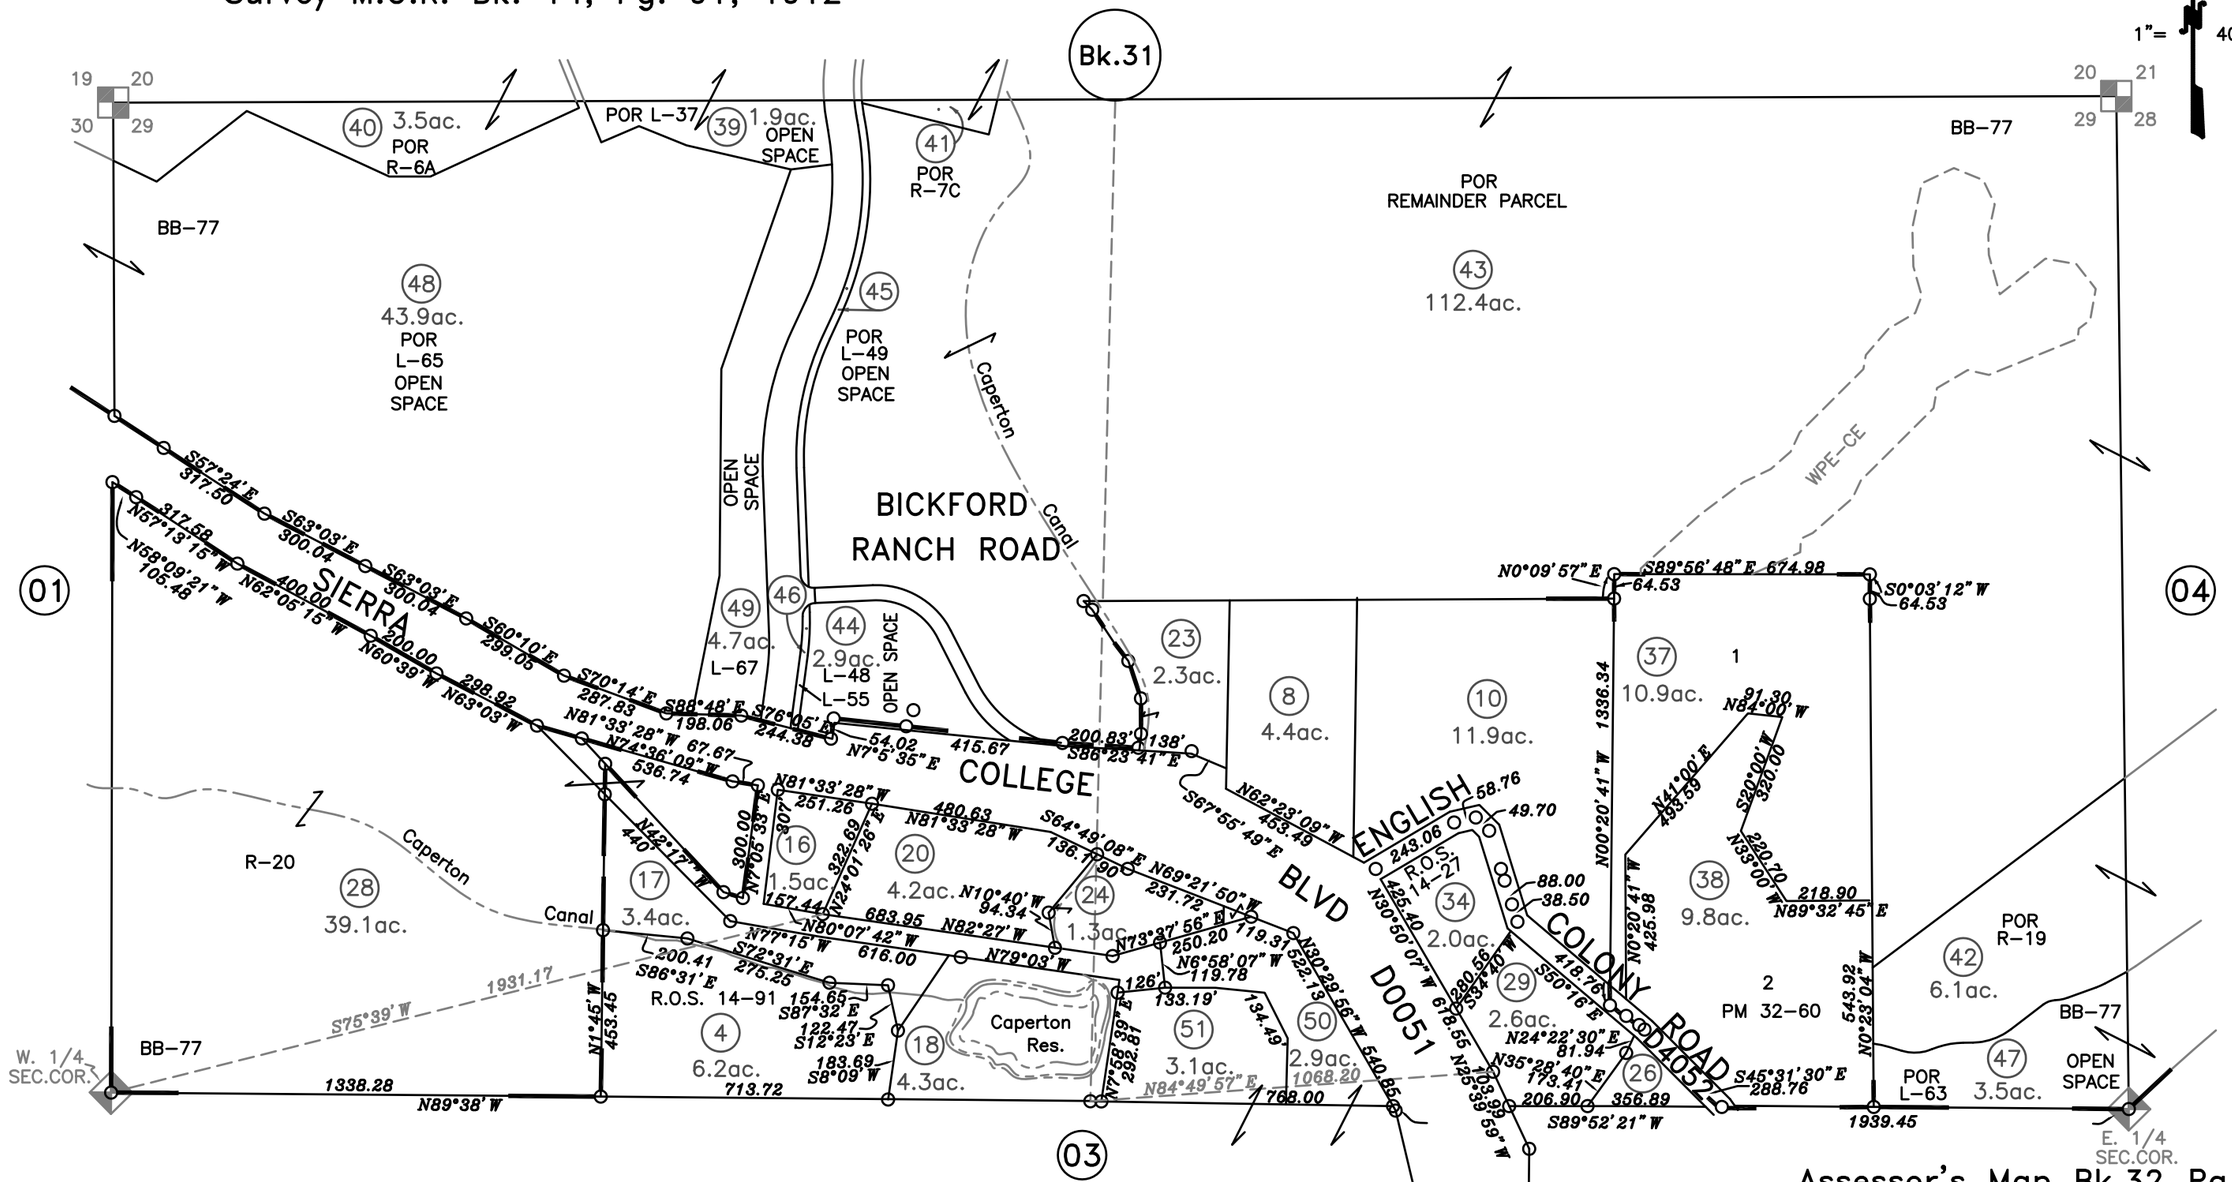

Assessor's Map Bk.32 Pg.02
County of Placer, Calif.

NOTE
All distances on curved lines are chord measurements.

09-18-2008
08-23-2007
07-26-2005
11-02-99 CAA
Page Redrawn per Basemap Information

NOTE
This map was prepared for assessment purposes only, and is not intended to illustrate legal building sites or establish precedence over local ordinances. Official information concerning size or use of any parcel should be obtained from recorded documents and local governing agencies.

NOTE
Assessor's Block Numbers Shown in Ellipses.
Assessor's Parcel Numbers Shown in Circles.