POR. SEC.35, T.12N., R.7E., M.D.B.&M.

32-19

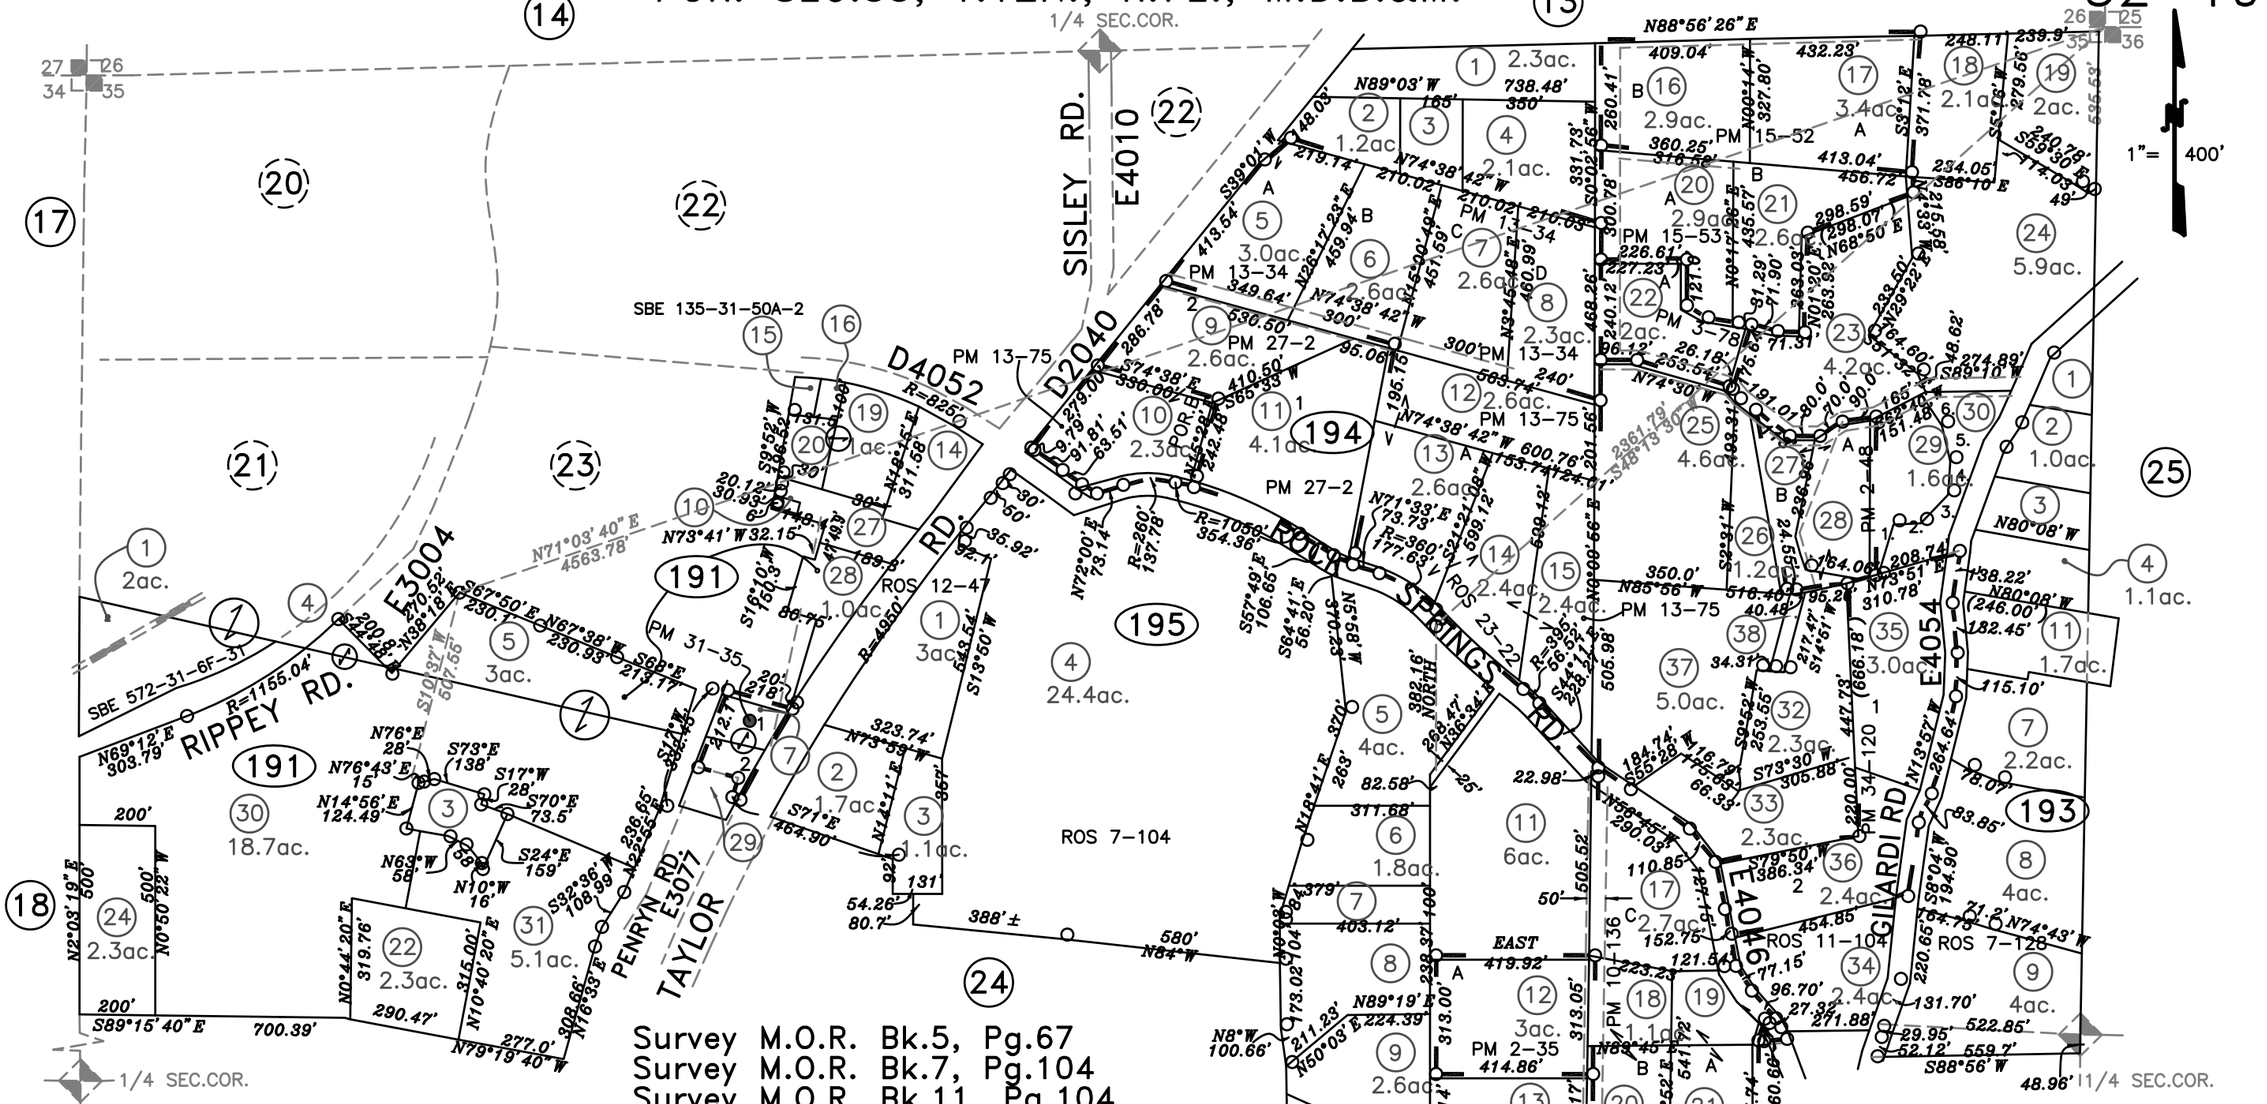

Survey M.O.R. Bk.7, Pg.128
Parcel M.O.R. Bk.2, Pg.35&48
Parcel M.O.R. Bk.3, Pg.78
Parcel M.O.R. Bk.10, Pg.136
Parcel M.O.R. Bk.12, Pg.14, P-72553
Parcel M.O.R. Bk.13, Pg.34, P-73029
Parcel M.O.R. Bk.13, Pg.75, P-73090

Survey M.O.R. Bk.5, Pg.67
Survey M.O.R. Bk.7, Pg.104
Survey M.O.R. Bk.11, Pg.104
Survey M.O.R. Bk.12, Pg.47
Parcel M.O.R. Bk.15, Pg.52, P-73314
Parcel M.O.R. Bk.15, Pg.53, P-72505
Parcel M.O.R. Bk.27, Pg.2, P-75332
Parcel M.O.R. Bk.31, Pg.35, P-75874
Parcel M.O.R. Bk.34, Pg.120
Survey M.O.R. Bk.23, Pg.22

1. N16°48'E 144.92'
2. N87°08'E 72.36'
3. N43°41'E 104.37'
4. N03°43'E 87.64'
5. N13°06'W 97.00'
6. N33°42'W 99.44'

NOTE
This map was prepared for assessment purposes only, and is not intended to illustrate legal building sites or establish precedence over local ordinances. Official information concerning size or use of any parcel should be obtained from recorded documents and local governing agencies.

10-28-2015
06-11-2014
11-14-2013
02-18-2009
01-04-2007
03-23-2006
02-02-2006
07-17-2003
04-25-2001 10-04-2016
02-26-2001 SKS
Page Redrawn Per BaseMap Information.

NOTE
All distances on curved lines are chord measurements.

Assessor's Map Bk.32 Pg.19
County of Placer, Calif.

NOTE
Assessor's Block Numbers Shown in Ellipses.
Assessor's Parcel Numbers Shown in Circles.