N. 1/2 & POR. S.E. 1/4 SEC.26, T.11N., R.7E., M.D.B.&M.

35–02

Survey M.O.R. Bk. 2, Pg. 39
Parcel M.O.R. Bk. 1, Pg. 106
Parcel M.O.R. Bk. 27, Pg. 53, 74943
Parcel M.O.R. Bk. 25, Pg. 46, 74884
Survey M.O.R. Bk. 9, Pg. 154, No.1084
Parcel M.O.R. Bk. 16, Pg. 105, P–73347
Survey M.O.R. Bk.6 Pg. 69
Parcel M.O.R. Bk. 35, Pg. 16

Survey M.O.R. Bk. 5, Pg. 110
Parcel M.O.R. Bk. 6, Pg. 107
Parcel M.O.R. Bk. 5, Pg. 150 & 1554
Parcel M.O.R. Bk. 4, Pg. 123
Parcel M.O.R. Bk. 3 Pg. 3 & 112
Survey M.O.R. Bk. 4, Pg. 72
Terracina, Tract #928, M.O.R. Bk. AA, Pg. 100
Parcel M.O.R. Bk. 34, Pg. 66, DPM 20050318

1"= 400'

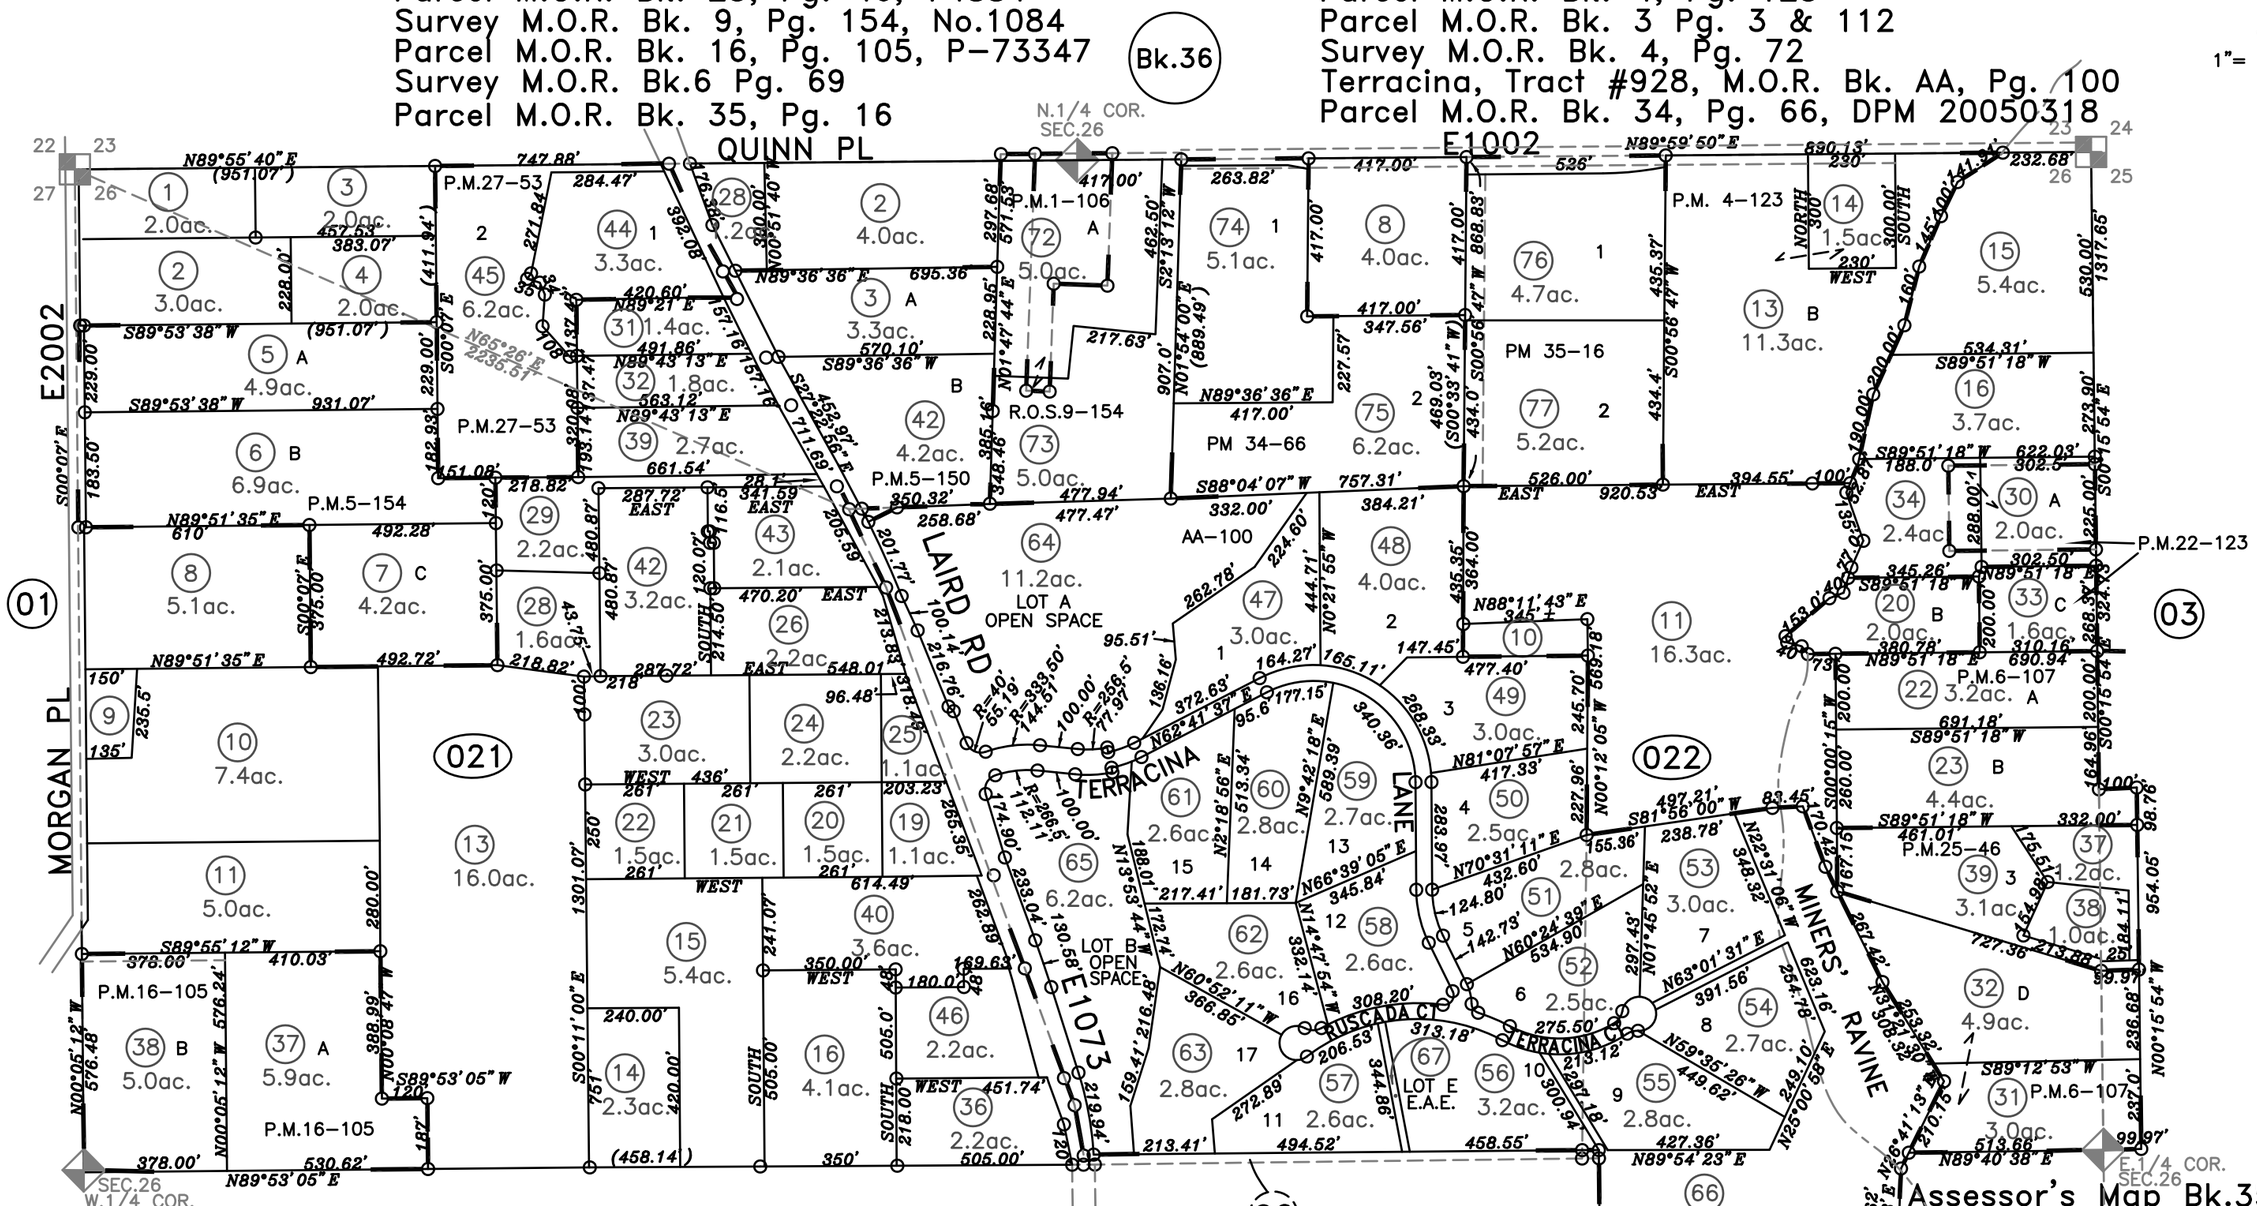

03–08–2007
02–22–2007
10–24–2006
08–16–2006
07–12–2006
04–04–2006
03–01–2006
04–26–2005 JAC
05–05–2014
04–25–2014
07–07–2011
06–11–2008
Page Redrawn Per BaseMap Information

NOTE
All distances on curved lines are chord measurements.

NOTE
This map was prepared for assessment purposes only, and is not intended to illustrate legal building sites or establish precedence over local ordinances. Official information concerning size or use of any parcel should be obtained from recorded documents and local governing agencies.

Assessor's Map Bk.35 Pg.0
County of Placer, Calif.

NOTE
Assessor's Block Numbers Shown in Ellipses.
Assessor's Parcel Numbers Shown in Circles.