POR. N.1/2 SEC.14, T.11N., R.7E., M.D.B.&M.

36-01

Hickey Tract M.O.R. Bk.A, Pg.45
Survey M.O.R. Bk.4, Pg.75
Parcel Map M.O.R. Bk.4, Pg.47
Parcel Map M.O.R. Bk.5, Pg.160
Parcel Map M.O.R. Bk.7, Pg.55
Parcel Map M.O.R. Bk.30, Pg.91, No.75740

Parcel Map M.O.R. Bk.26, Pg.81, 75283
Survey M.O.R. Bk.10, Pg.82, No.1162
Survey M.O.R. Bk.11, Pg.32, No.1318
Parcel Map M.O.R. Bk.14, Pg.9, 72992
Val Verde Ranch, M.O.R. Bk.L, Pg.98
Survey M.O.R. Bk.16, Pg.81, #2270

1"= 400'

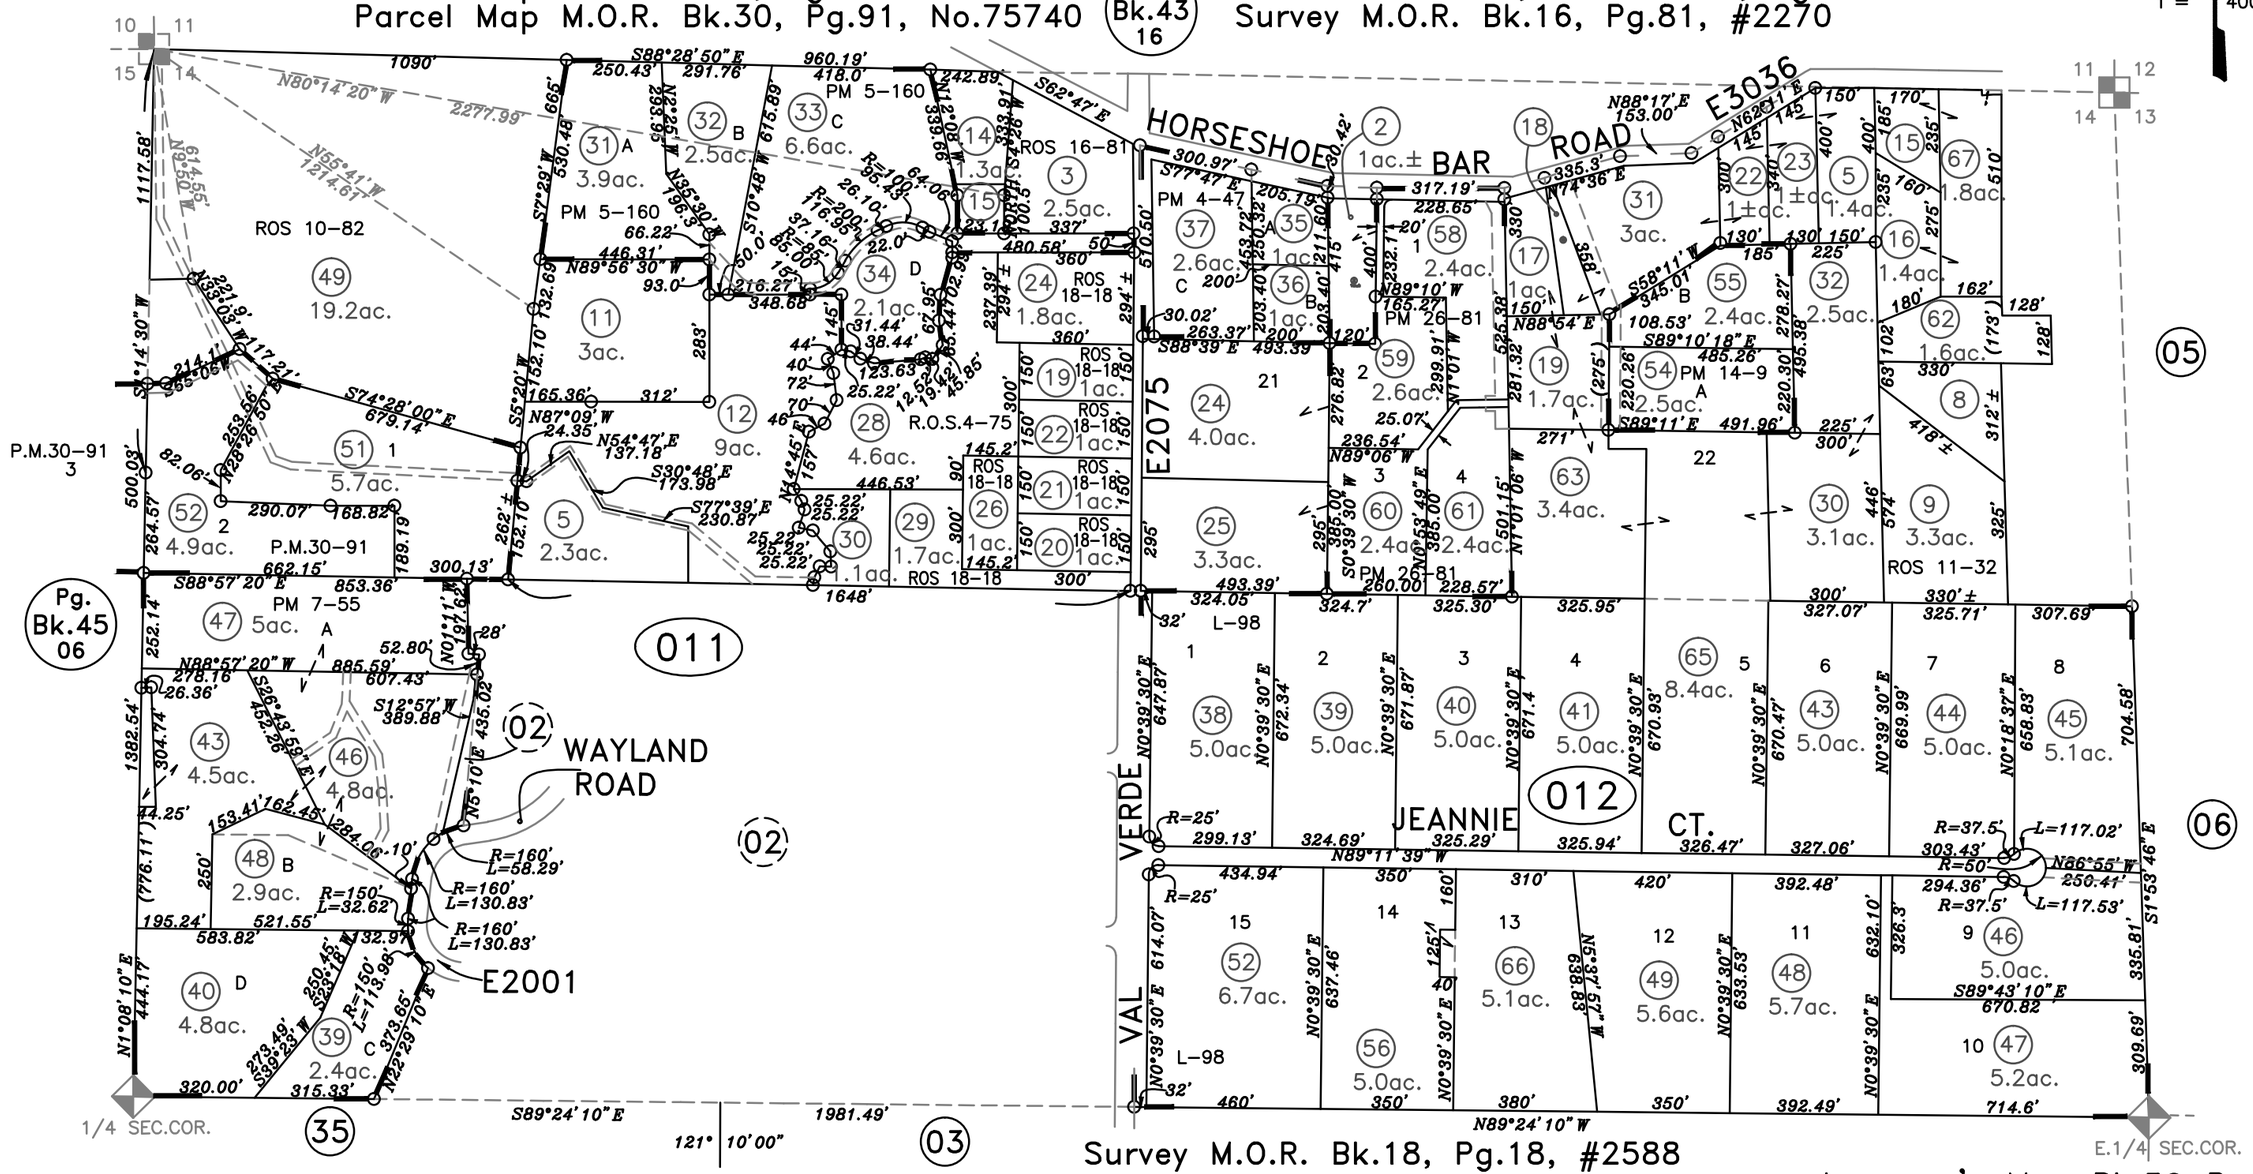

Survey M.O.R. Bk.18, Pg.18, #2588

Assessor's Map Bk.36 Pg.01
County of Placer, Calif.

10-09-2012
10-04-2012
10-20-2008
04-04-2008
04-03-2008
01-03-2006
10-10-2001
05-15-2001 SKS
Page Redrawn Per BaseMap Information.

NOTE

This map was prepared for assessment purposes only, and is not intended to illustrate legal building sites or establish precedence over local ordinances. Official information concerning size or use of any parcel should be obtained from recorded documents and local governing agencies.

NOTE

All distances on curved lines are chord measurements.

NOTE

Assessor's Block Numbers Shown in Ellipses.
Assessor's Parcel Numbers Shown in Circles.