POR. S.1/2 SEC.1, T.11N.,R.7E.,M.D.B.&M.
Parcel M.O.R. Bk. 5, Pg. 82 Survey M.O.R. Bk. 22, Pg. 24, No.3255
Parcel M.O.R. Bk. 8, Pg. 33
Parcel M.O.R. Bk. 10, Pg. 132
Parcel M.O.R. Bk. 11, Pg. 104, P-72245
Stage Coach Trail, Tr. 420, M.O.R. Bk.L, Pg. 101
Parcel M.O.R. Bk. 14, Pg. 80, P-72978
Parcel M.O.R. Bk. 17, Pg. 42, P-73781

37-02

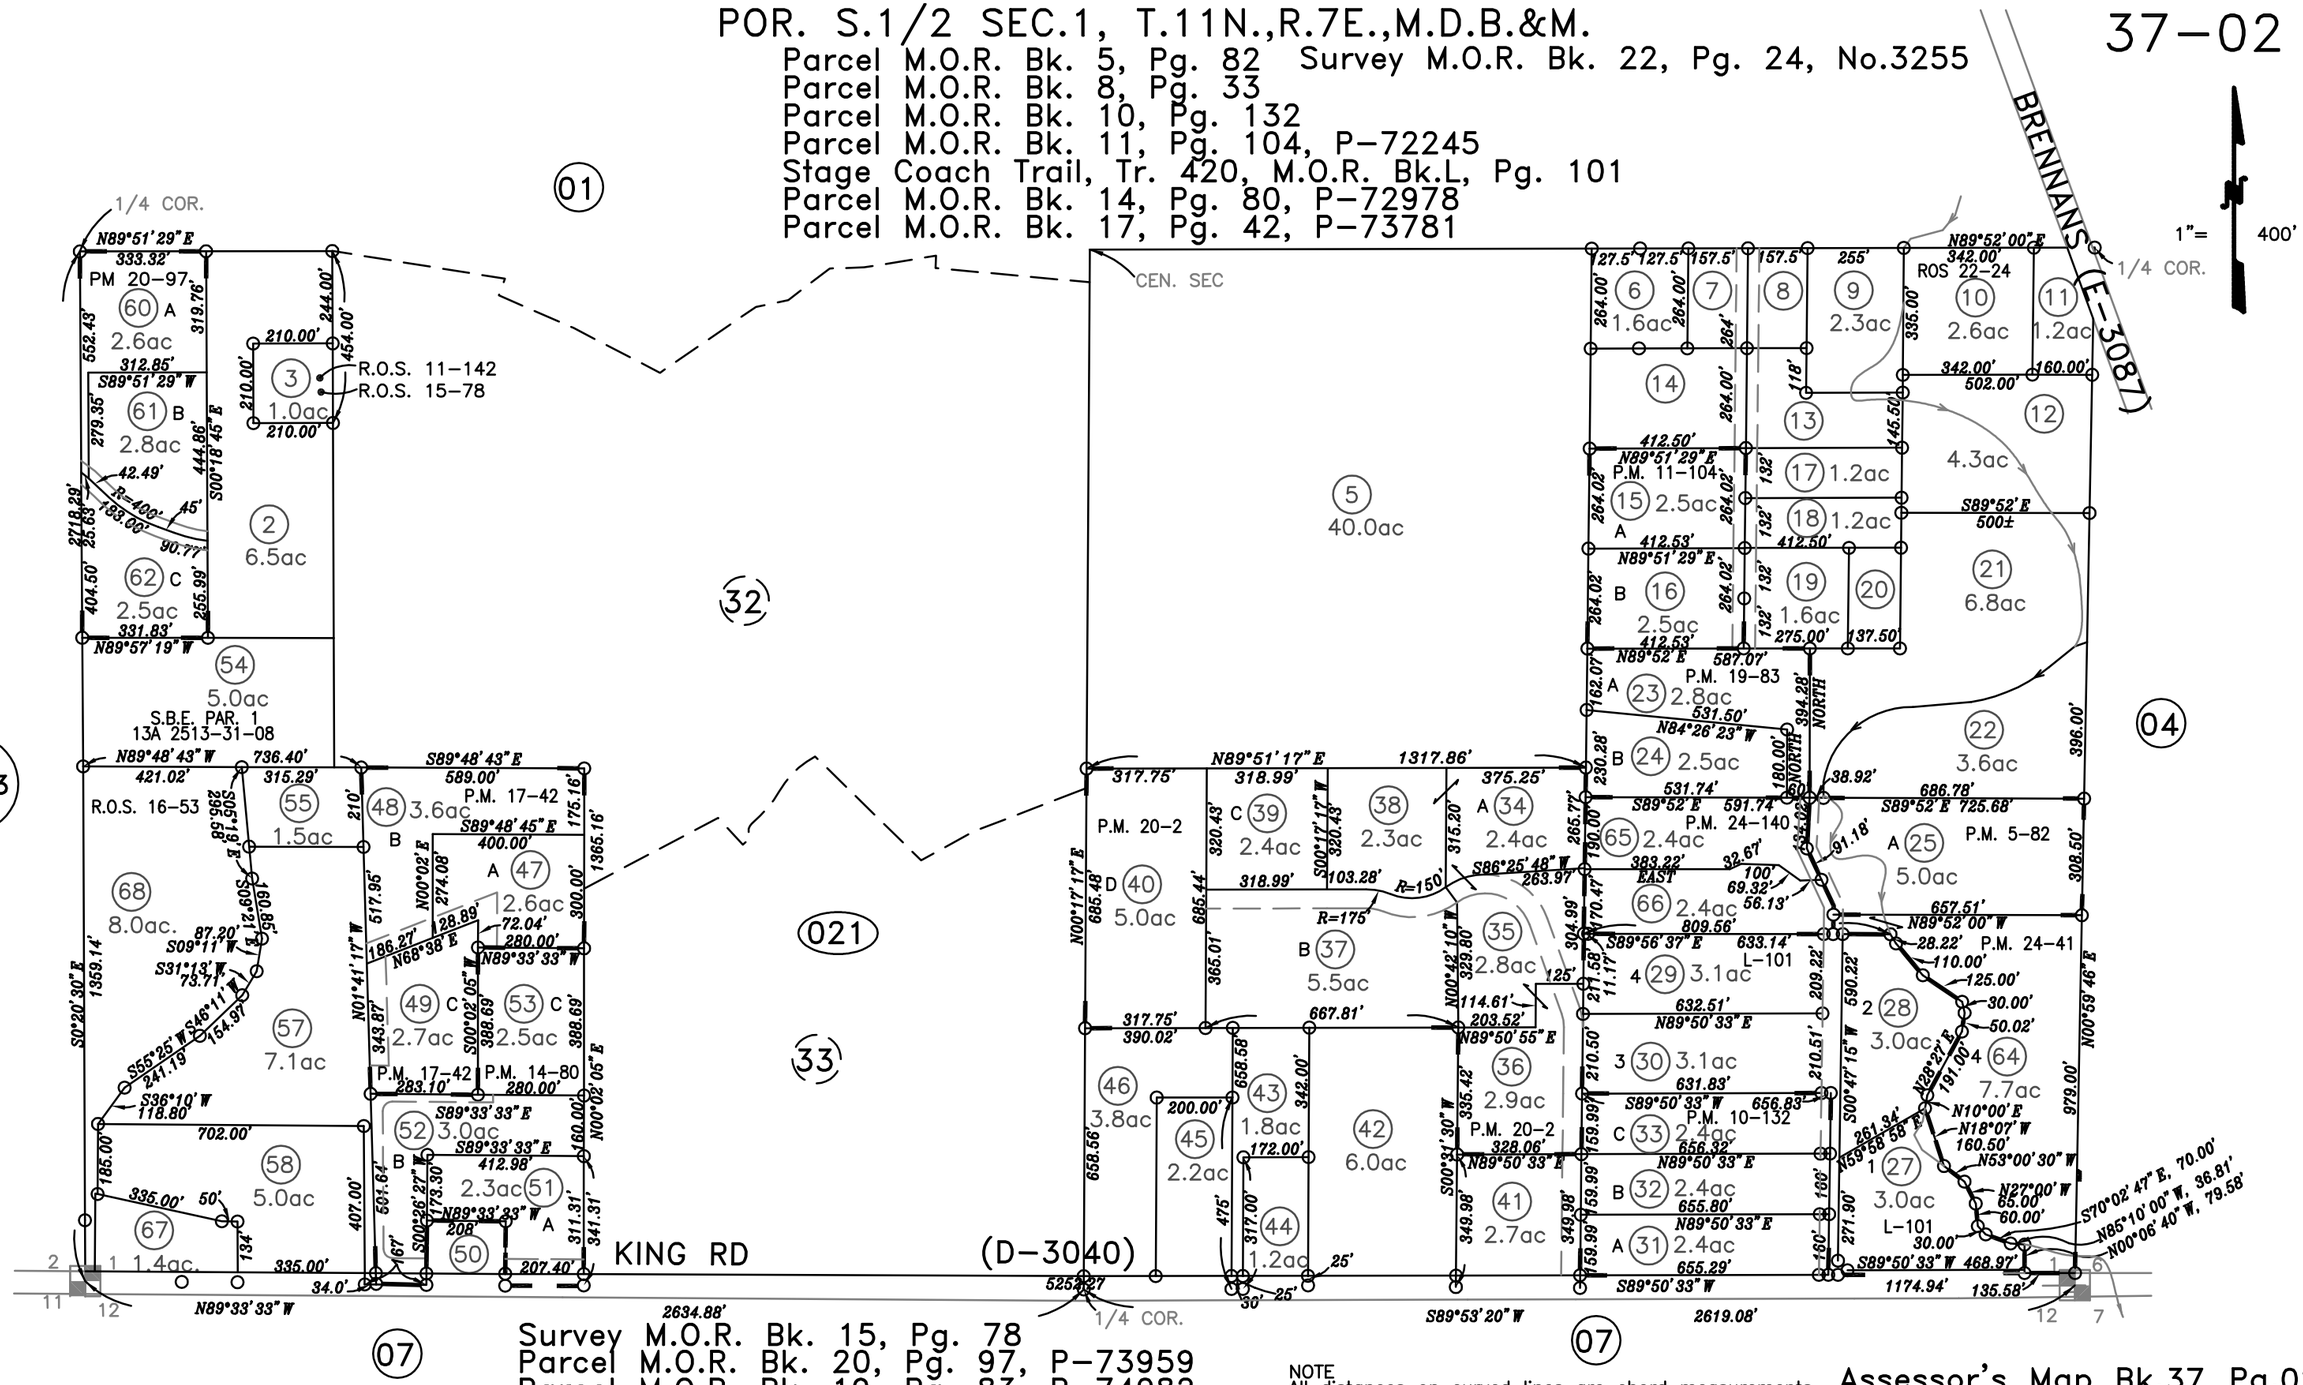

Survey M.O.R. Bk. 15, Pg. 78
Parcel M.O.R. Bk. 20, Pg. 97, P-73959
Parcel M.O.R. Bk. 19, Pg. 83, P-74082
Parcel M.O.R. Bk. 20, Pg. 02, P-74229
Parcel M.O.R. Bk. 24, Pg. 41, P-74917
Parcel M.O.R. Bk. 24, Pg. 140, P-75023
Survey M.O.R. Bk. 11, Pg. 142,
Survey M.O.R. Bk. 16, Pg. 53, No. 2167

10-26-2004
02-04-2004
05-30-2001 RNP
Page Redrawn From Base Map Information

NOTE
All distances on curved lines are chord measurements.

NOTE
This map was prepared for assessment purposes only, and is not intended to illustrate legal building sites or establish precedence over local ordinances. Official information concerning size or use of any parcel should be obtained from recorded documents and local governing agencies.

Assessor's Map Bk.37 Pg.02
County of Placer, Calif.

NOTE

Assessor's Block Numbers Shown in Ellipses.
Assessor's Parcel Numbers Shown in Circles.