S.1/2 SEC.6,T.11M.,R.8E.,M.D.B.&M.

Parcel M.O.R. Bk.2, Pg.100
Survey M.O.R. Bk.4, Pg.78
Survey M.O.R. Bk.12, Pg.137
Parcel M.O.R. Bk.27, Pg.76, P–75242
Parcel M.O.R. Bk.24, Pg.52, P–74982
Parcel M.O.R. Bk.15, Pg.7,P–73161
Parcel M.O.R. Bk.14, Pg.111,P–73081
Parcel M.O.R. Bk.10, Pg.32

Parcel M.O.R. Bk.8, Pg.75
Parcel M.O.R. Bk.5, Pg.95
Parcel M.O.R. Bk.30, Pg.28 P–75746
Parcel M.O.R. Bk.31 Pg.82 No.P–75953
Survey M.O.R. Bk.18 Pg.24 #2513
Survey M.O.R. Bk.18 Pg.21 #2579
Parcel M.O.R. Bk.33 Pg.56 DPM 20040810
Parcel M.O.R. Bk.33 Pg.33 P– 76083

1"= 400'

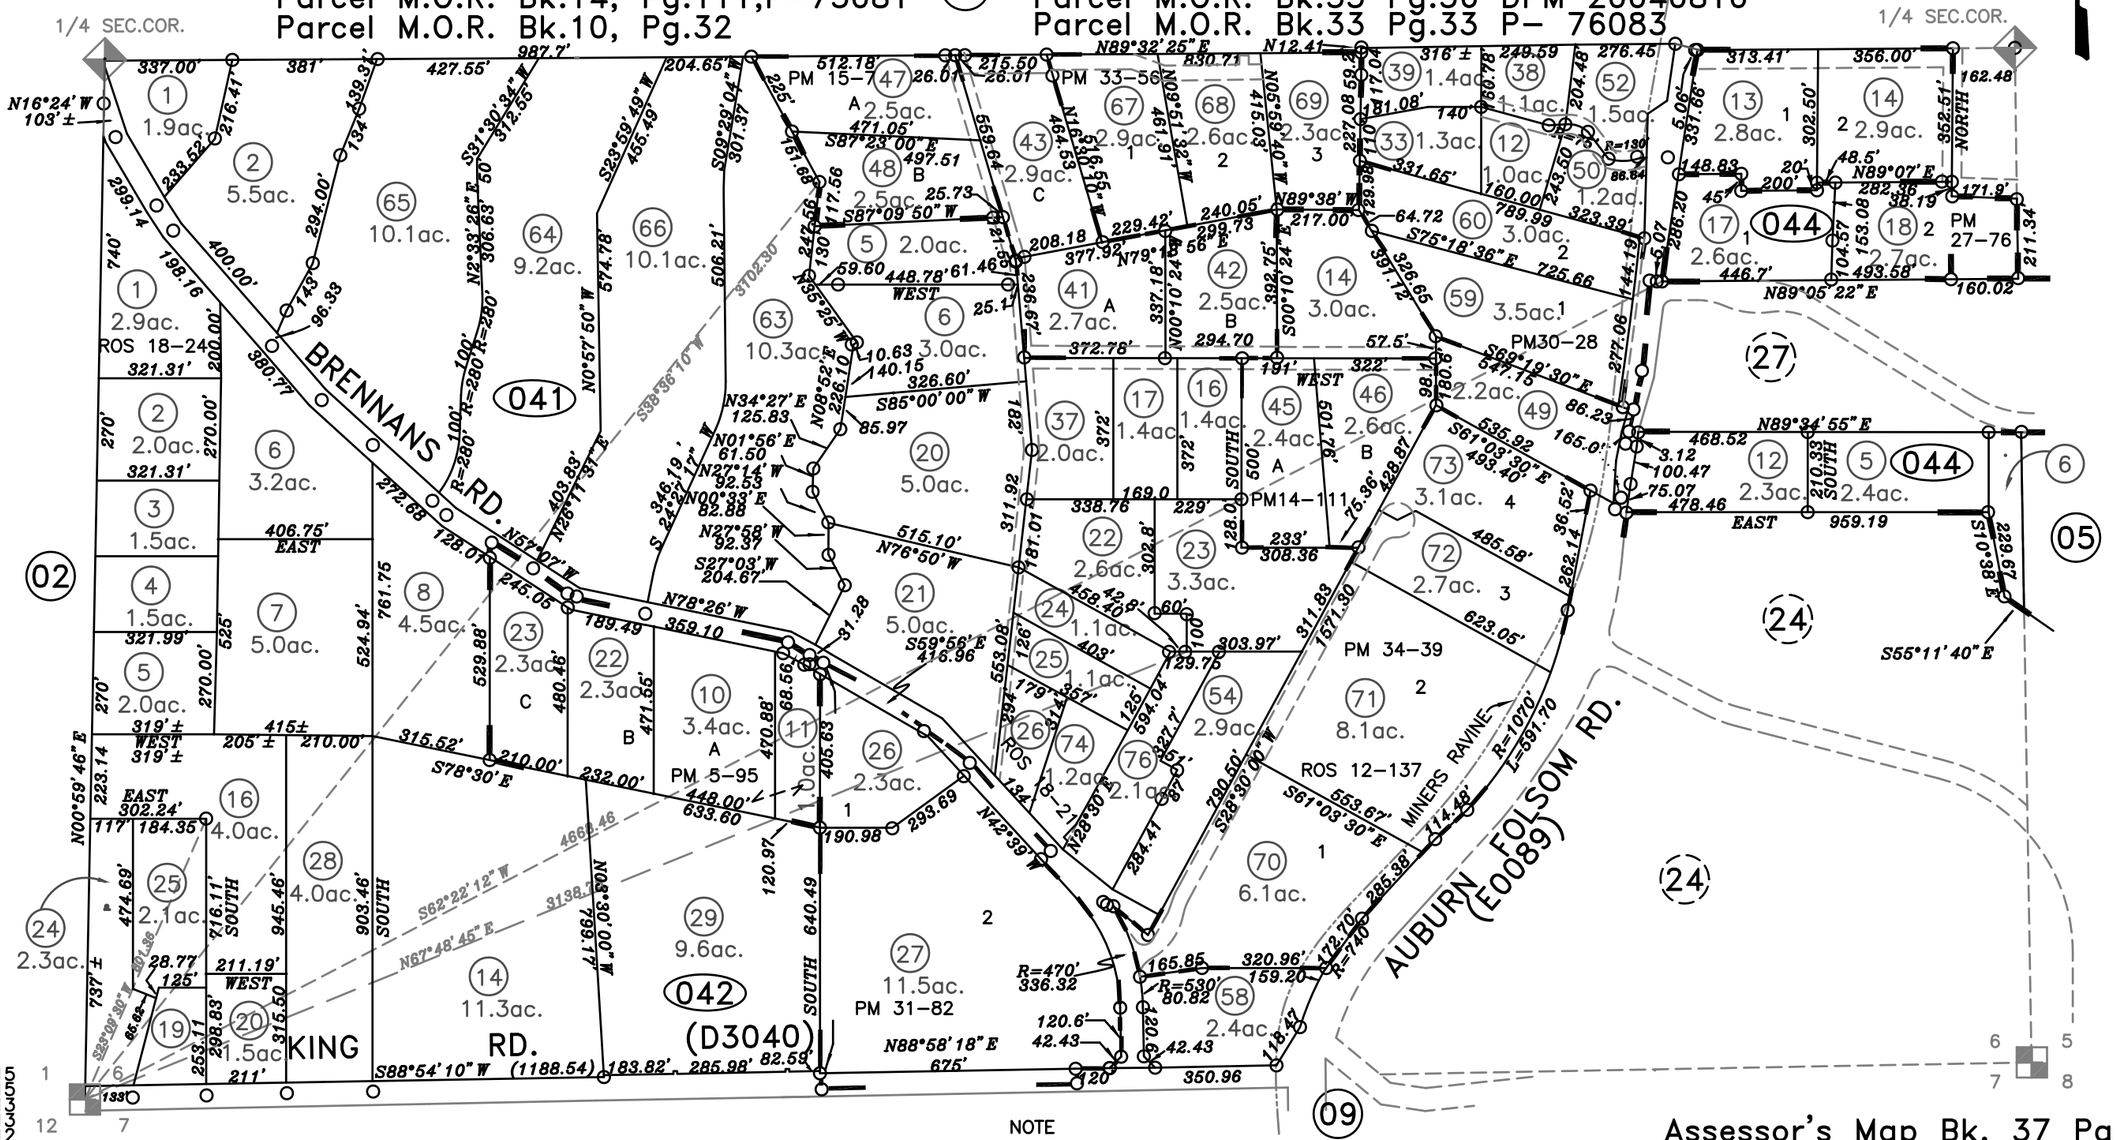

Parcel M.O.R. Bk.34 Pg.39, P– 76083

08–04–2015
08–03–2015
11–07–2013
11–05–2013
07–23–2012
01–16–2008
12–13–2006
11–20–2006
01–04–2006
02–06–2004
07–19–2001
11–21–2000 BMJ
Page Redrawn From Basemap Information

NOTE
All distances on curved lines are chord measurements.

NOTE
This map was prepared for assessment purposes only, and is not intended to illustrate legal building sites or establish precedence over local ordinances. Official information concerning size or use of any parcel should be obtained from recorded documents and local governing agencies.

Assessor's Map Bk. 37 Pg.04
County of Placer, Calif.

NOTE
Assessor's Block Numbers Shown in Ellipses.
Assessor's Parcel Numbers Shown in Circles.