POR. N.1/2 SEC.4, T.12N., R.8E., M.D.B.&M.
Parcel Map M.O.R. Bk.24,Pg.95, P-74973
Parcel Map M.O.R. Bk.24,Pg.111, P-74974
Survey M.O.R. Bk.14, Pg.120, P-1958

38-05

1" = 100'

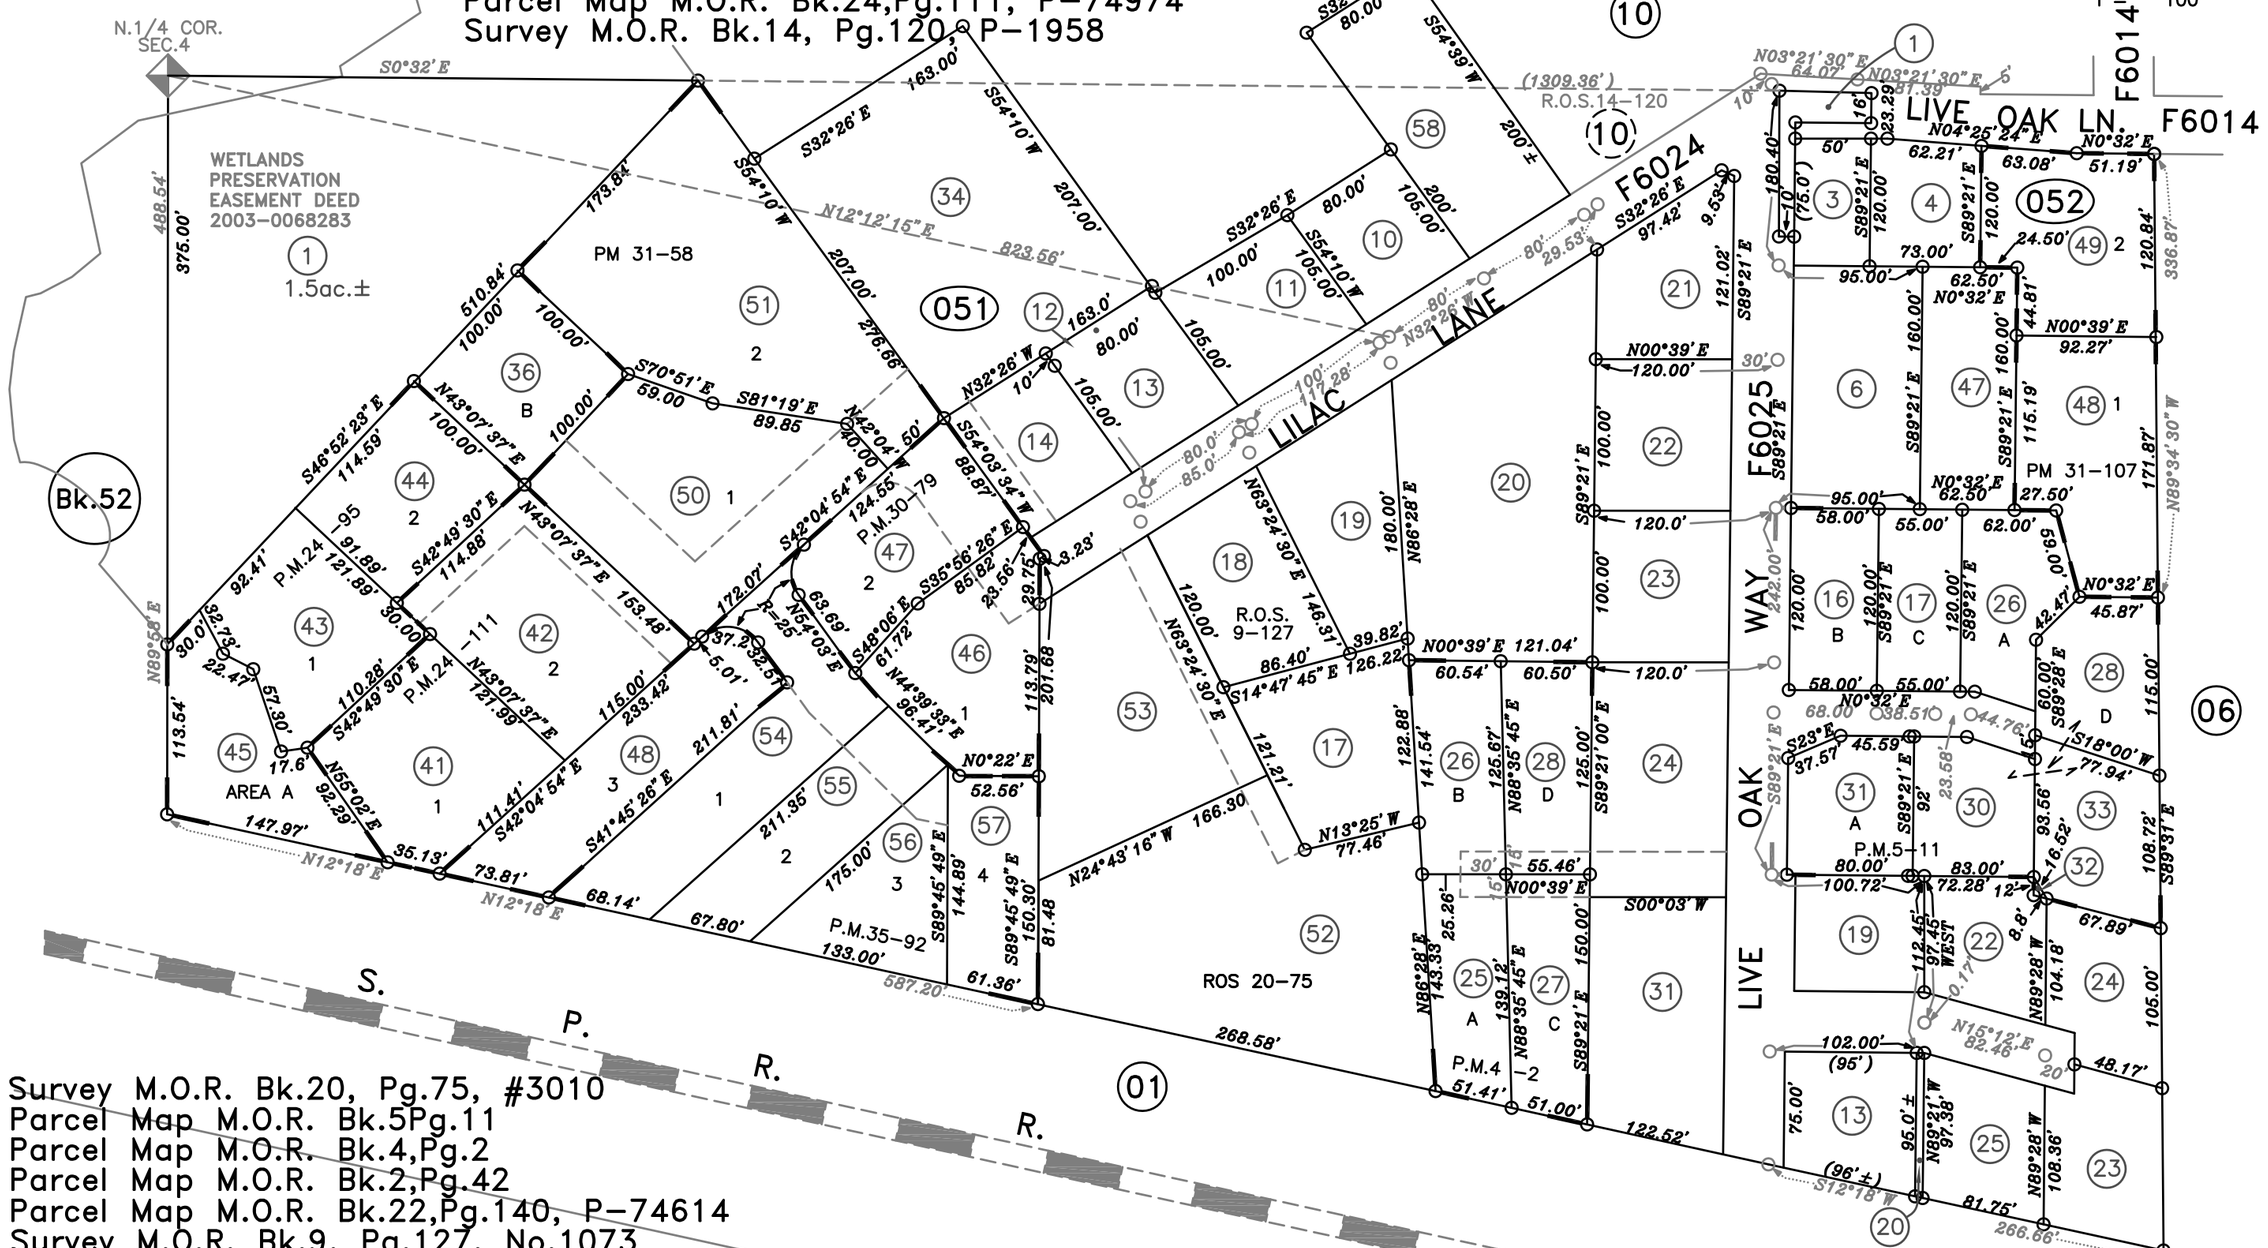

Survey M.O.R. Bk.20, Pg.75, #3010
Parcel Map M.O.R. Bk.5Pg.11
Parcel Map M.O.R. Bk.4,Pg.2
Parcel Map M.O.R. Bk.2,Pg.42
Parcel Map M.O.R. Bk.22,Pg.140, P-74614
Survey M.O.R. Bk.9, Pg.127, No.1073
Parcel Map M.O.R. Bk.31,Pg.58, No.75804
Parcel Map M.O.R. Bk.31,Pg.107, No.75862
Parcel Map M.O.R. Bk.35,Pg.92, No.75876

Assessor's Map Bk.38 Pg.05
County of Placer, Calif.

04-12-2004 04-13-2016
01-27-2004 01-22-2016
09-11-2001 JAC 06-22-2005
Page Redrawn Per BaseMap Information

NOTE
All distances on curved lines are chord measurements.

NOTE
This map was prepared for assessment purposes only, and is not intended to illustrate legal building sites or establish precedence over local ordinances. Official information concerning size or use of any parcel should be obtained from recorded documents and local governing agencies.

NOTE
Assessor's Block Numbers Shown in Ellipses.
Assessor's Parcel Numbers Shown in Circles.