POR. N.1/2 S.E. SEC.4, T.12N., R.8E., M.D.B.&M.

38-12

Parcel M.O.R. Bk.15 Pg.82, No.73404
Parcel M.O.R. Bk.15 Pg.9, No.72903
Parcel M.O.R. Bk.14 Pg.160, No.73199
Parcel M.O.R. Bk.14 Pg.35, No.72958
Parcel M.O.R. Bk.8 Pg.92

Parcel M.O.R. Bk.7 Pg.144
Parcel M.O.R. Bk.6 Pg.46
Parcel M.O.R. Bk.2 Pg.119
Parcel M.O.R. Bk.28 Pg.76, P-75477

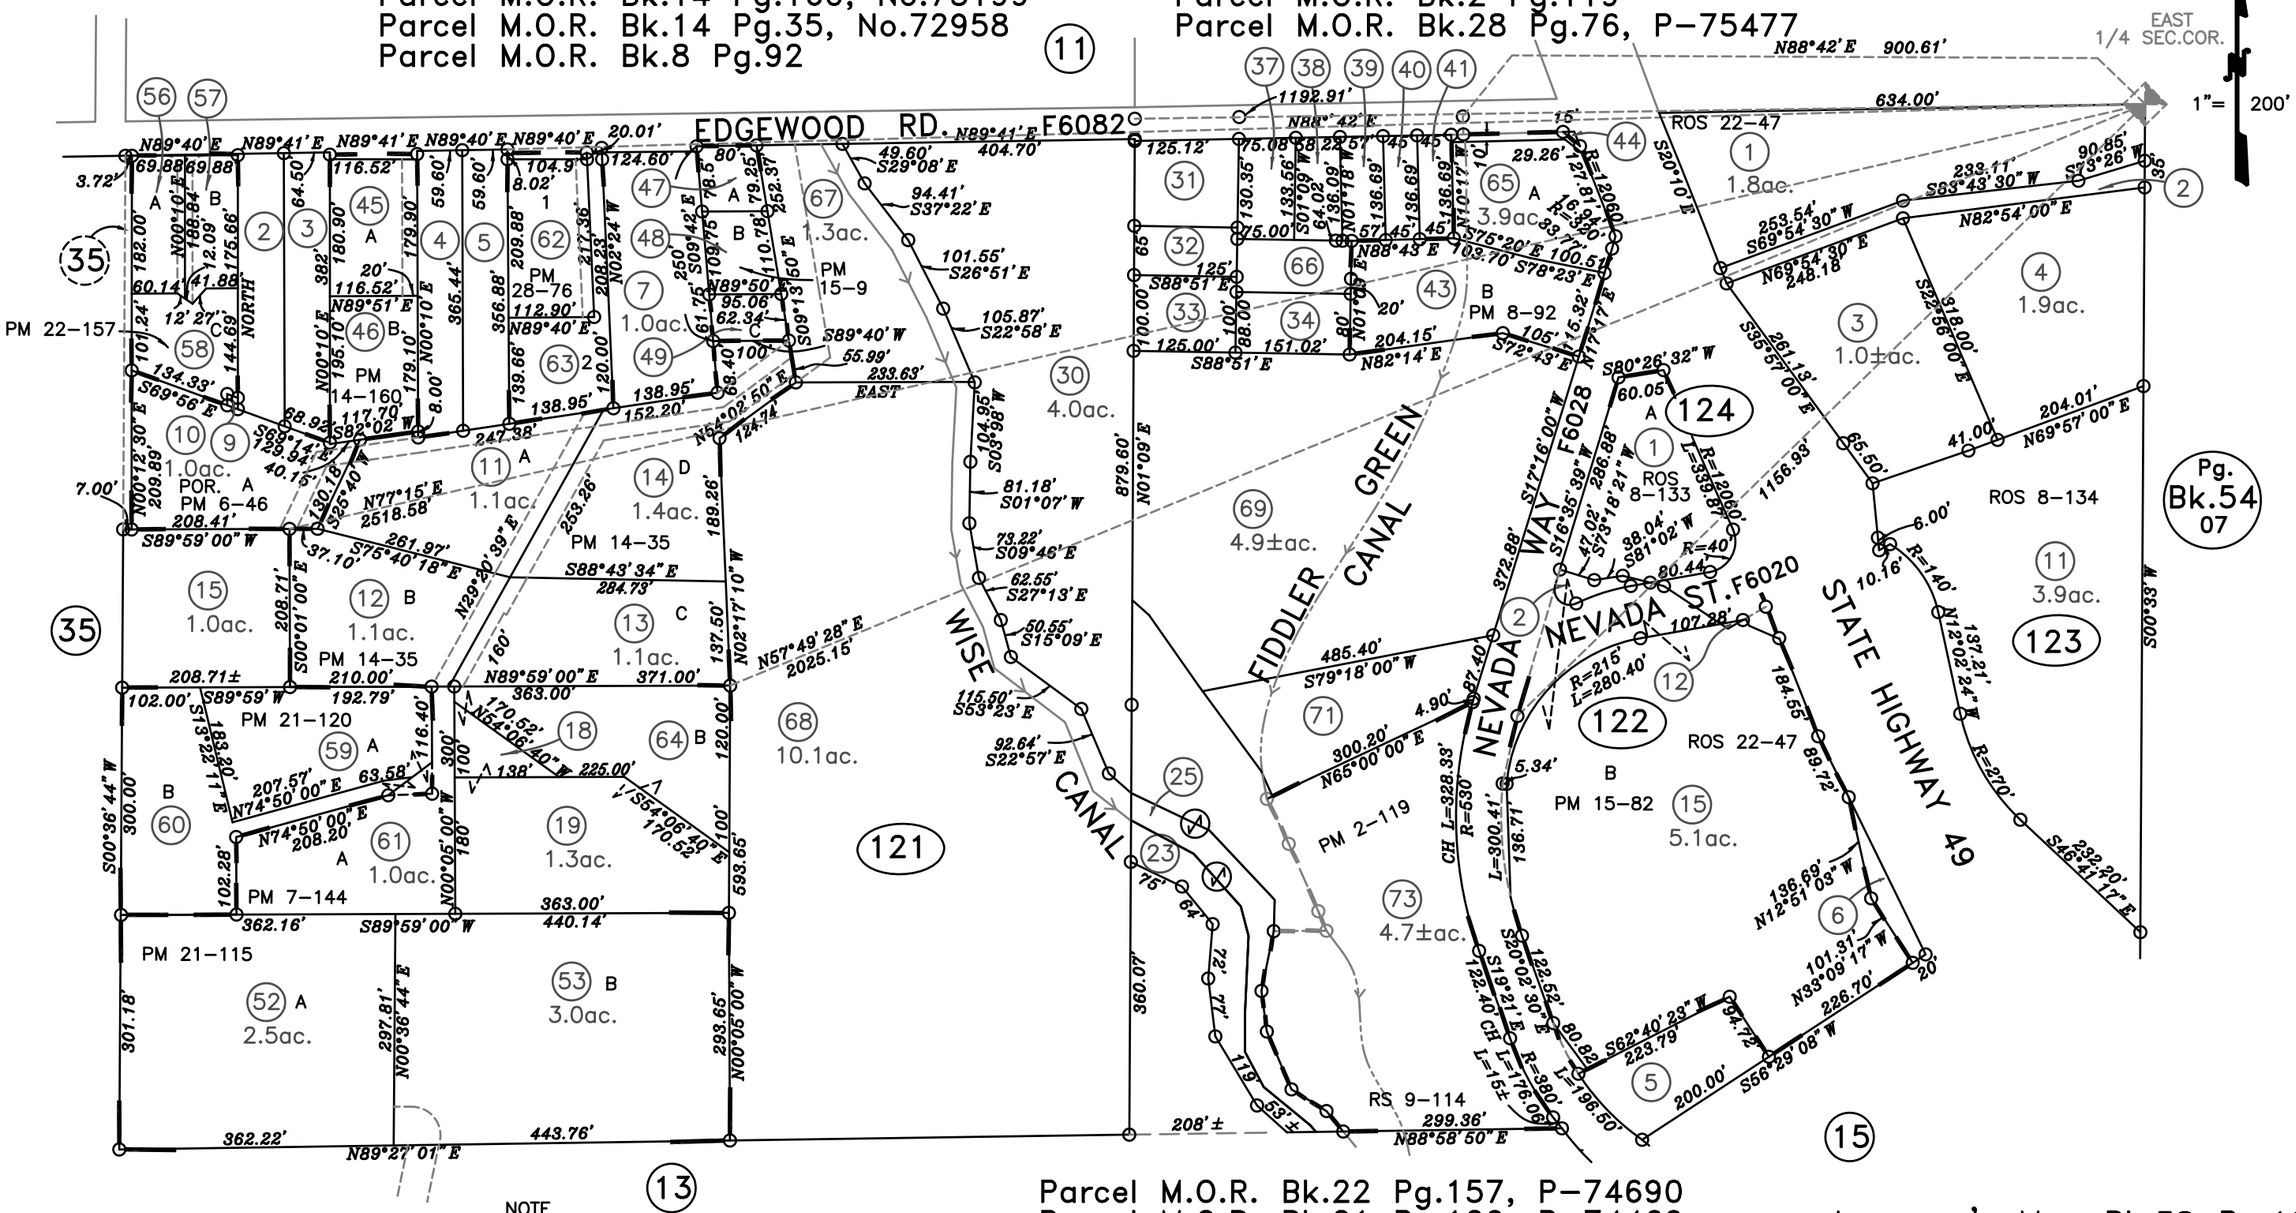

10-29-2014
10-22-2014
11-23-2010
04-21-2008
02-06-2006
01-30-2006
01-04-2006
05-22-2002 MMG
Page Redrawn Per BaseMap Information.

NOTE

This map was prepared for assessment purposes only, and is not intended to illustrate legal building sites or establish precedence over local ordinances. Official information concerning size or use of any parcel should be obtained from recorded documents and local governing agencies.

NOTE

All distances on curved lines are chord measurements.

Parcel M.O.R. Bk.22 Pg.157, P-74690
Parcel M.O.R. Bk.21 Pg.120, P-74460
Parcel M.O.R. Bk.21 Pg.115, P-74429
Survey M.O.R. Bk.9 Pg.114, No.1064
Survey M.O.R. Bk.8 Pg.134
Survey M.O.R. Bk.8 Pg.133
Survey M.O.R. Bk.22 Pg.47, NO.3220

Assessor's Map Bk.38 Pg.12
County of Placer, Calif.

NOTE

Assessor's Block Numbers Shown in Ellipses.
Assessor's Parcel Numbers Shown in Circles.