PORS. N.1/2 & S.1/2 SEC.16, T.12N., R.8E., M.D.B.&M.
Survey M.O.R. Bk. E, Pg. 27A
Parcel M.O.R. Bk. 10, Pg. 58
Survey M.O.R. Bk. 10, Pg. 67, No.1179
Knollwood M.O.R. Bk. O, Pg. 86
Parcel M.O.R. Bk. 24, Pg. 117
Parcel M.O.R. Bk. 34, Pg. 18

40–13

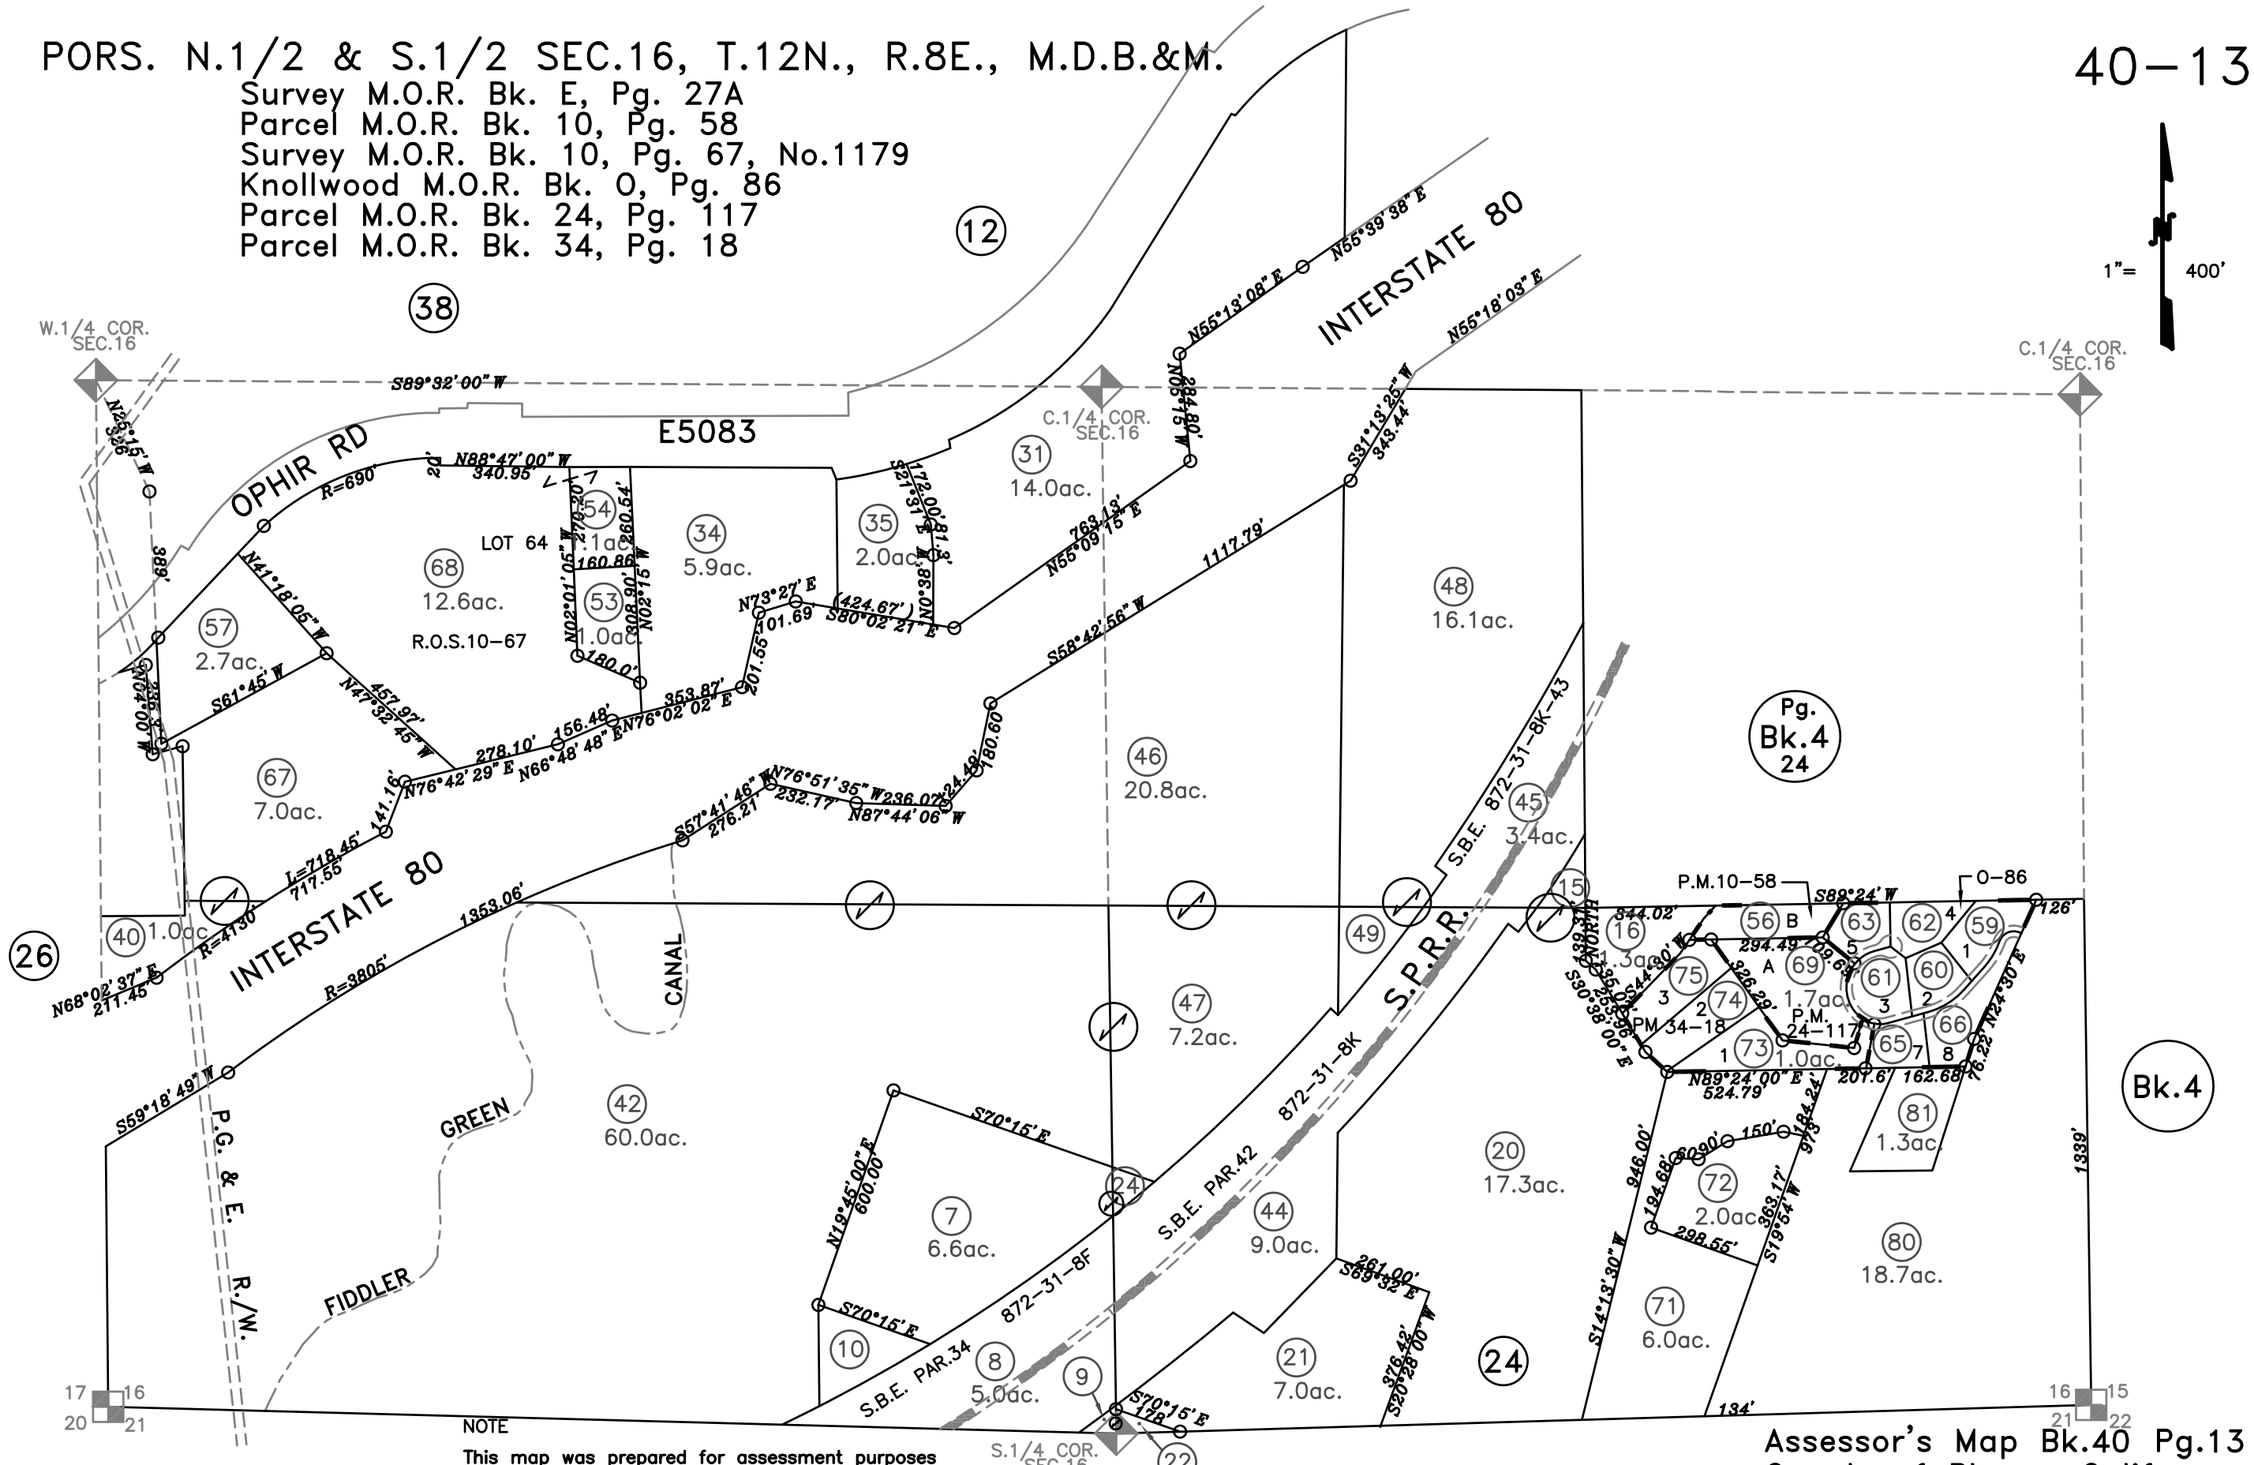

12–27–2007
12–24–2007
12–12–2007
05–04–2005 JAC
Page Redrawn Per BaseMap Information

NOTE
This map was prepared for assessment purposes only, and is not intended to illustrate legal building sites or establish precedence over local ordinances. Official information concerning size or use of any parcel should be obtained from recorded documents and local governing agencies.

NOTE
All distances on curved lines are chord measurements.

Assessor's Map Bk.40 Pg.13
County of Placer, Calif.

NOTE
Assessor's Block Numbers Shown in Ellipses.
Assessor's Parcel Numbers Shown in Circles.