POR.S.E.1/4 SEC.30,S.W.1/4 SEC.29,T.12N., R.8E., M.D.B.&M.

Survey M.O.R. Bk.4, Pg.91
Parcel Map M.O.R. Bk.5, Pg.156
Parcel Map M.O.R. Bk.7, Pg.72
Parcel Map M.O.R. Bk.10, Pg.87
Parcel Map M.O.R. Bk.23, Pg.85,P-74312

Survey M.O.R. Bk.9, Pg.31
Newcastle Country Estates M.O.R.Bk.M,Pg.90
Parcel Map M.O.R. Bk.14, Pg.8,P-73130
Parcel Map M.O.R. Bk.11, Pg.48,P-72376
Vista Cielo, Tr. No.915, M.O.R. Bk. BB, Pg. 12
Survey M.O.R. Bk.23, Pg.20

1"= 400'

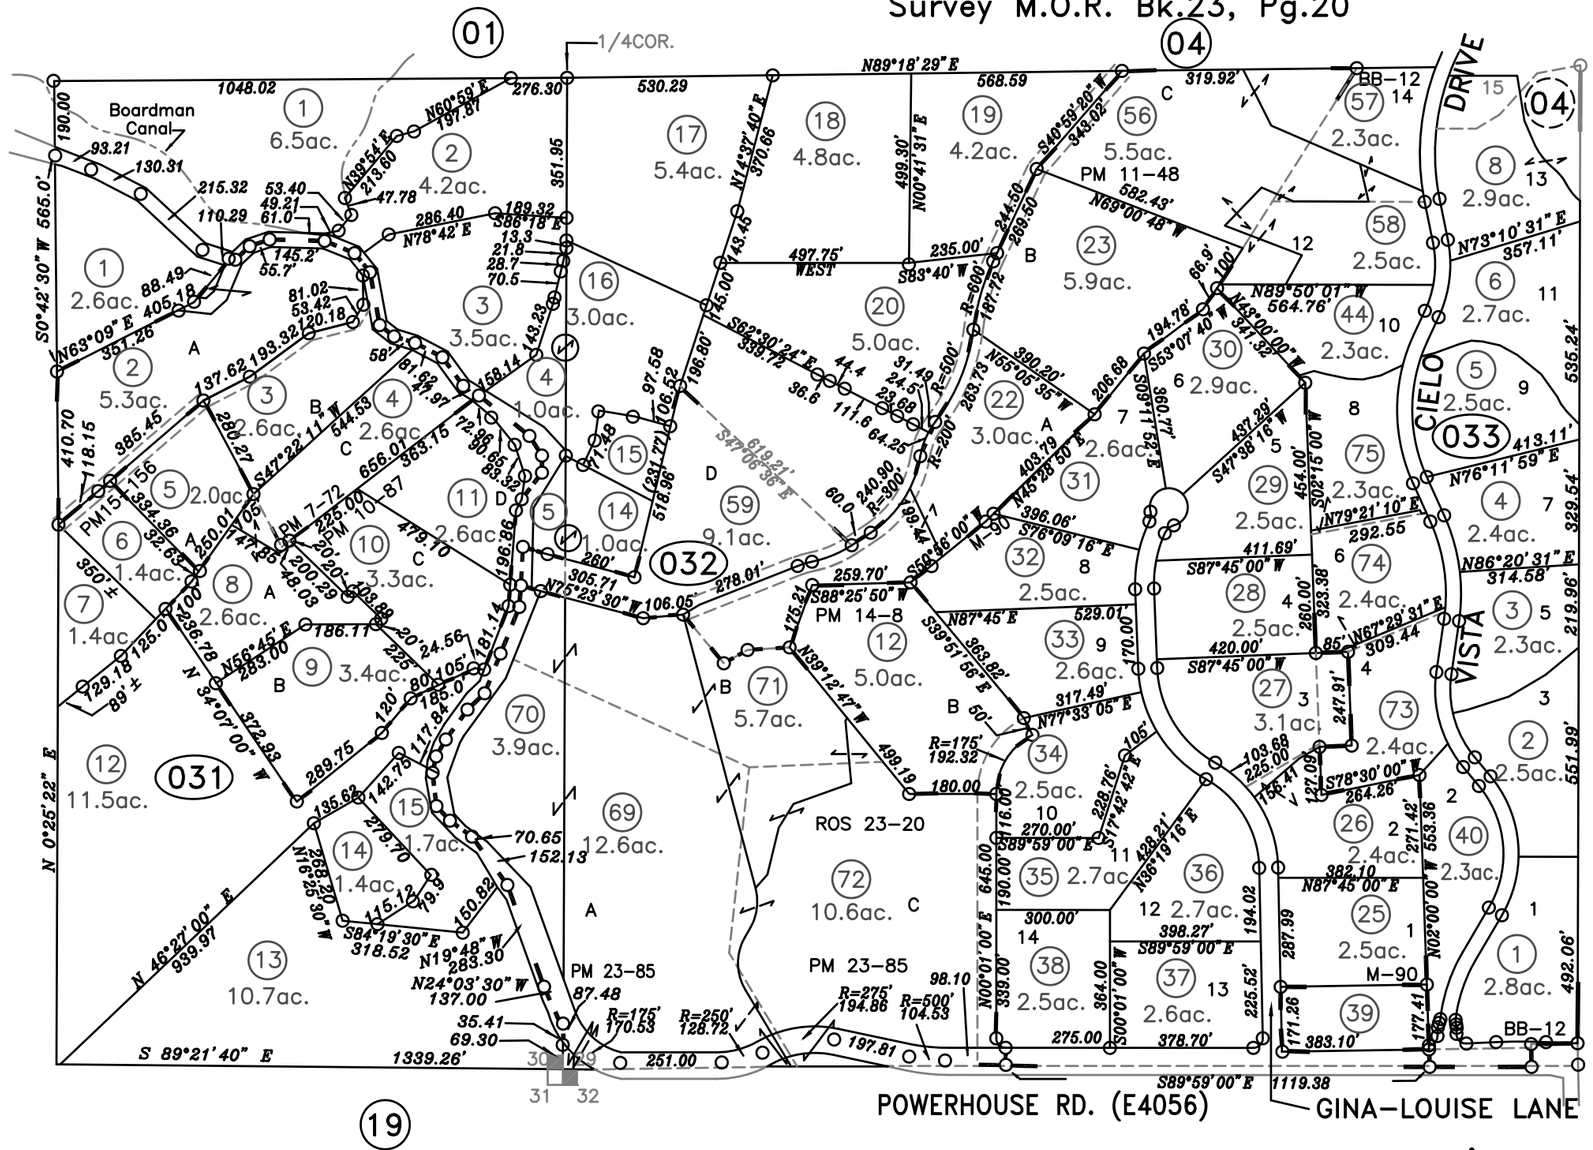

07-28-2014
11-08-2013
11-06-2013
10-01-2013
12-13-2007
12-10-2007
08-25-2006
08-13-04
06-02-04
04-05-99
03-09-99 BMJ
Page Redrawn From Basemap Information

NOTE

This map was prepared for assessment purposes only, and is not intended to illustrate legal building sites or establish precedence over local ordinances. Official information concerning size or use of any parcel should be obtained from recorded documents and local governing agencies.

NOTE

All distances on curved lines are chord measurements.

Assessor's Map Bk.42 Pg.03
County of Placer, Calif.

NOTE

Assessor's Block Numbers Shown in Ellipses.
Assessor's Parcel Numbers Shown in Circles.