POR. S1/2 SEC.21, & POR.N1/2 SEC.28, T.12N., R.8E., M.D.B.&M.

42–39

Auburn Bluffs M.O.R. Bk. N, Pg. 91
Auburn Bluffs Unit 3, M.O.R. Bk. Q, Pg. 49
Survey M.O.R. Bk.16, Pg.82, No.2252
Survey M.O.R. Bk. 21, Pg. 19, # 2320

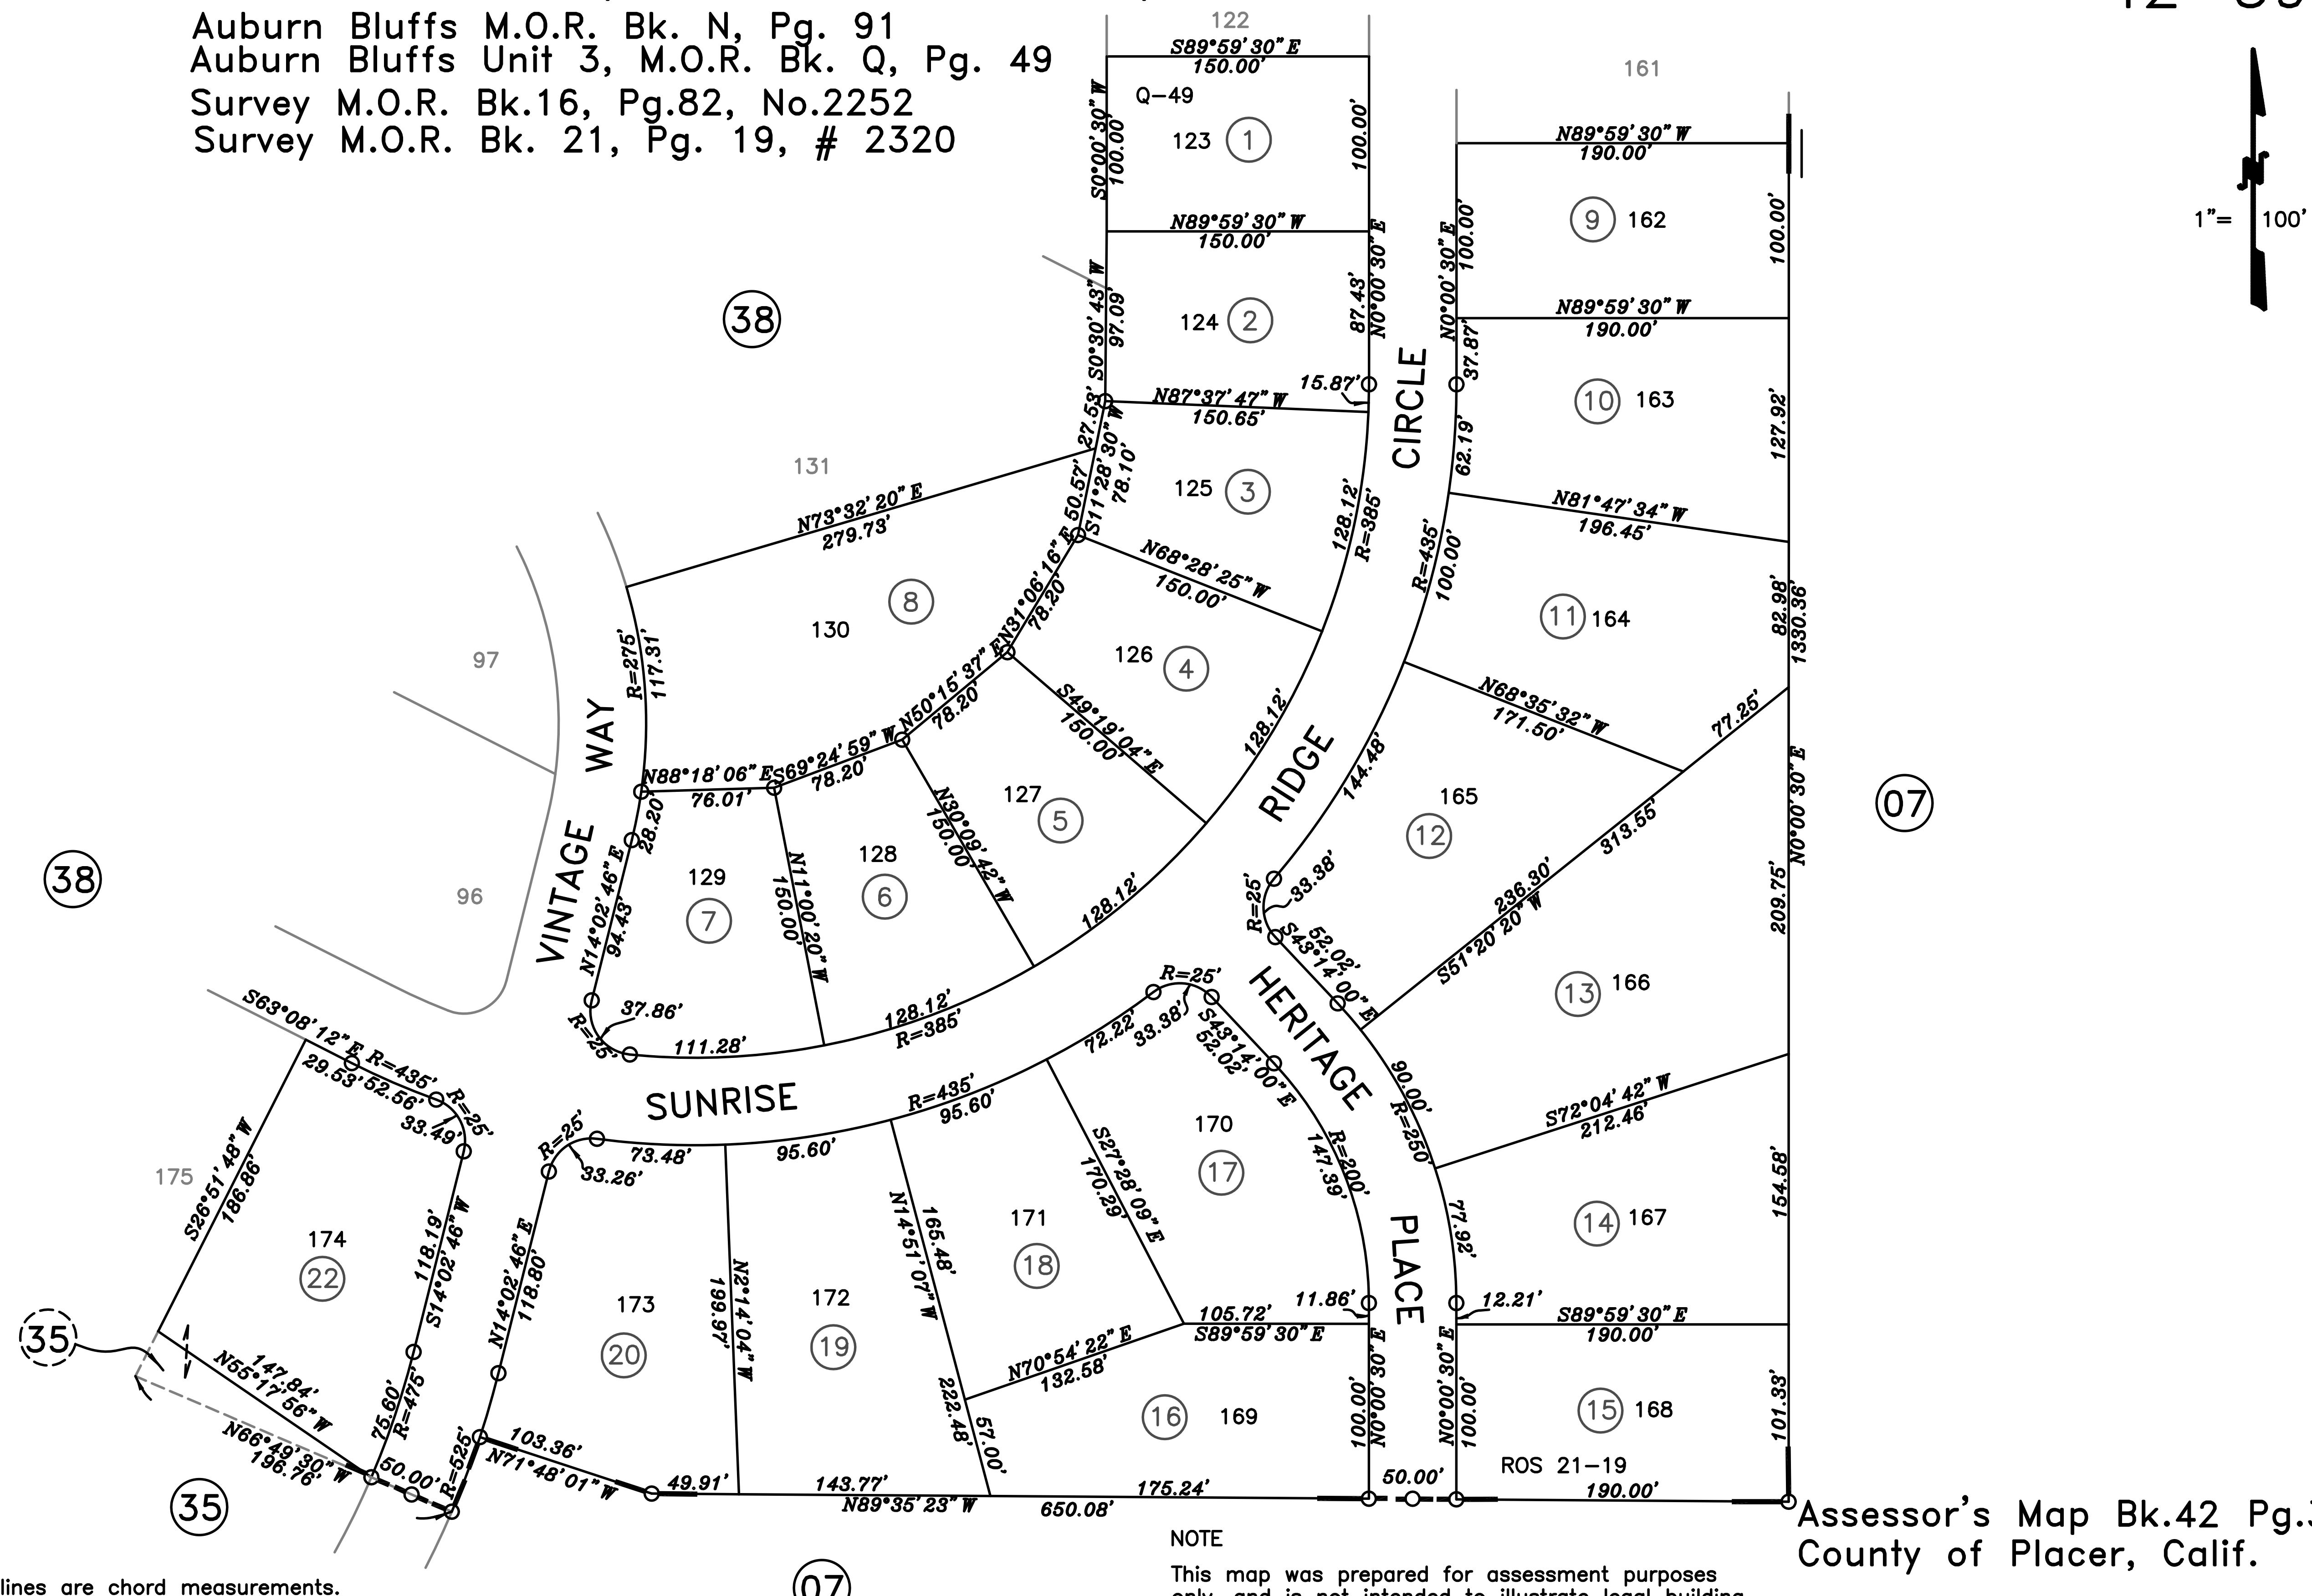

Assessor's Map Bk.42 Pg.39
County of Placer, Calif.

NOTE
All distances on curved lines are chord measurements.

NOTE
This map was prepared for assessment purposes only, and is not intended to illustrate legal building sites or establish precedence over local ordinances. Official information concerning size or use of any parcel should be obtained from recorded documents and local governing agencies.

NOTE
Assessor's Block Numbers Shown in Ellipses.
Assessor's Parcel Numbers Shown in Circles.

06–11–2001 MMG
Page Redrawn Per BaseMap Information
Formerly Por. Par. 042–280–01&05–01 & Por. 042–070–25–01