N.1/2 SEC.3, T.11N., R.7 E., M.D.B.&M.

43-01

Parcel M.O.R. Bk.4, Pg.158
Parcel M.O.R. Bk.5, Pgs.41 & 46
Parcel M.O.R. Bk.6, Pg. 115
Parcel M.O.R. Bk.7, Pg. 5
Parcel M.O.R. Bk.11, Pg. 96, 72583
Parcel M.O.R. Bk.3, Pg. 38, N.97-13

Parcel M.O.R. Bk.13, Pgs.115 & 145
Parcel M.O.R. Bk.16, Pg.6, P-73363
Parcel M.O.R. Bk.17, Pg.82, P-73674
Parcel M.O.R. Bk.21, Pg.111 P-74348
Parcel M.O.R. Bk.32, Pg.41

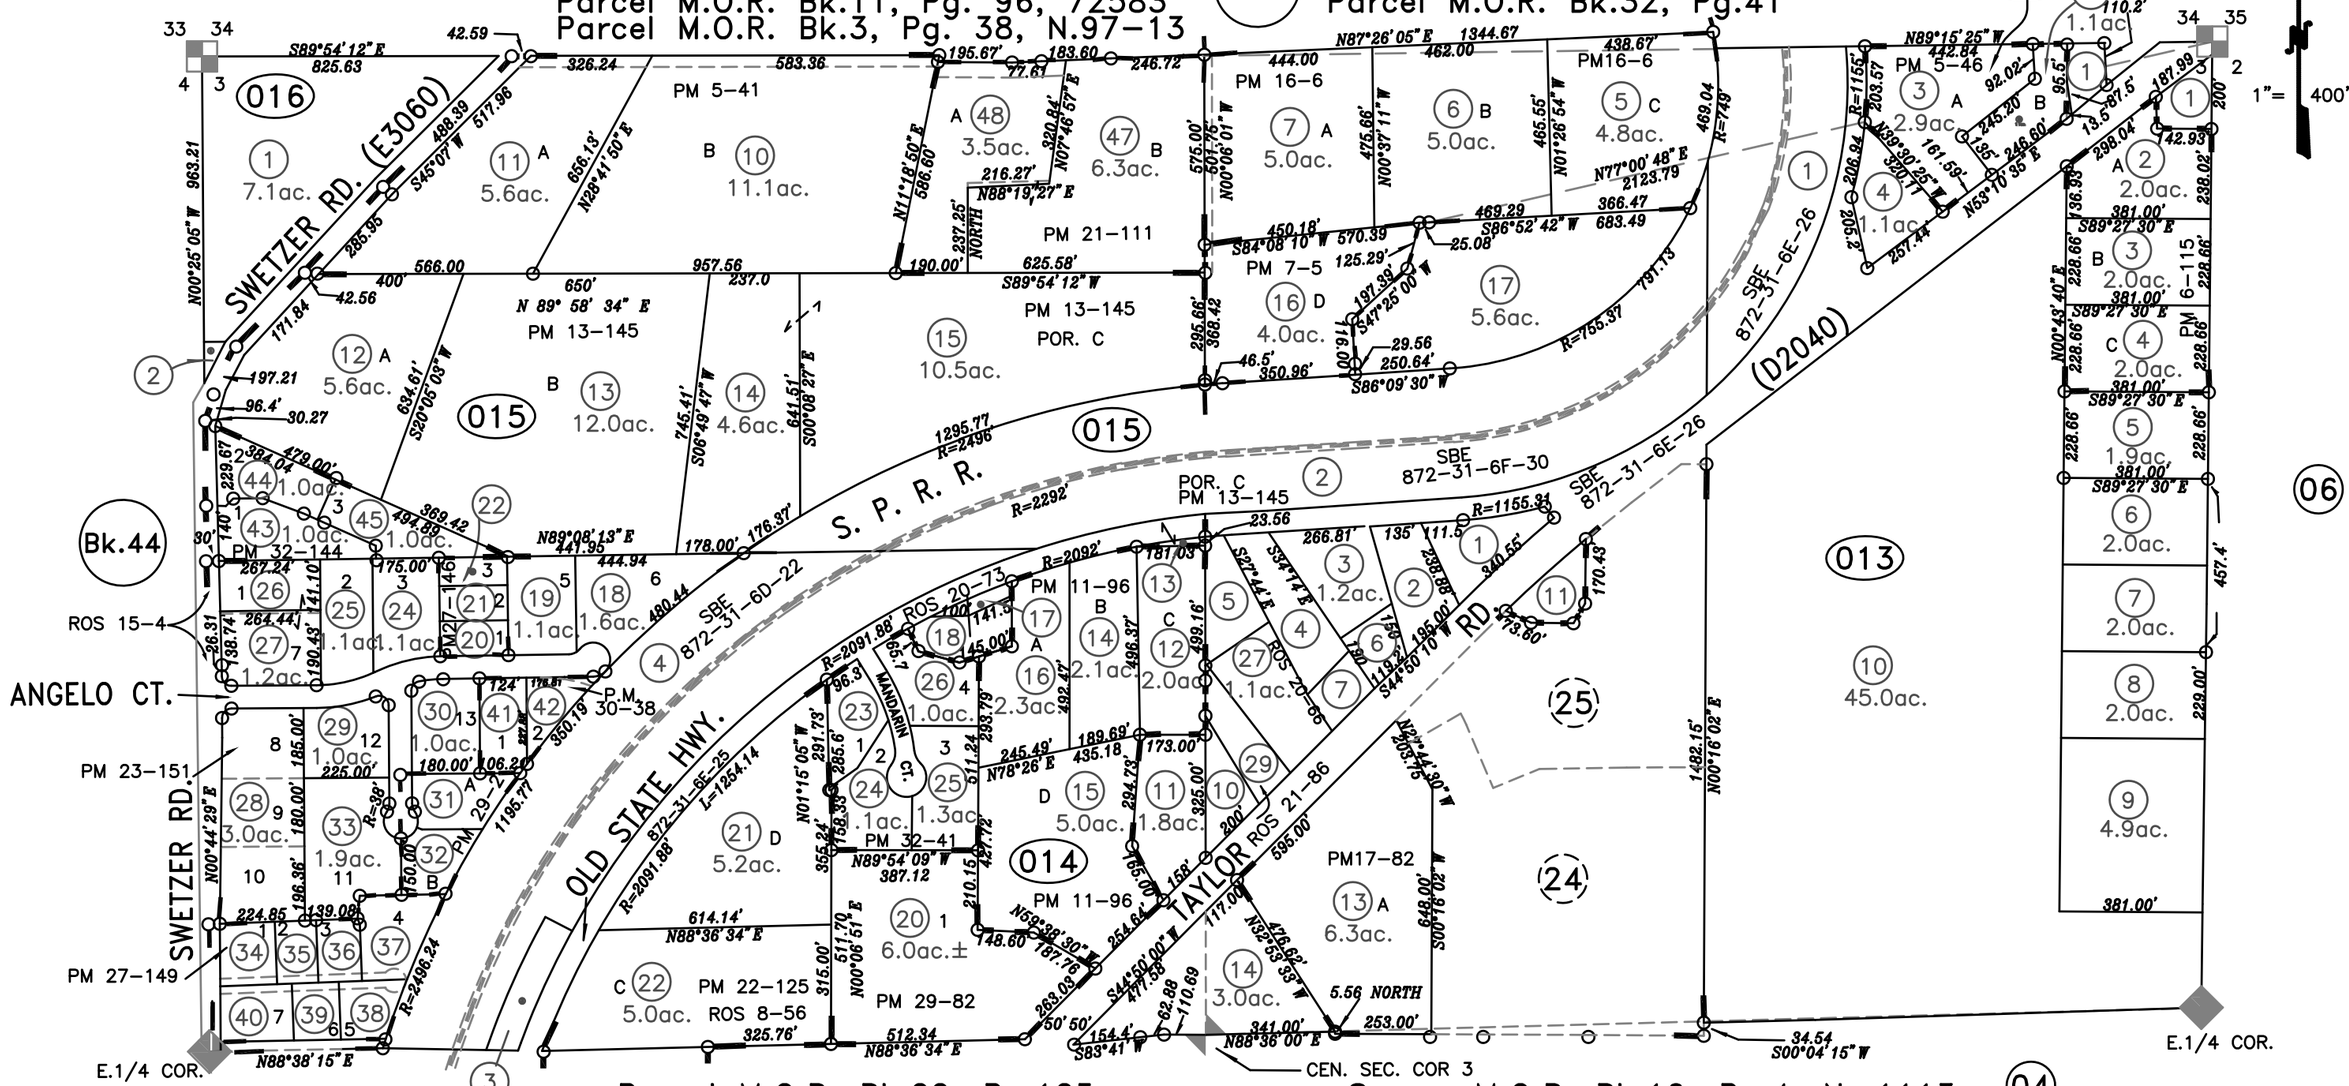

Parcel M.O.R. Bk.22, Pg.125
Parcel M.O.R. Bk.23, Pg.151
Parcel M.O.R. Bk.27, Pgs.146 &149
Parcel M.O.R. Bk.29, Pgs.2 & 82

Survey M.O.R. Bk.10, Pg.4, No.1113
Survey M.O.R. Bk.8, Pg.56
Survey M.O.R. Bk.15, Pg.4
Parcel M.O.R. Bk.32, Pg.144 P-076049
Survey M.O.R. Bk.20, Pg.66, #2999
Survey M.O.R. Bk.20, Pg.73, #2996
Survey M.O.R. Bk.21, Pg.86, #3136

Assessor's Map Bk.43 Pg.01
County of Placer, Calif.

11-29-2010
11-23-2010
04-04-2008
04-03-2008
09-08-2006
03-08-2005
02-13-2004
03-06-2001
03-20-99 BMJ
Page Redrawn From Base Map Information

NOTE

This map was prepared for assessment purposes only, and is not intended to illustrate legal building sites or establish precedence over local ordinances. Official information concerning size or use of any parcel should be obtained from recorded documents and local governing agencies.

NOTE

All distances on curved lines are chord measurements.

NOTE

Assessor's Block Numbers Shown in Ellipses.
Assessor's Parcel Numbers Shown in Circles.