POR. S.1/2 SEC 15 & POR. S.E.1/4 SEC.16, T.11N., R.7E., M.D.B.&M.

45–07

Survey M.O.R. Bk. 1, Pg. 90
Parcel M.O.R. Bk. 1, Pg. 129
Survey M.O.R. Bk. 5, Pg. 150
Parcel M.O.R. Bk. 13, Pg. 156, 72446
Survey M.O.R. Bk. 10, Pg. 15, No.1109
Parcel M.O.R. Bk.30, Pg.108 No. MLD–7–00
Survey M.O.R. Bk. 18, Pg. 146, No.2700
Survey M.O.R. Bk. 18, Pg. 114, No.2661
Survey M.O.R. Bk. 13, Pg. 37, No.1691
Survey M.O.R. Bk. 12, Pg. 17, 1493
Survey M.O.R. Bk. 12, Pg. 110
Parcel M.O.R. Bk. 27, Pg. 58
Survey M.O.R. Bk. 14, Pg. 68
Survey M.O.R. Bk. 13, Pg. 121
Survey M.O.R. Bk. 16, Pg. 137, No.2300
Survey M.O.R. Bk.21, Pg.108 #3169

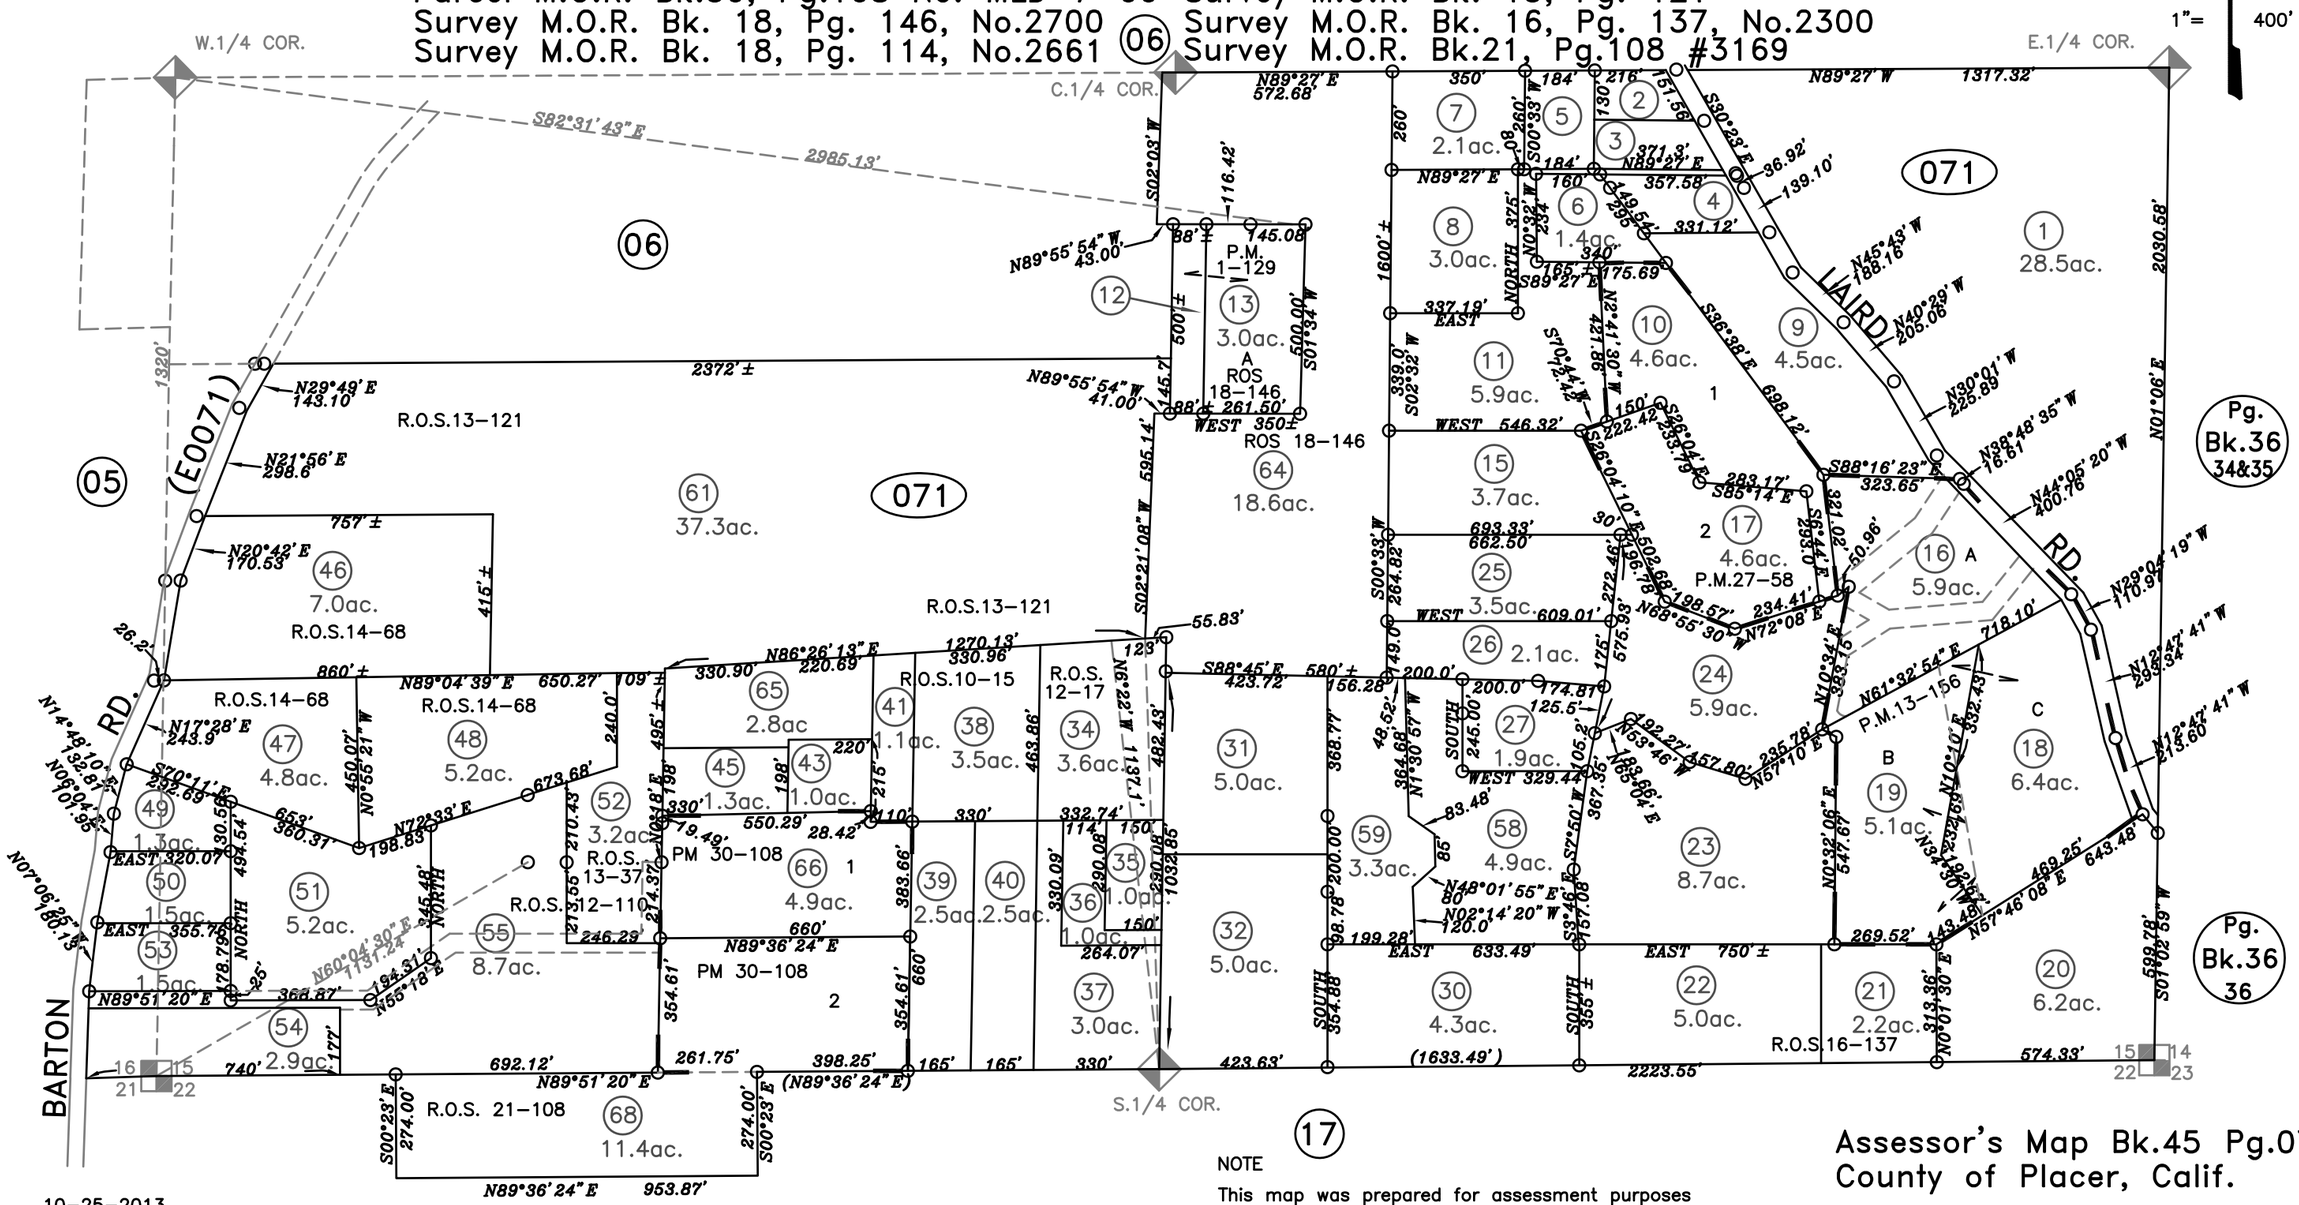

10–25–2013
11–04–2010
01–28–2002
11–26–2001
05–09–2000
04–03–2000 JAC
Page Redrawn Per BaseMap Information

NOTE
All distances on curved lines are chord measurements.

NOTE
This map was prepared for assessment purposes only, and is not intended to illustrate legal building sites or establish precedence over local ordinances. Official information concerning size or use of any parcel should be obtained from recorded documents and local governing agencies.

Assessor's Map Bk.45 Pg.07
County of Placer, Calif.

NOTE
Assessor's Block Numbers Shown in Ellipses.
Assessor's Parcel Numbers Shown in Circles.